

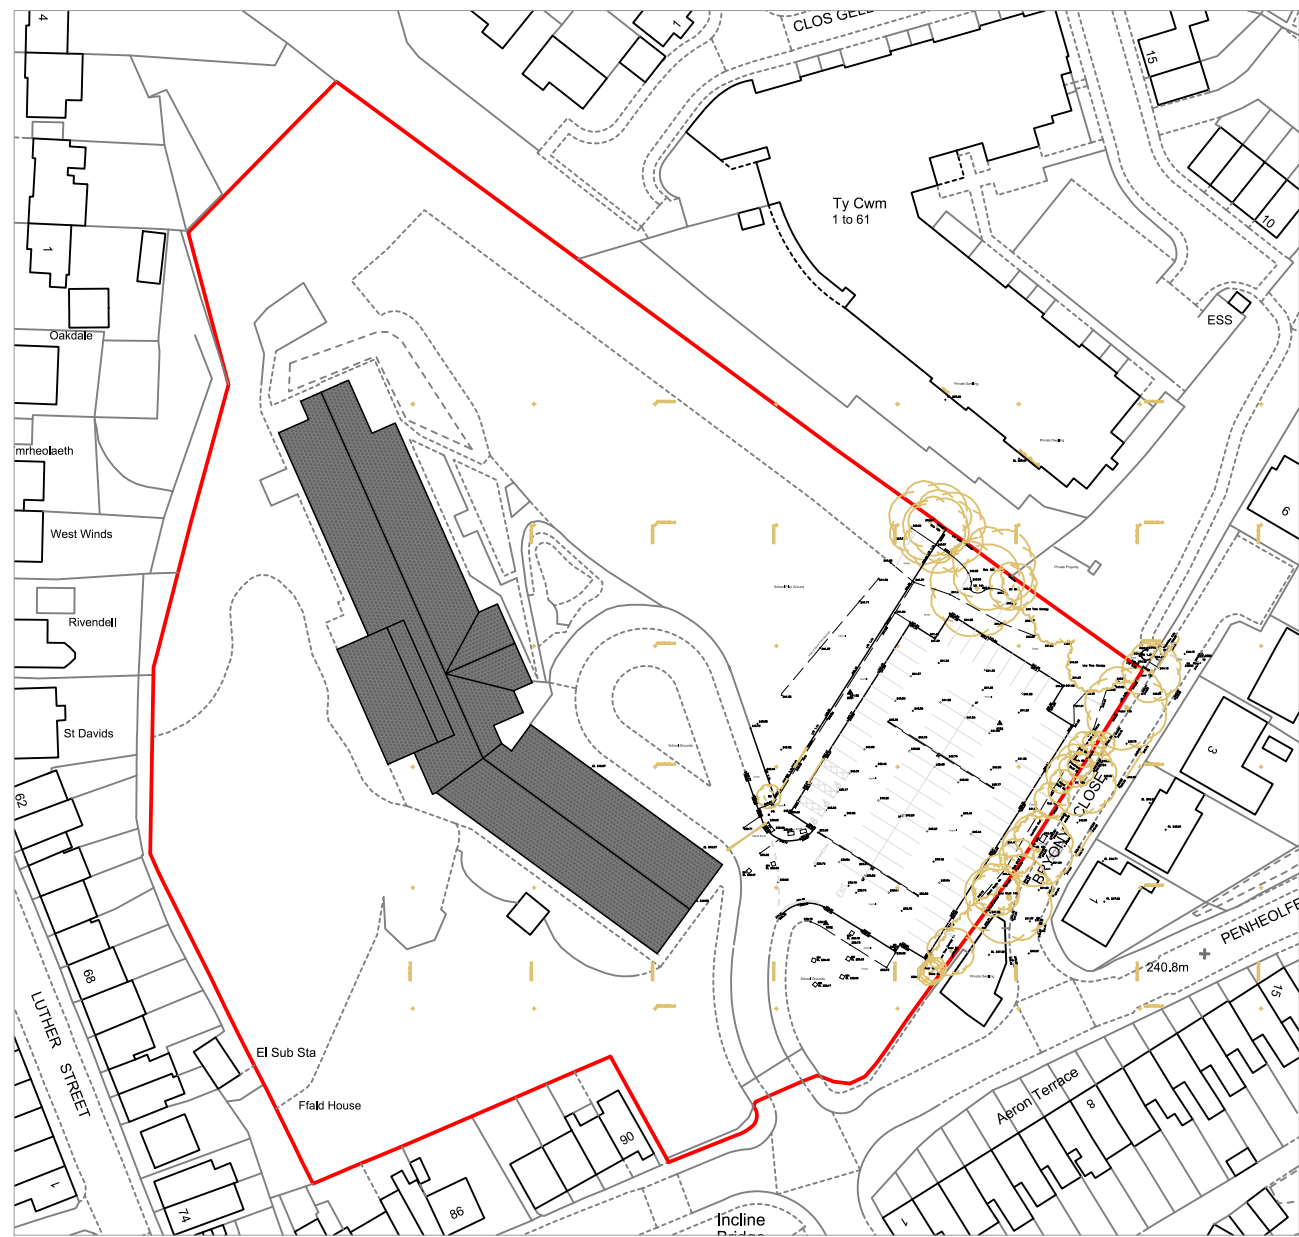
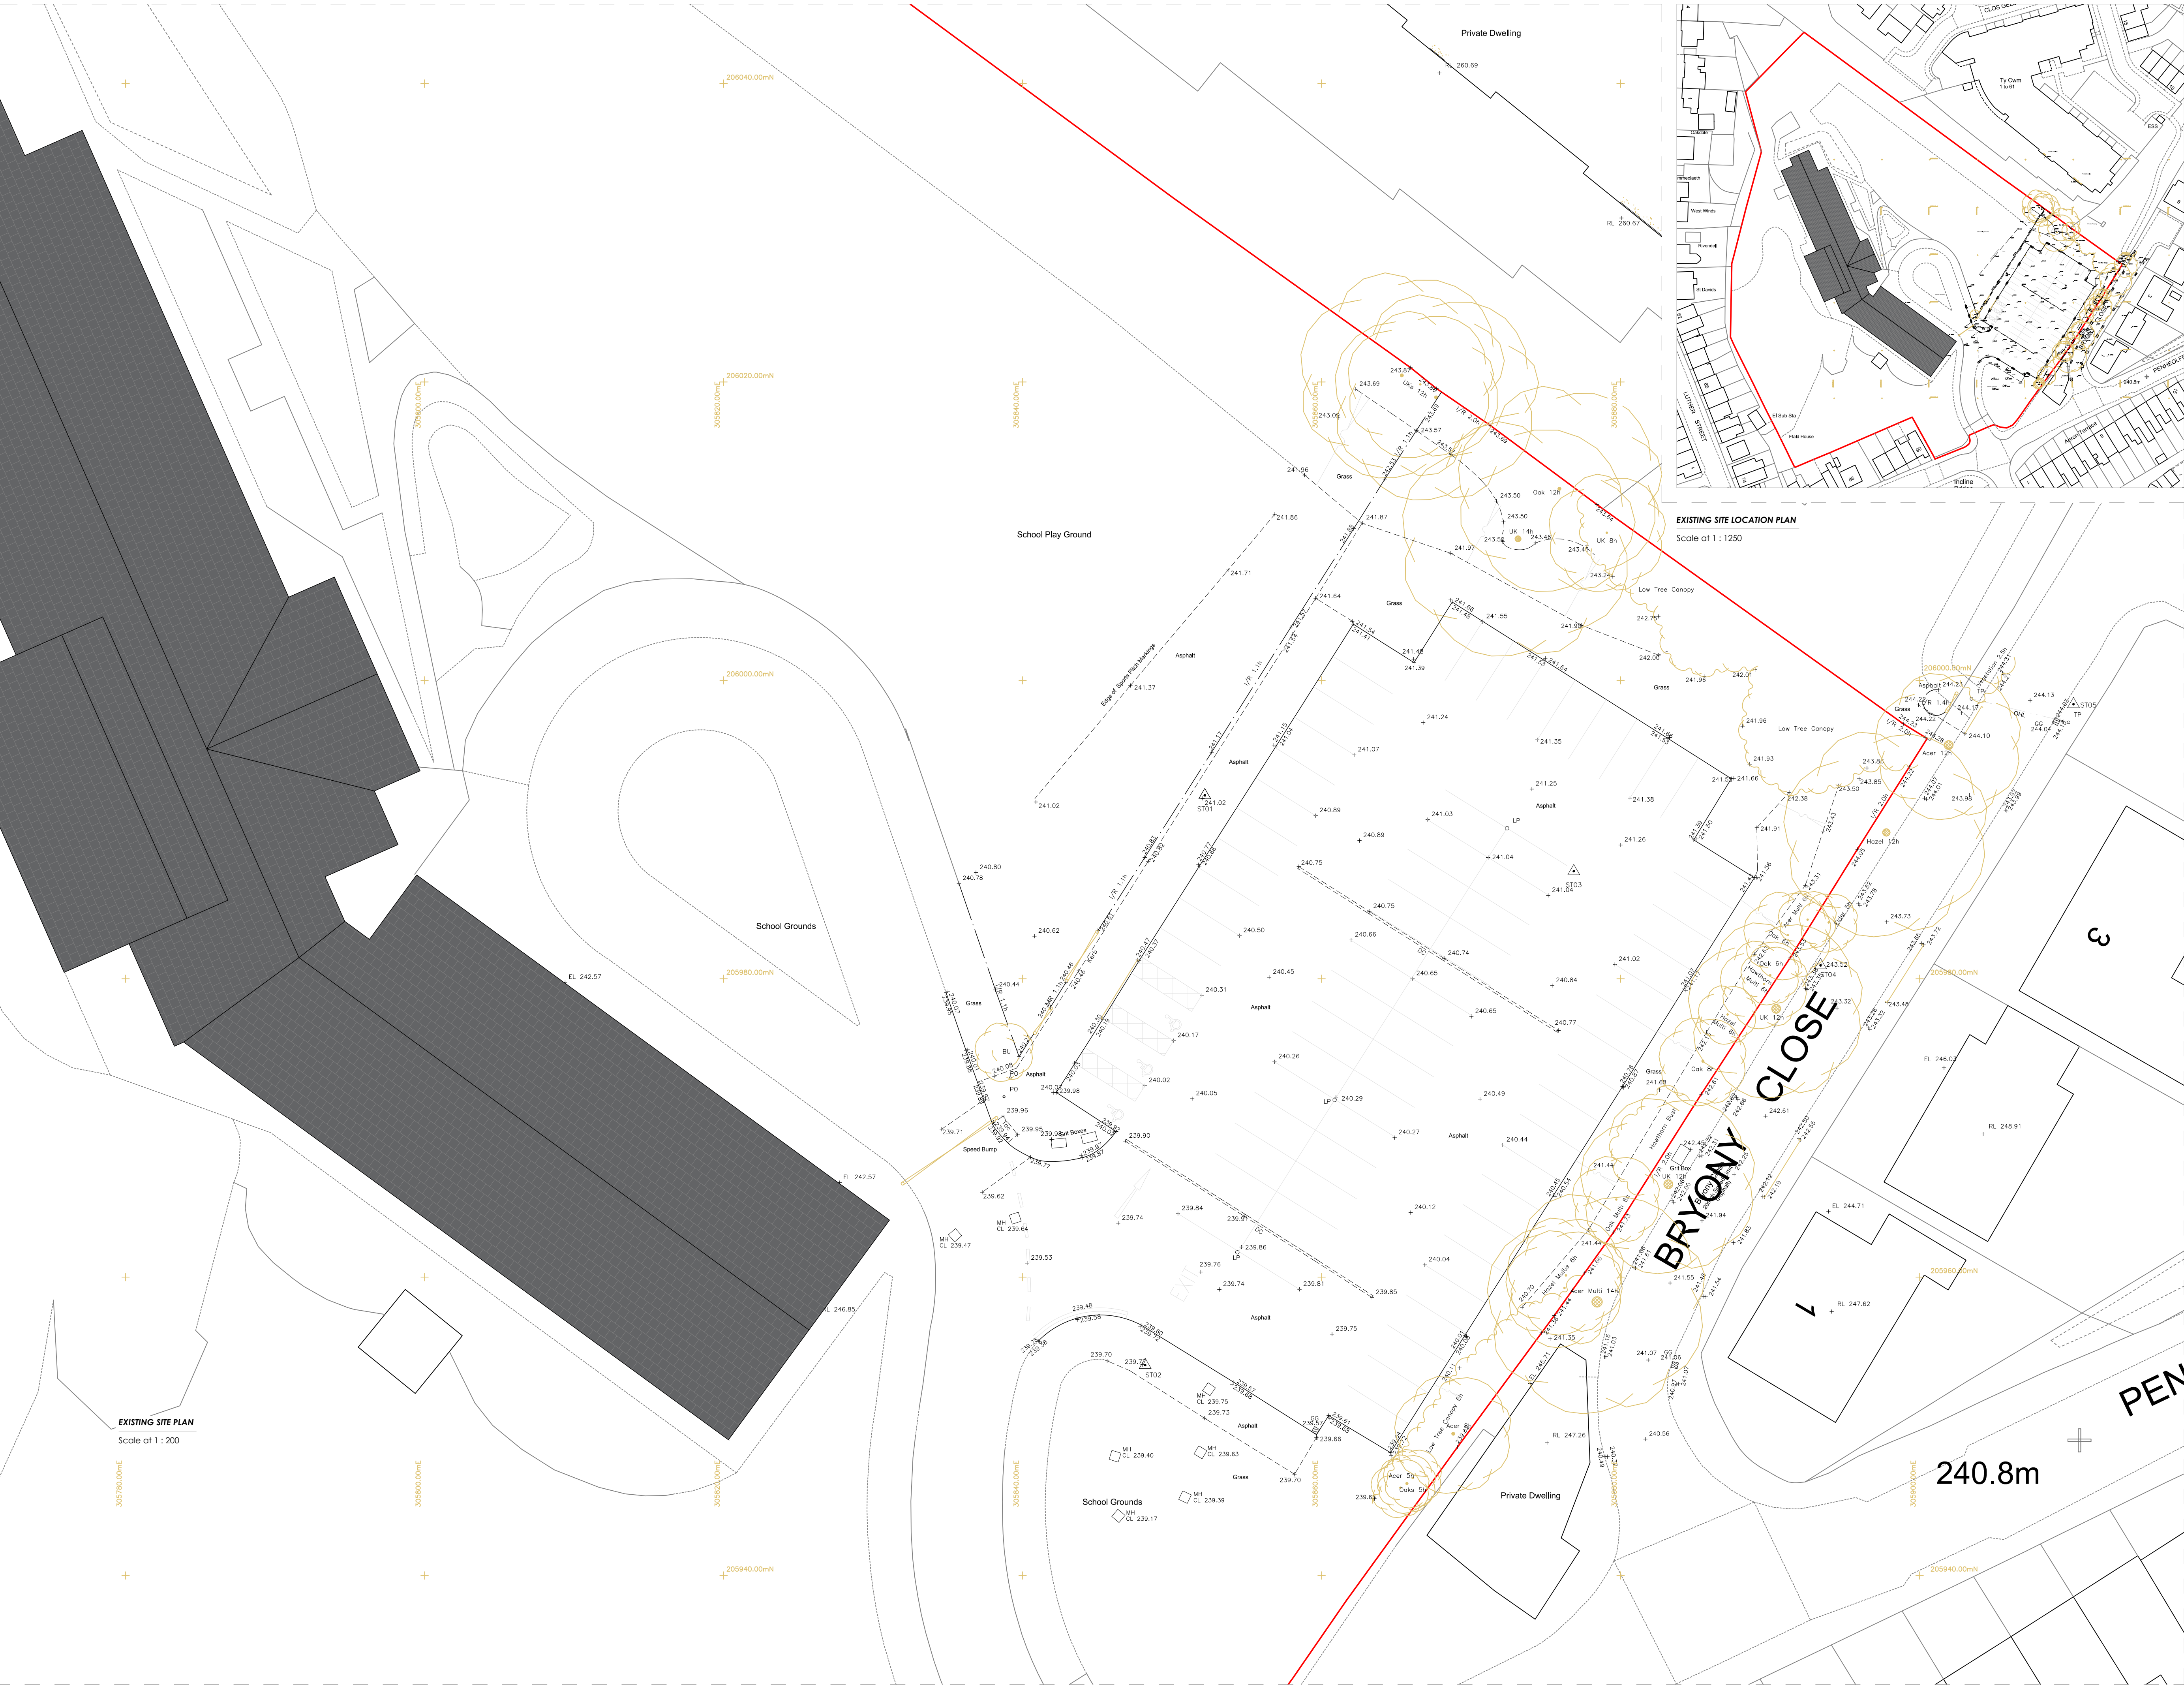
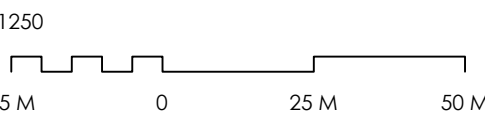


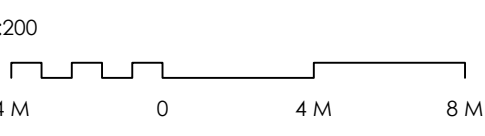

NOTE : All dimensions to be checked on site.
Do not scale this drawing. All discrepancies
should be reported to R.Hughes Designs.
Copyright: 2023 R.Hughes Designs. This
drawing and this design are copyright of
R.Hughes Designs. This drawing is not to be
used or copied without written consent.

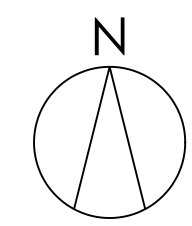

www.rhughesarchitecturalstudio.com

R.Hughes, Platform, Bute St, Cardiff,
CF10 5LE

enquiries@rhughesarchitecturalstudio.com

02922 362706

Client : **TWYNYRODYN
COMMUNITY SCHOOL**
Address: Gllfach-Cynon,
Merthyr Tydfil, CF47 0LW
Date : 29/11/2023
Title : **PL200 - EXISTING Site Plans**

Drawn by : CA
at A1

