

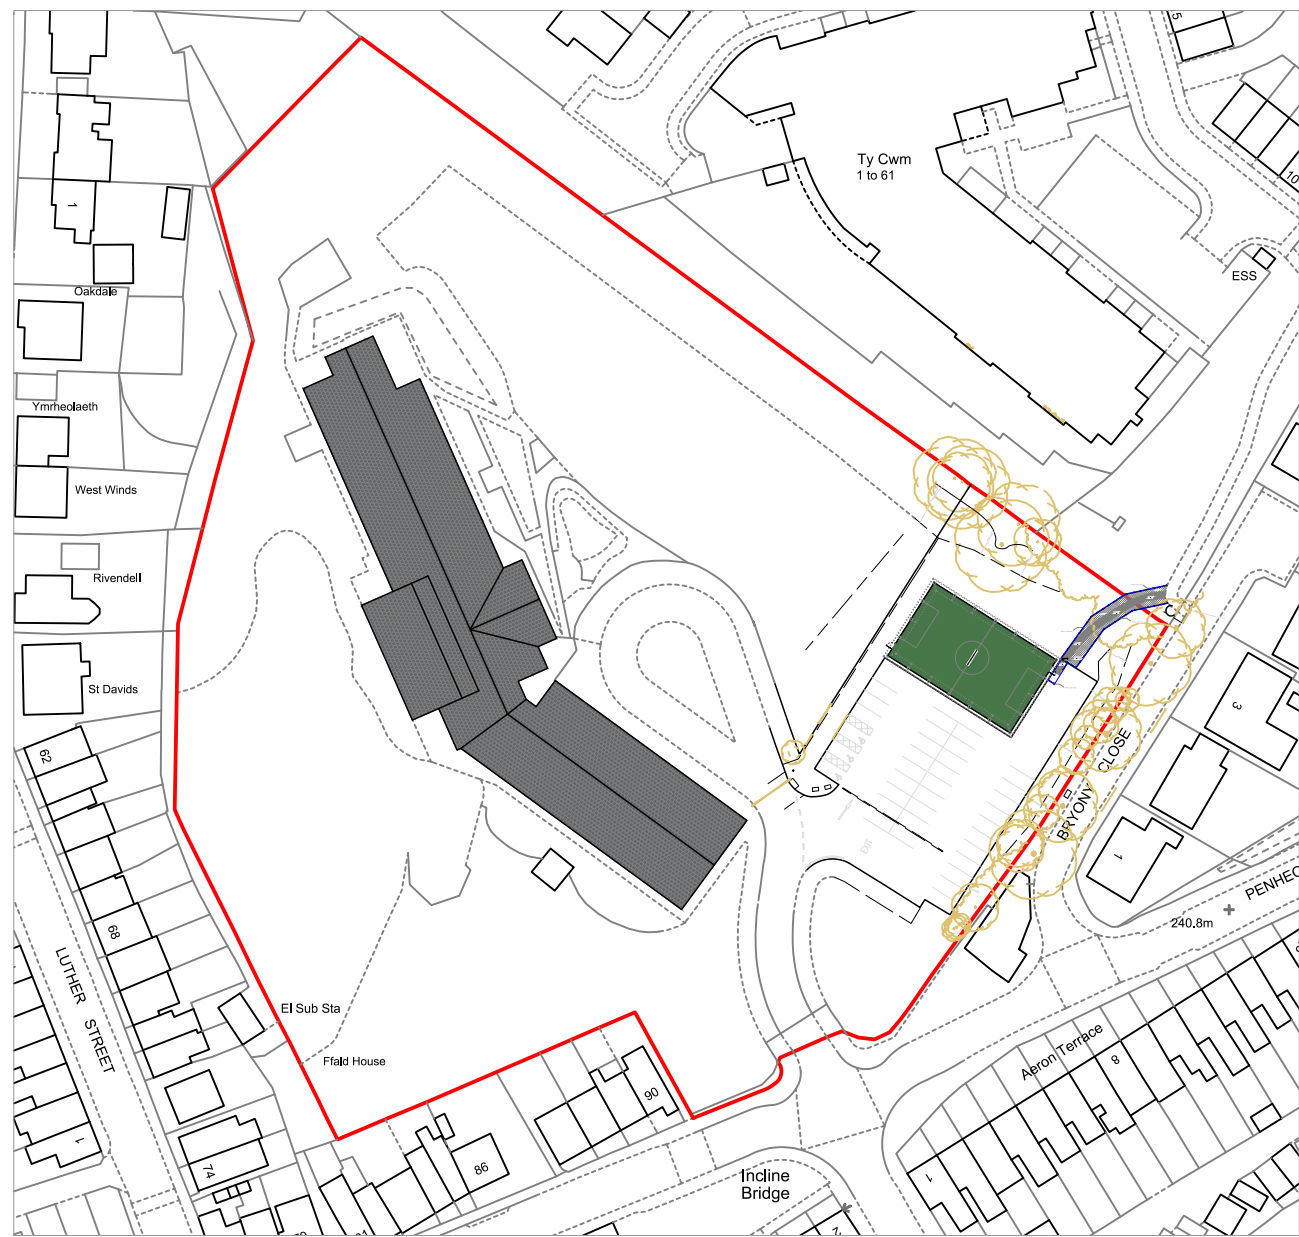
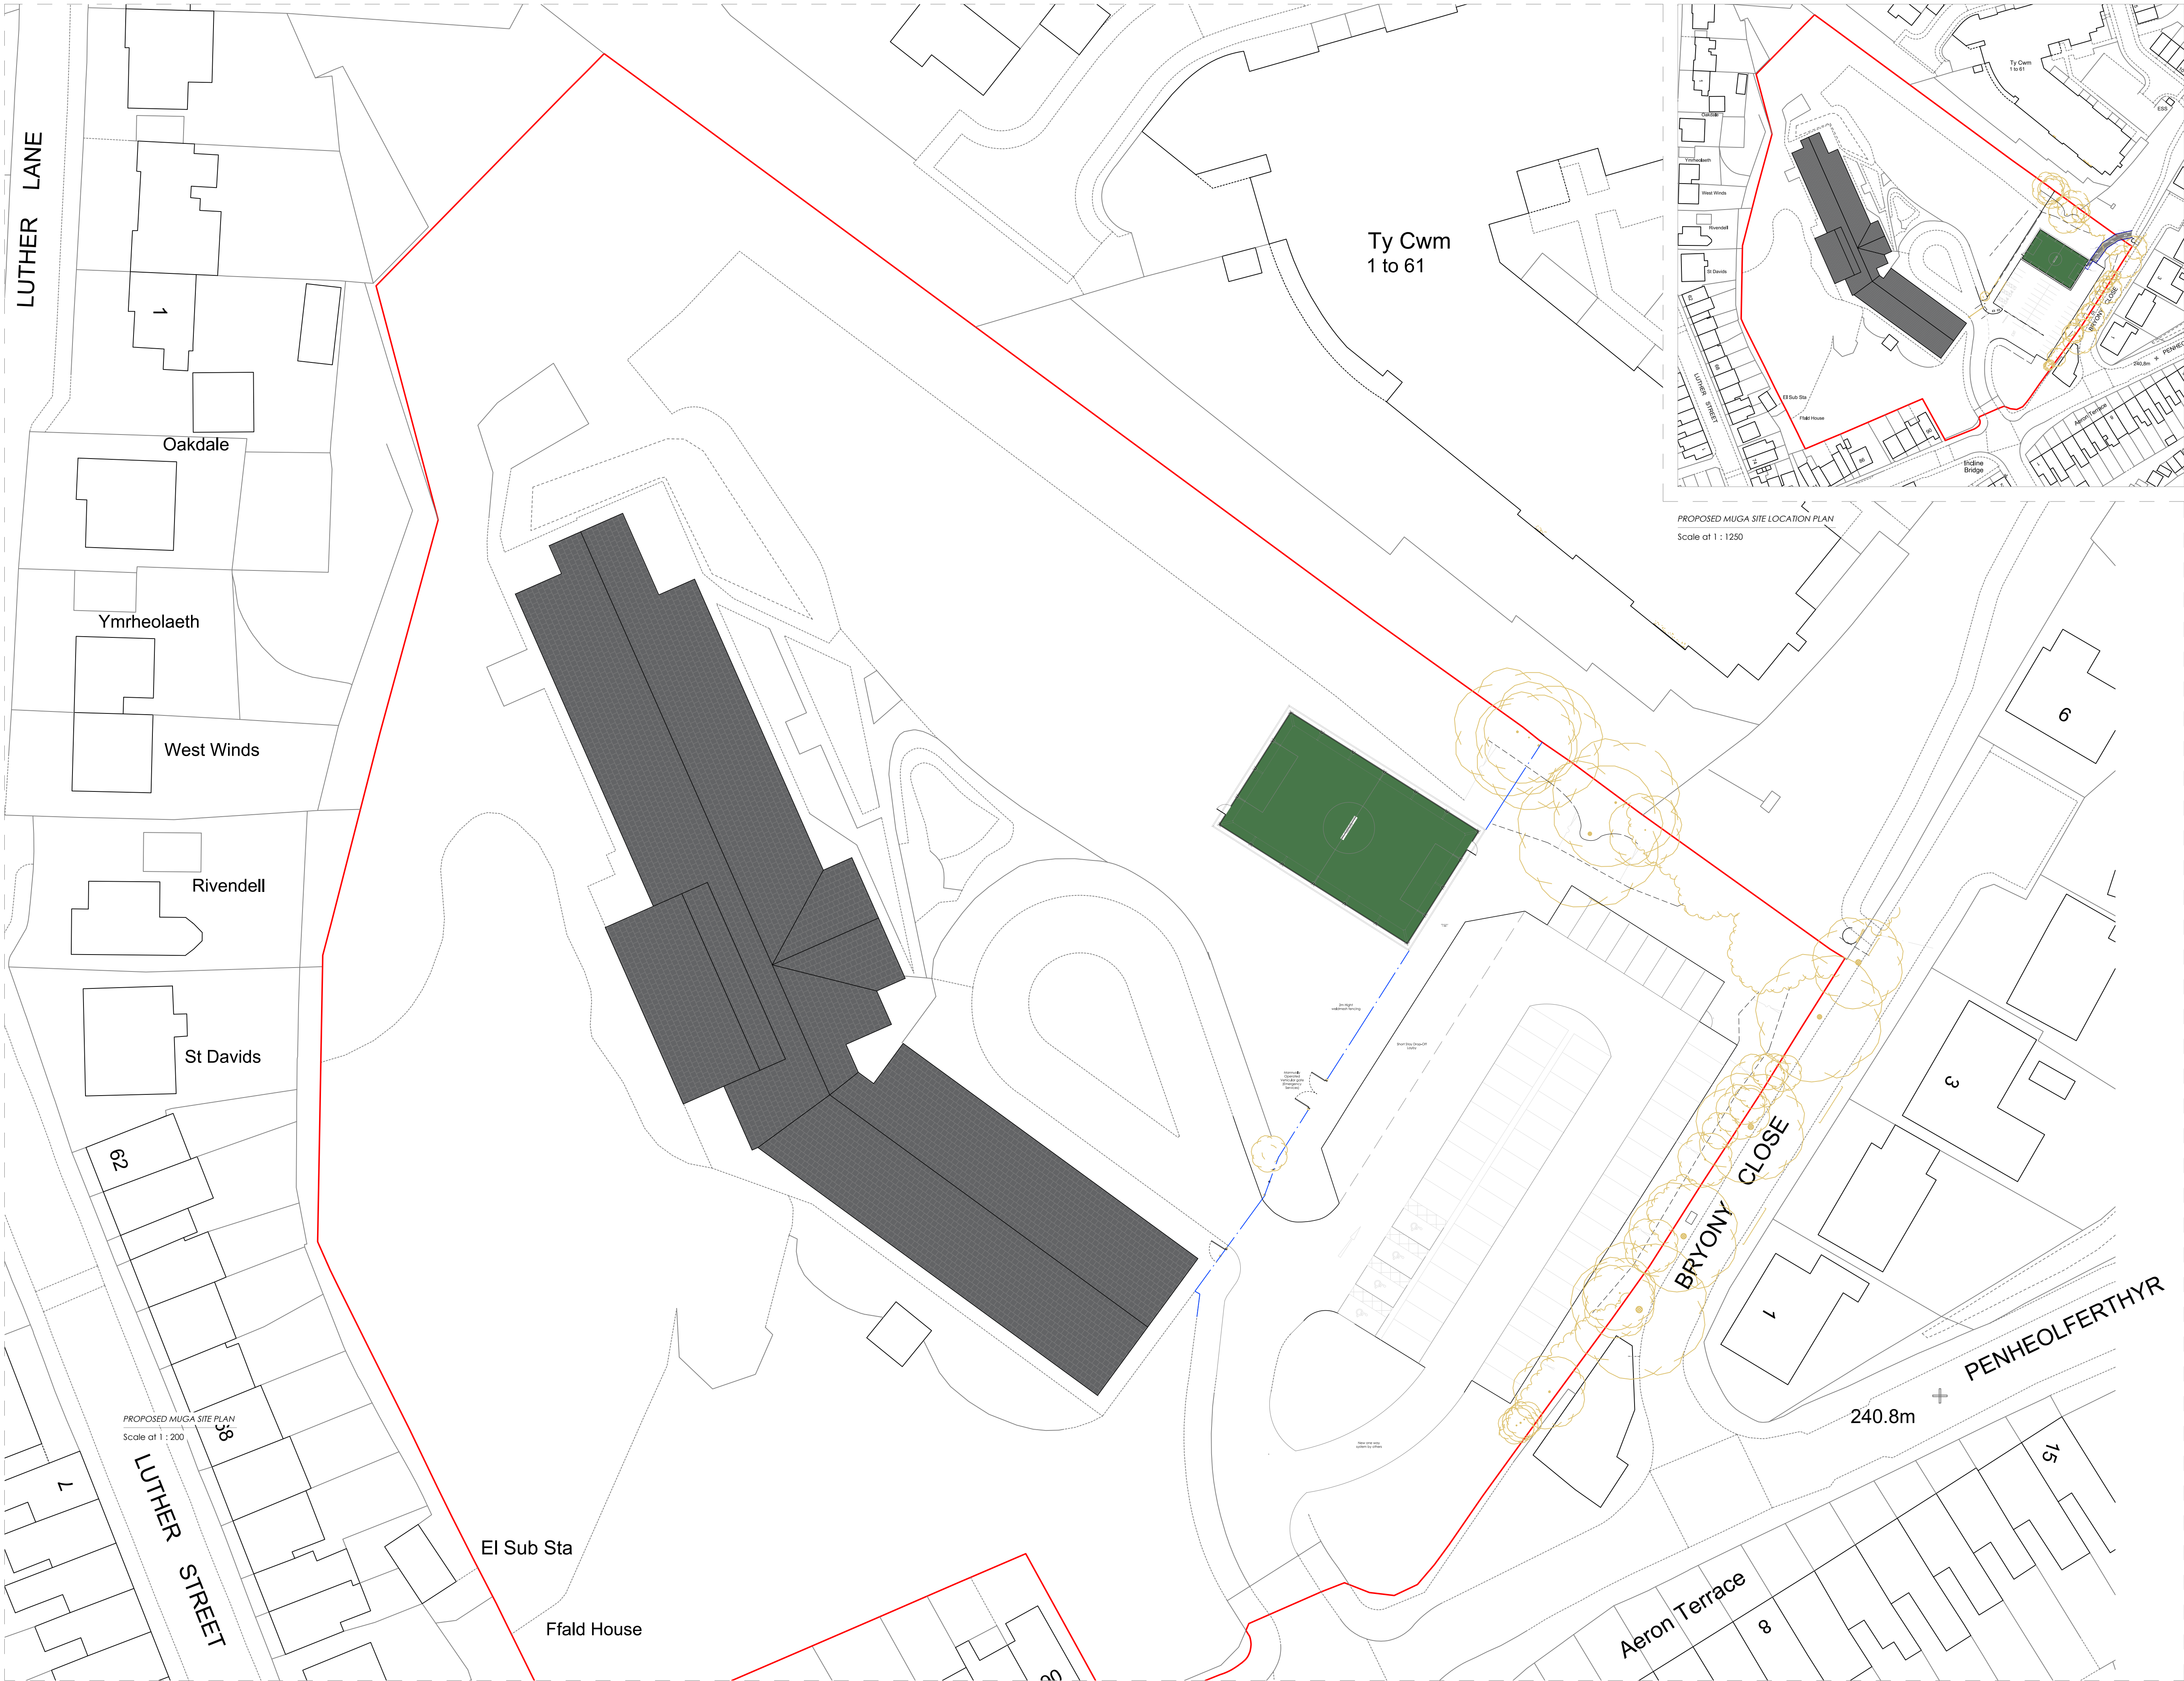


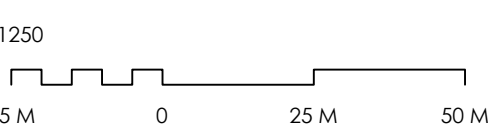

NOTE : All dimensions to be checked on site.
Do not scale this drawing. All discrepancies should be reported to R.Hughes Designs.
Copyright: 2023 R.Hughes Designs. This drawing and this design are copyright of R.Hughes Designs. This drawing is not to be used or copied without written consent.

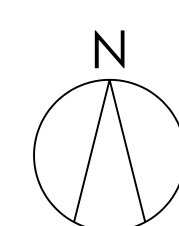

Blue Outline indicates new Publicaccess to MUGA facility

www.rhughesarchitecturalstudio.com

R.Hughes, Platform, Bute St, Cardiff, CF10 5LE

enquiries@rhughesarchitecturalstudio.com

02922 362706

Client : TWYNYRODYN COMMUNITY SCHOOL
Address: Gllfach-Cynon, Merthyr Tydfil, CF47 0LW
Date : 12/03/2024
Title : PL400 - PROPOSED - MUGA Site Plan -

Drawn by : CA
at A1

