








PROPOSED MUGA FLOOR PLAN
Scale at 1 : 50

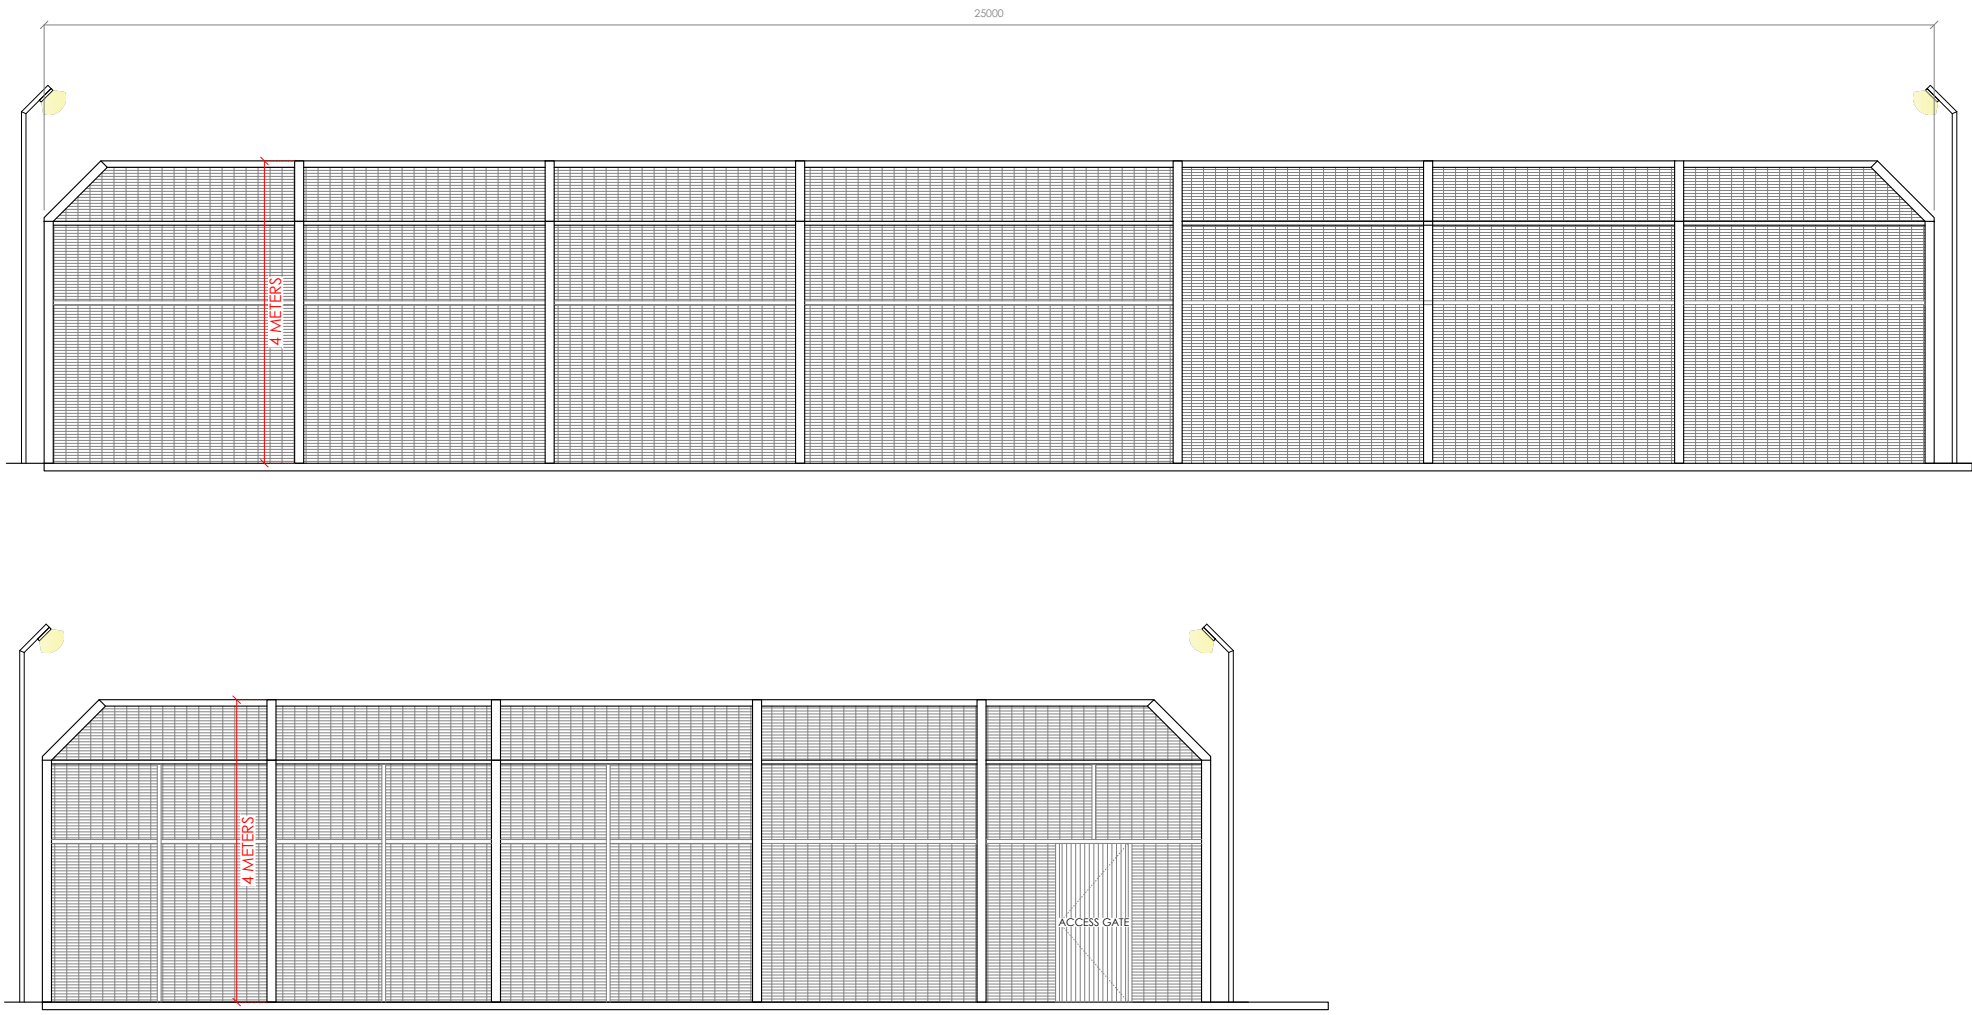

PROPOSED MUGA ELEVATIONS
Scale at 1 : 100

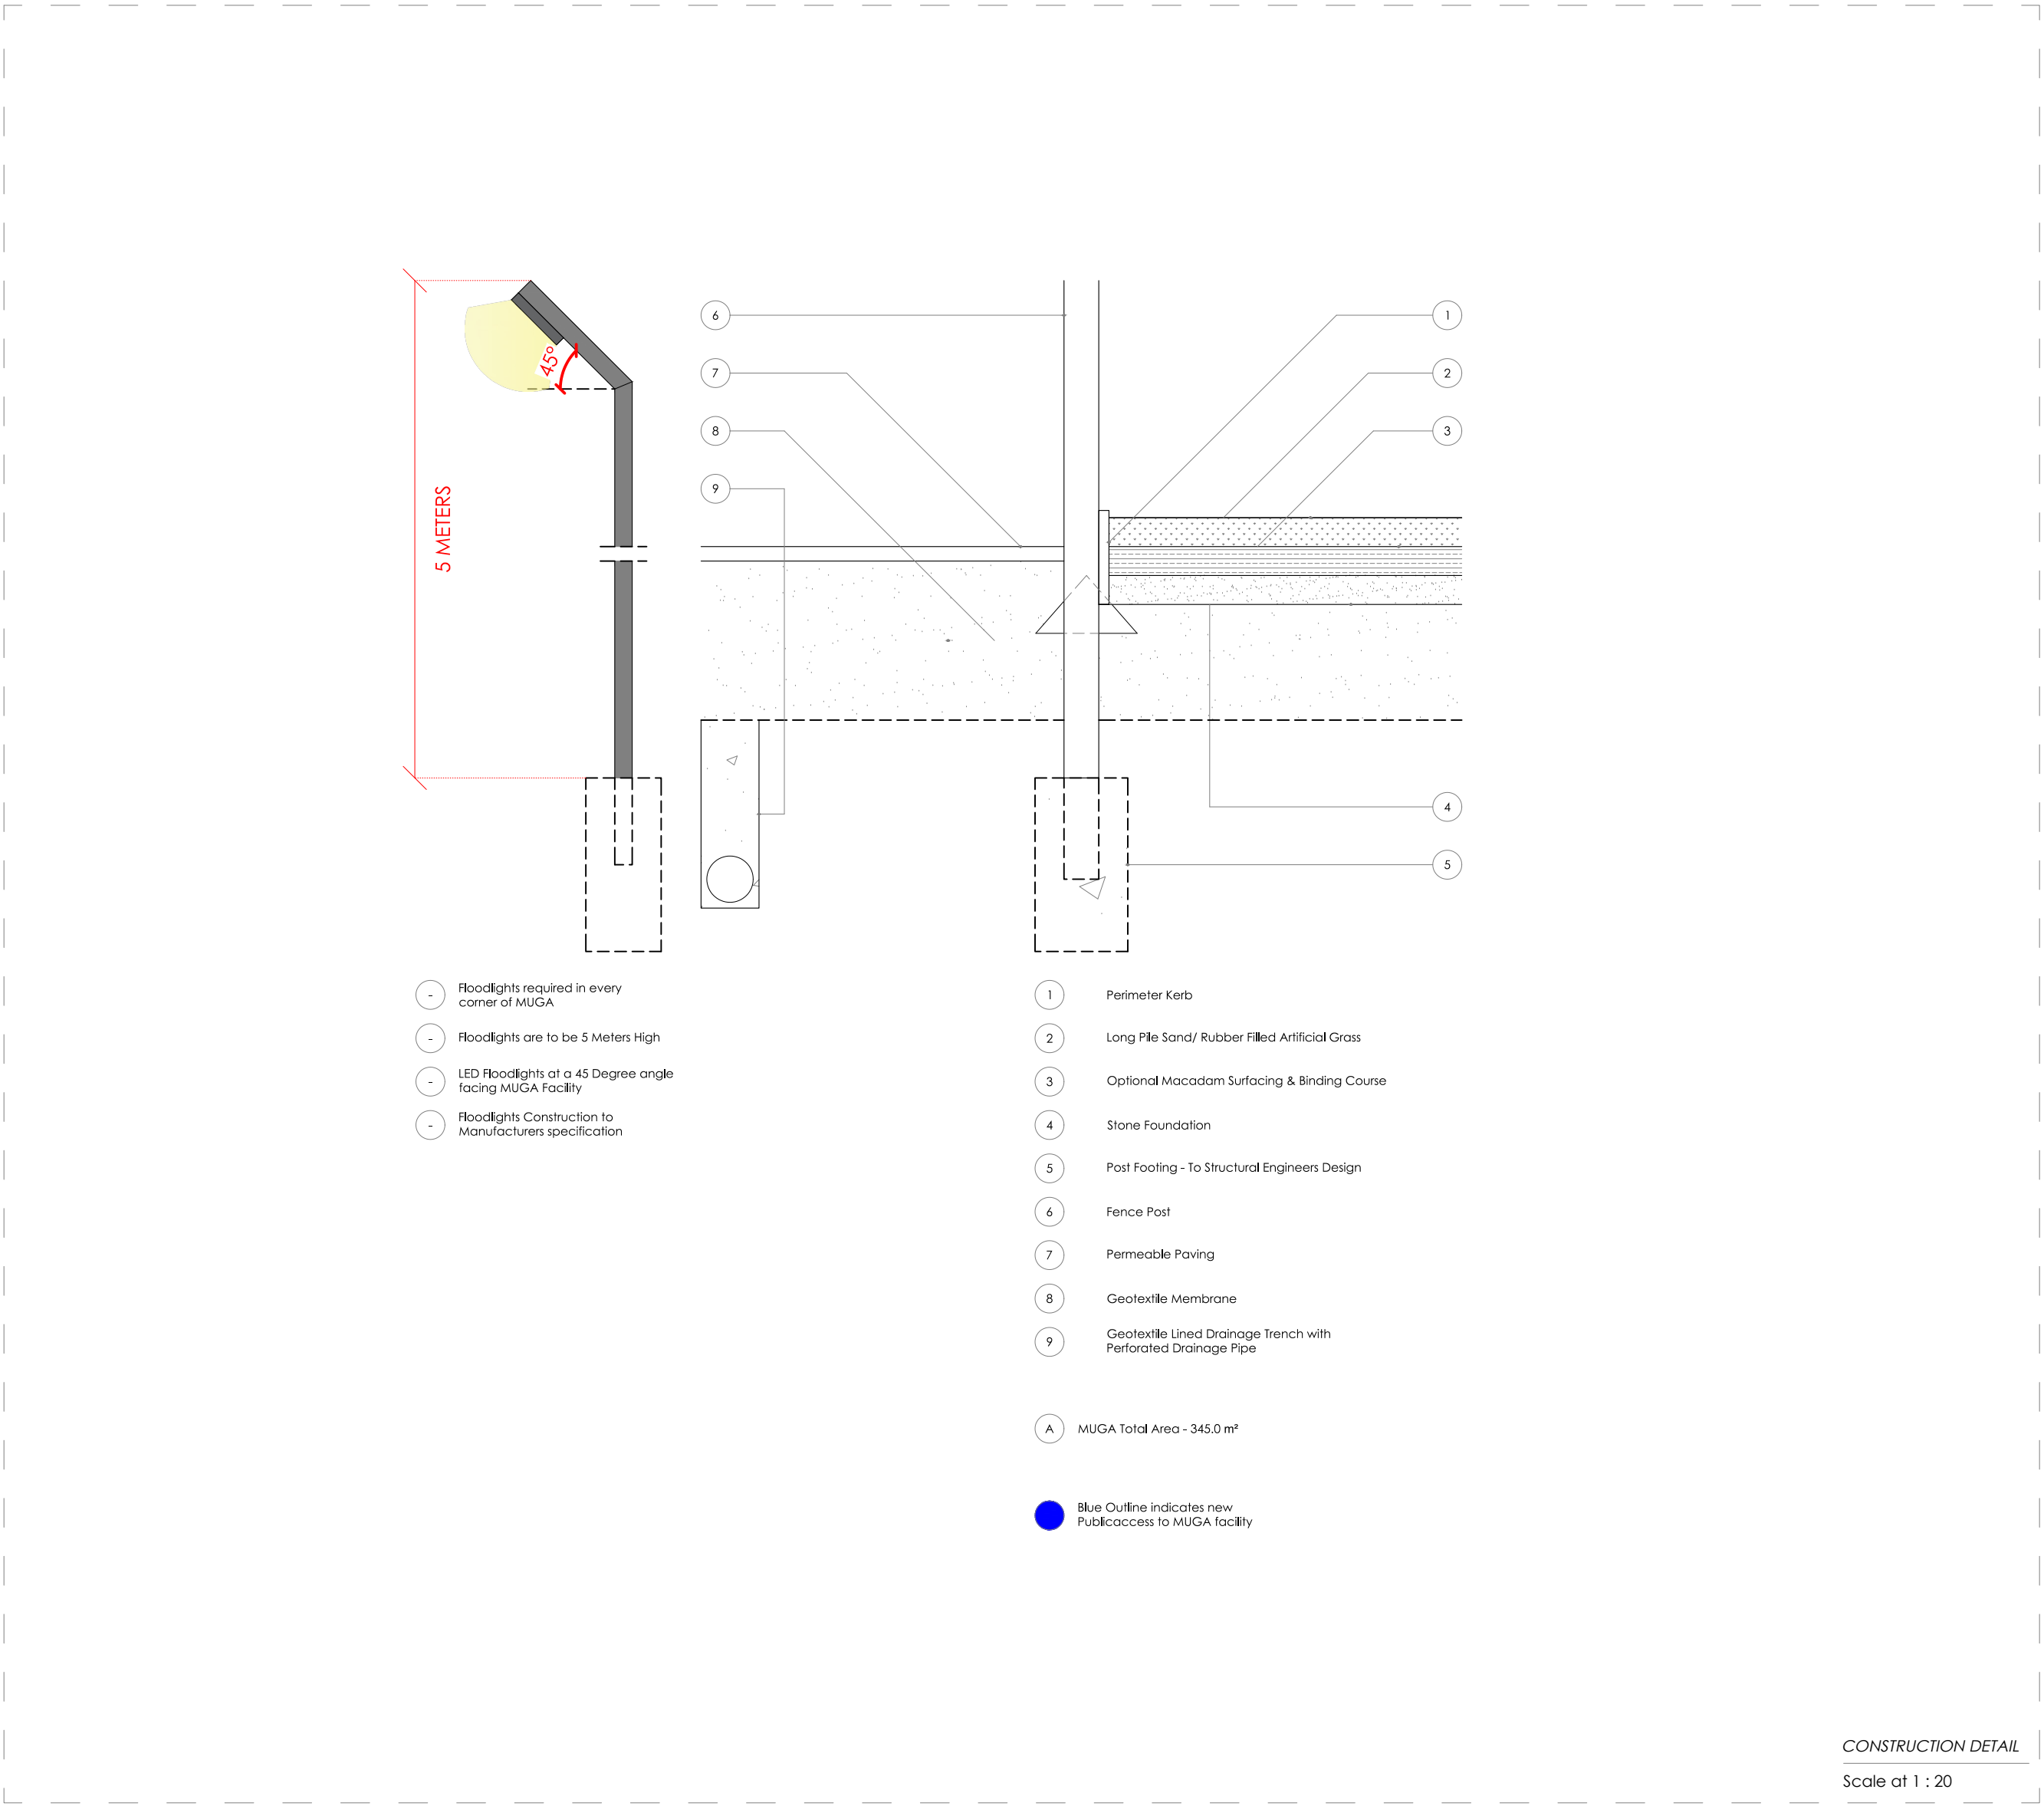

NOTE : All dimensions to be checked on site.
Do not scale this drawing. All discrepancies should be reported to RHughes Designs.
Copyright: 2021 RHughes Designs.This drawing and this design are copyright of RHughes Designs. This drawing is not to be used or copied without written consent.

  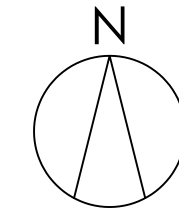

A MUGA Total Area - 345.0 m²

www.rhughesarchitecturalstudio.com

R.Hughes, Platform, Bute St, Cardiff,
CF10 5LE

enquiries@rhughesarchitecturalstudio.com

02922 362706

Client : TWYNYRODYN
COMMUNITY SCHOOL
Address: Giltach-Cynon,
Merthyr Tydfil, CF47 0LW
Date : 15/03/2024
Title : PL500 - PROPOSED PLANS - MUGA (2)

Drawn by : CA
Scale 1 : 100 at A1

