



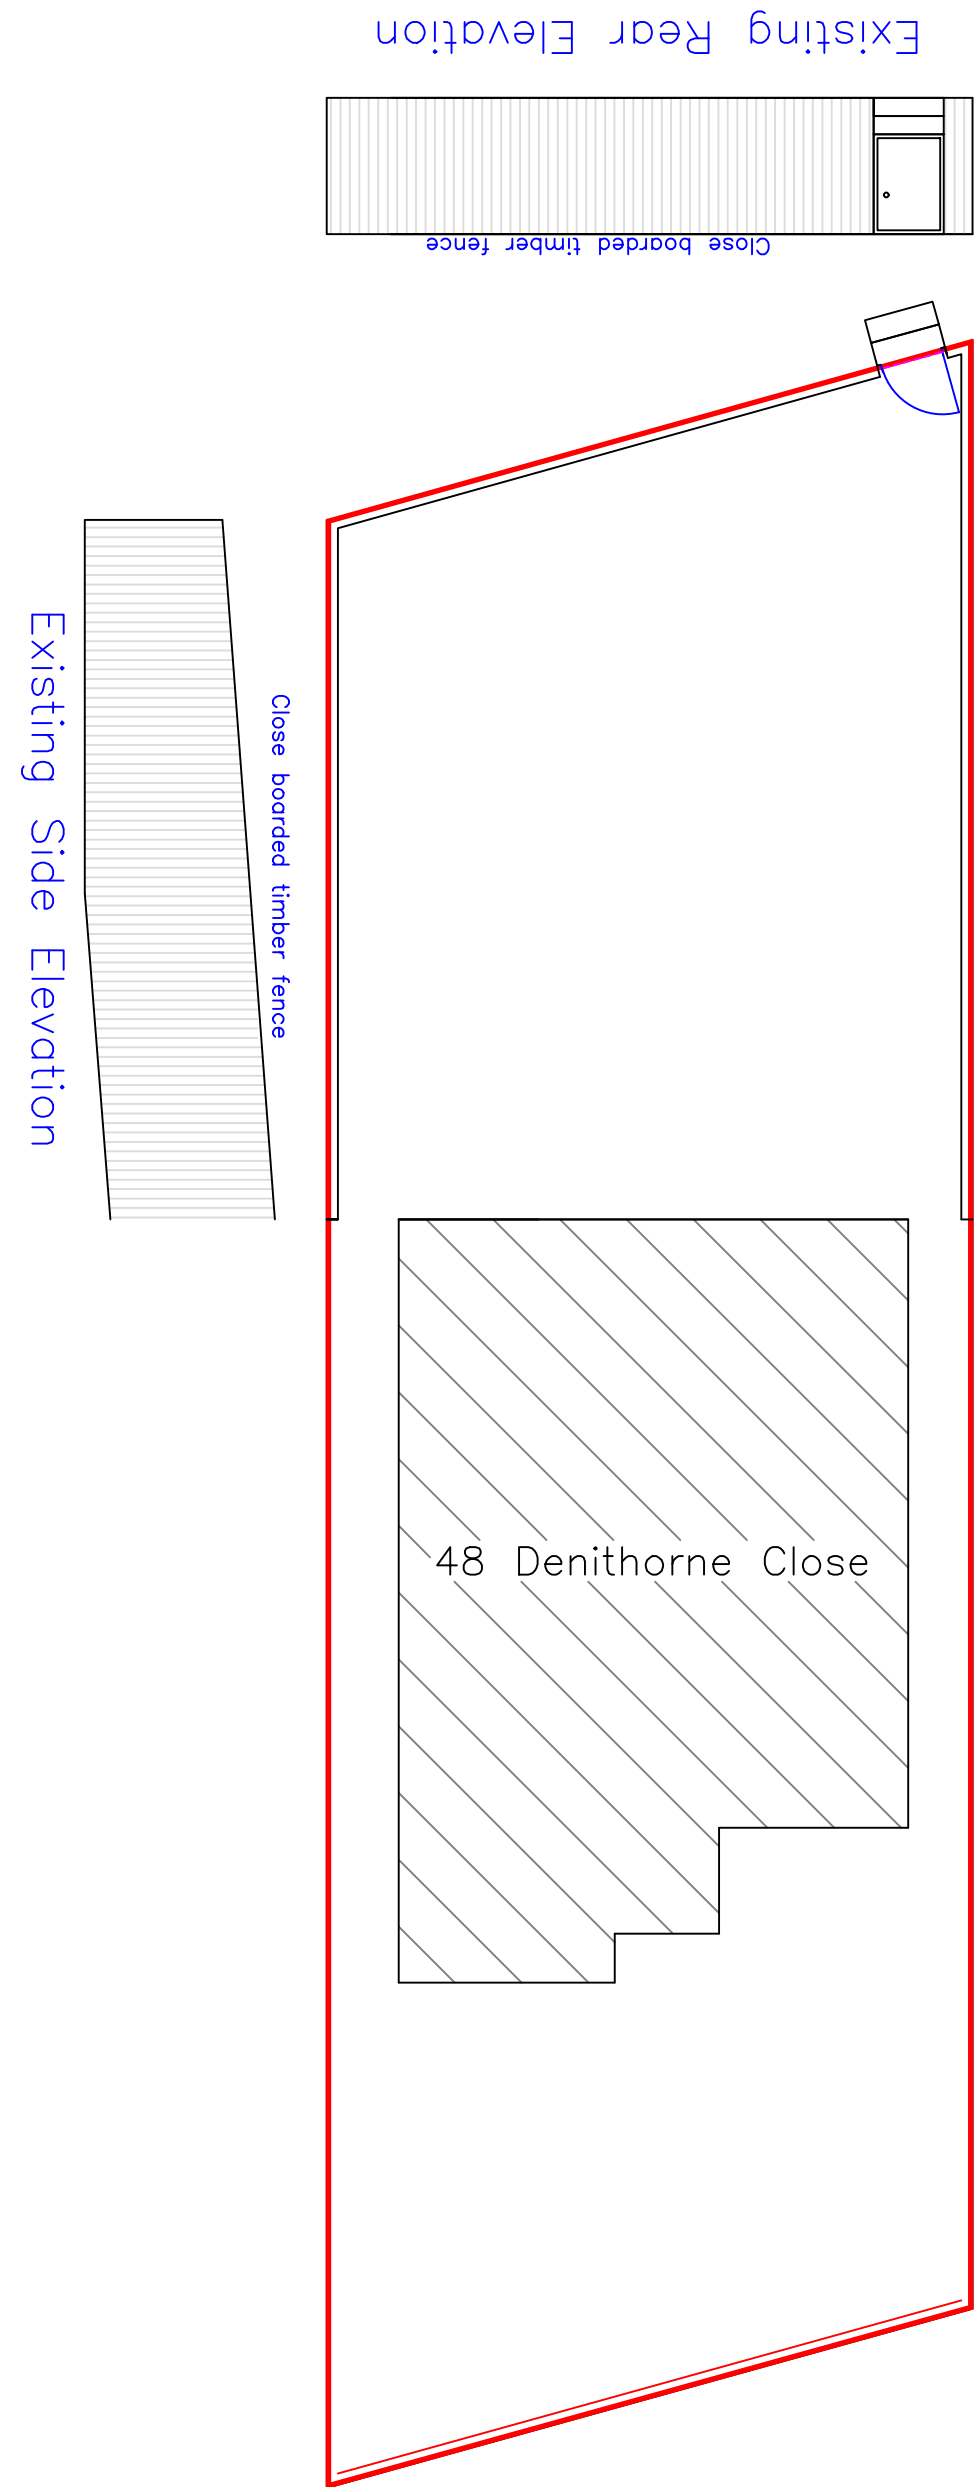

Existing Site Plan
1:100

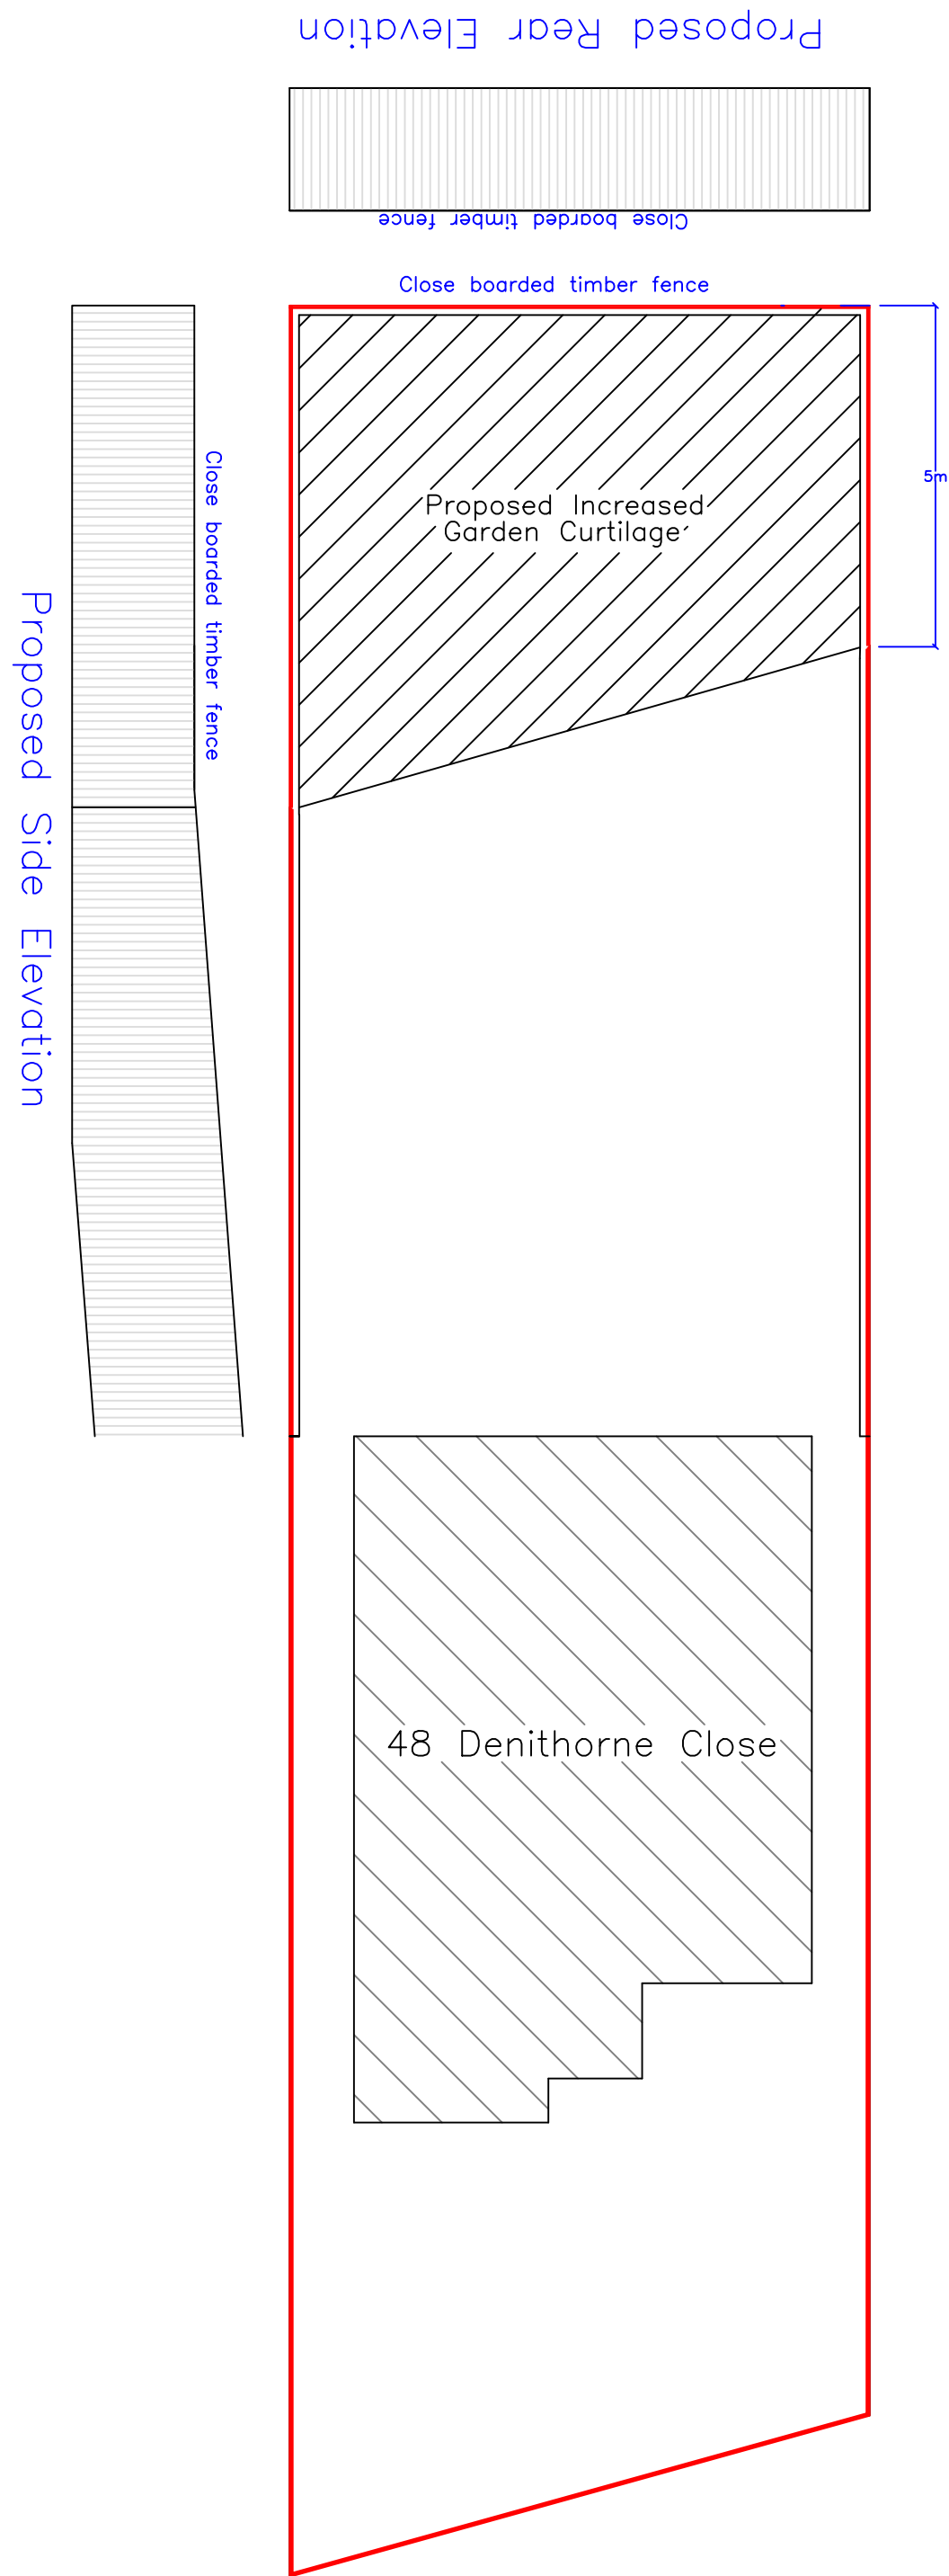

Proposed Site Plan
1:100



Utopia Design Building Planning Application Support Paul Thomas: BSc (Hons) Tel: 01685 559230. Mob: 07908 725065 Email: utopiadas@hotmail.com Web: www.utopiadesigns.co.uk			
Issued Only for Purpose Indicated			
Drawing Status: FOR PLANNING PURPOSES ONLY			
Client			
48 Denithorne Close Old Forge Park Dowlais Merthyr Tydfil CF48 3HE			
Job			
Proposed Increase of Garden Curtilage			
Drawn by PT	Date 21.02.22	Paper A2	
Title		Scale	
Proposed Plans & Elevations		1:100	
		Drwg No DENNI 48 01A	