


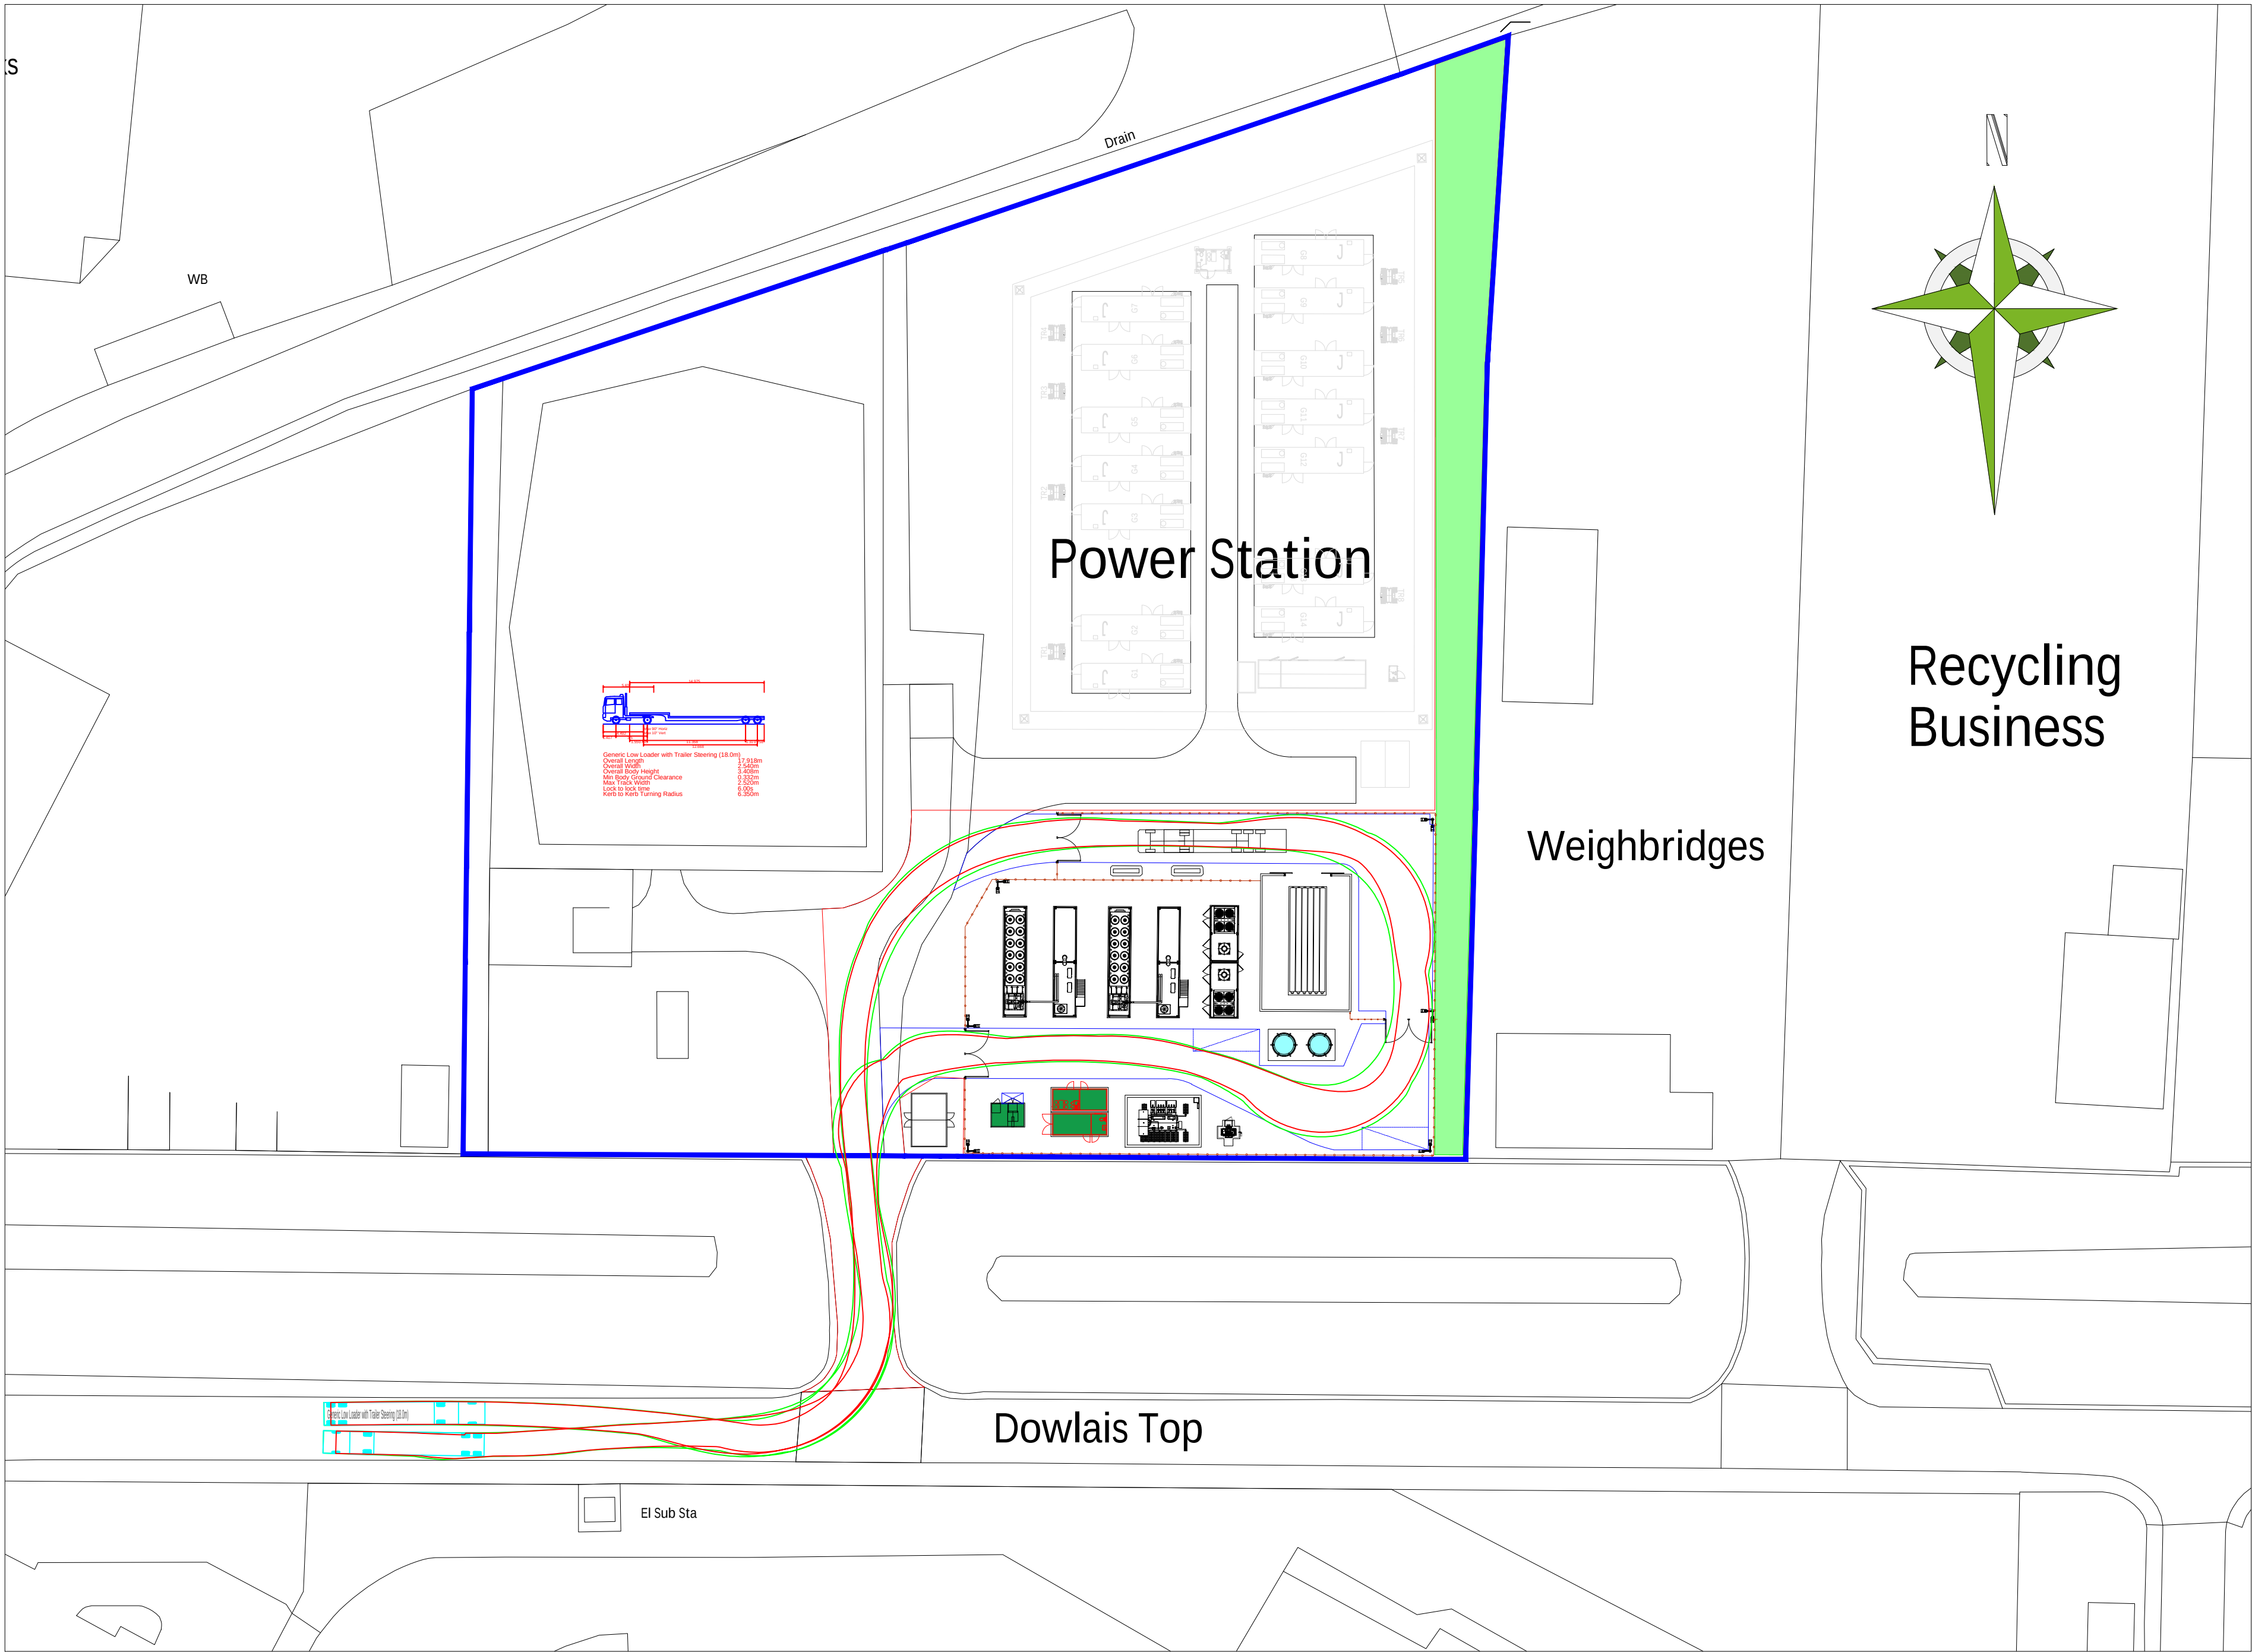

PROPOSED SITE PLAN

LEGEND:


SITE INFRASTRUCTURE:




LANDLORDS PROPERTY




PROPOSED SITE

 

PERIMETER PALISADE FENCELINE

 


ITM POWER H₂ INSTALLATIONS

 

H₂ TUBES STORAGE WITHIN CONCRETE WALL



WATER TANKS

 

DNO - SUBSTATION



AMENITY CABIN



COMPRESSORS



33KV-11KV TRANSFORMER



AUXILIARY TRANSFORMER



BIODIVERSITY ENHANCEMENT AREA

Rev	Rev Description	Drw	Chk	Apprv	Date

REVISIONS

Planning

ALL DIMENSIONS TO BE CHECKED ON SITE
WORK TO FIGURED DIMENSIONS ONLY
REPORT DISCREPANCIES TO CONRAD ENERGY LTD
AT ONCE BEFORE PROCEEDING
COPYRIGHT ACT APPLIES

conrad
energy

CONRAD ENERGY LIMITED
UNITS D & E, WINDRUSH COURT, BLACKLANDS WAY, ABRINGTON OX14 1SY
T: 0300 338045 E: info@conradenergy.co.uk W: www.conradenergy.co.uk

Project Title:
PROPOSED POWER GENERATION HYDROGEN PLANT
LAND AT PENYGARNDU INDUSTRIAL ESTATE
MARTHYR TIDFIL
CF48 2TA

Drawing Title:
PROPOSED SITE PLAN

Scale @A2: 1:500
Drawn: ST
Drawing No: CEL-21011-SP-HW-001

Date: 23-12-2024
Checked: TS
Rev: -

PROPOSED SITE PLAN (Highways)

001

Scale: 1:500@A2

