
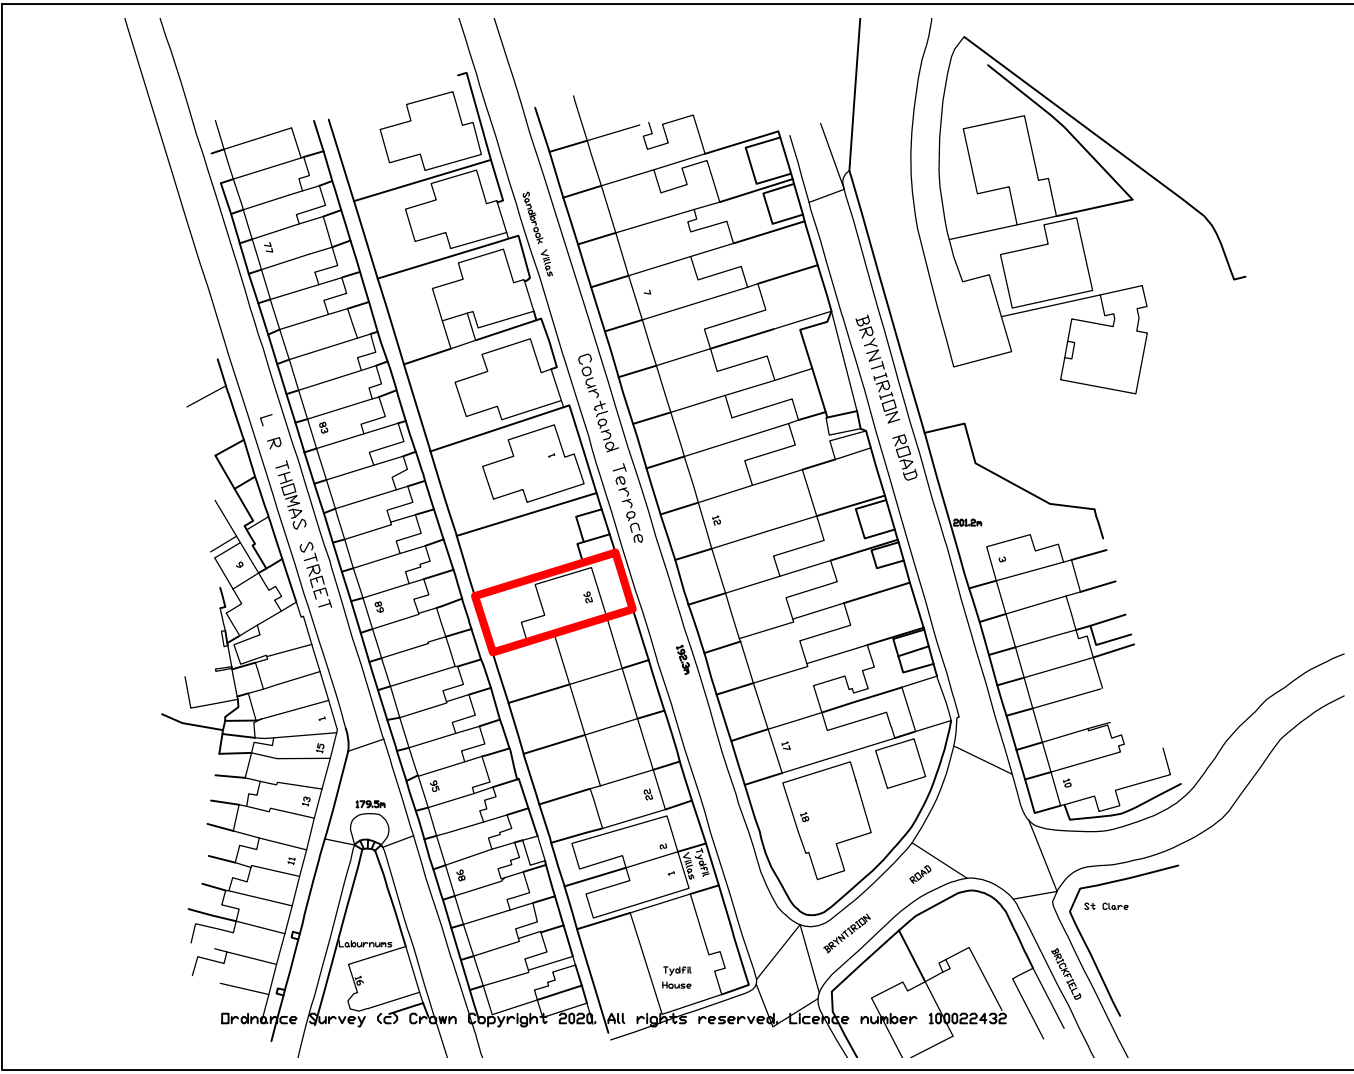
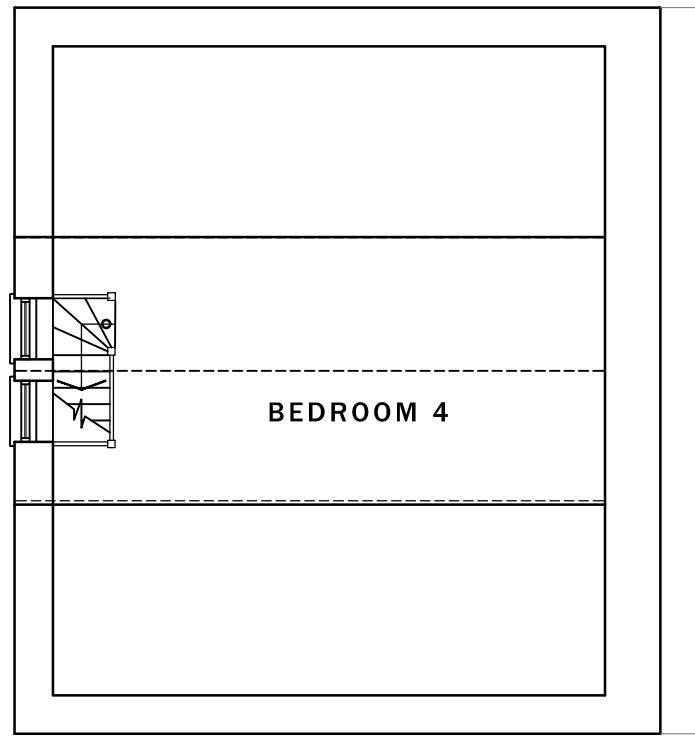
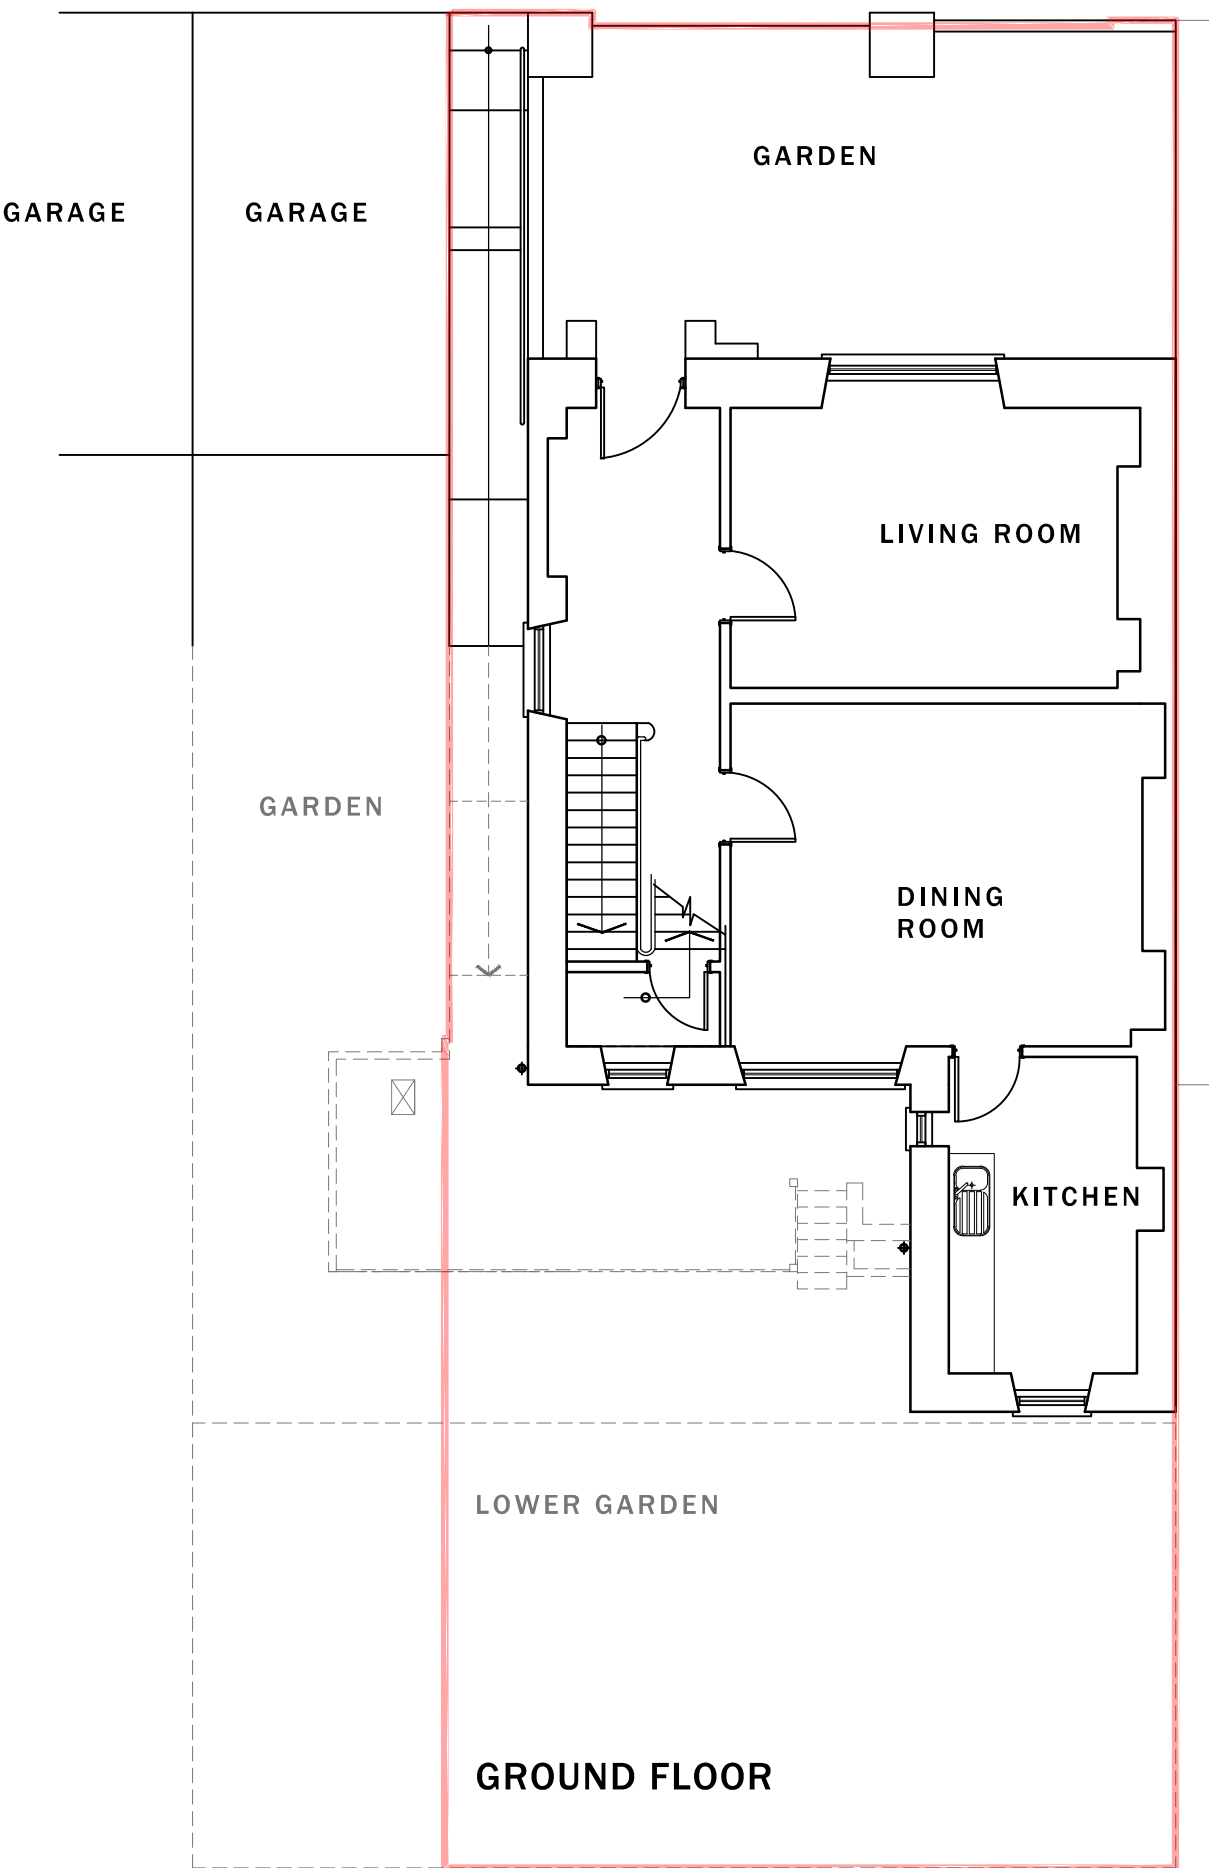
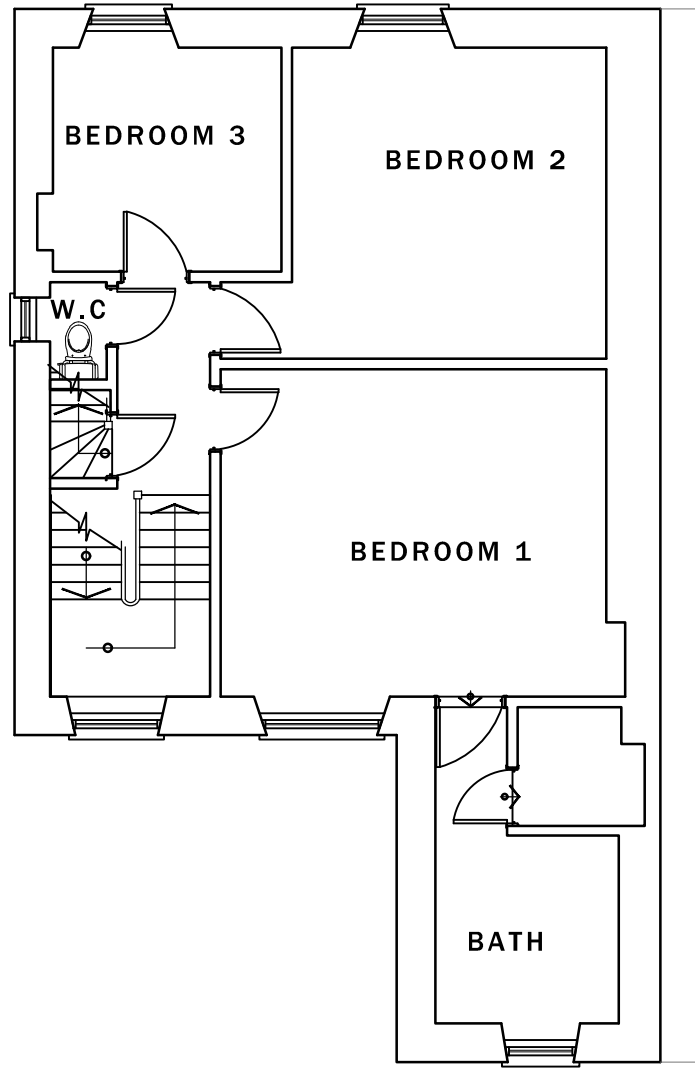


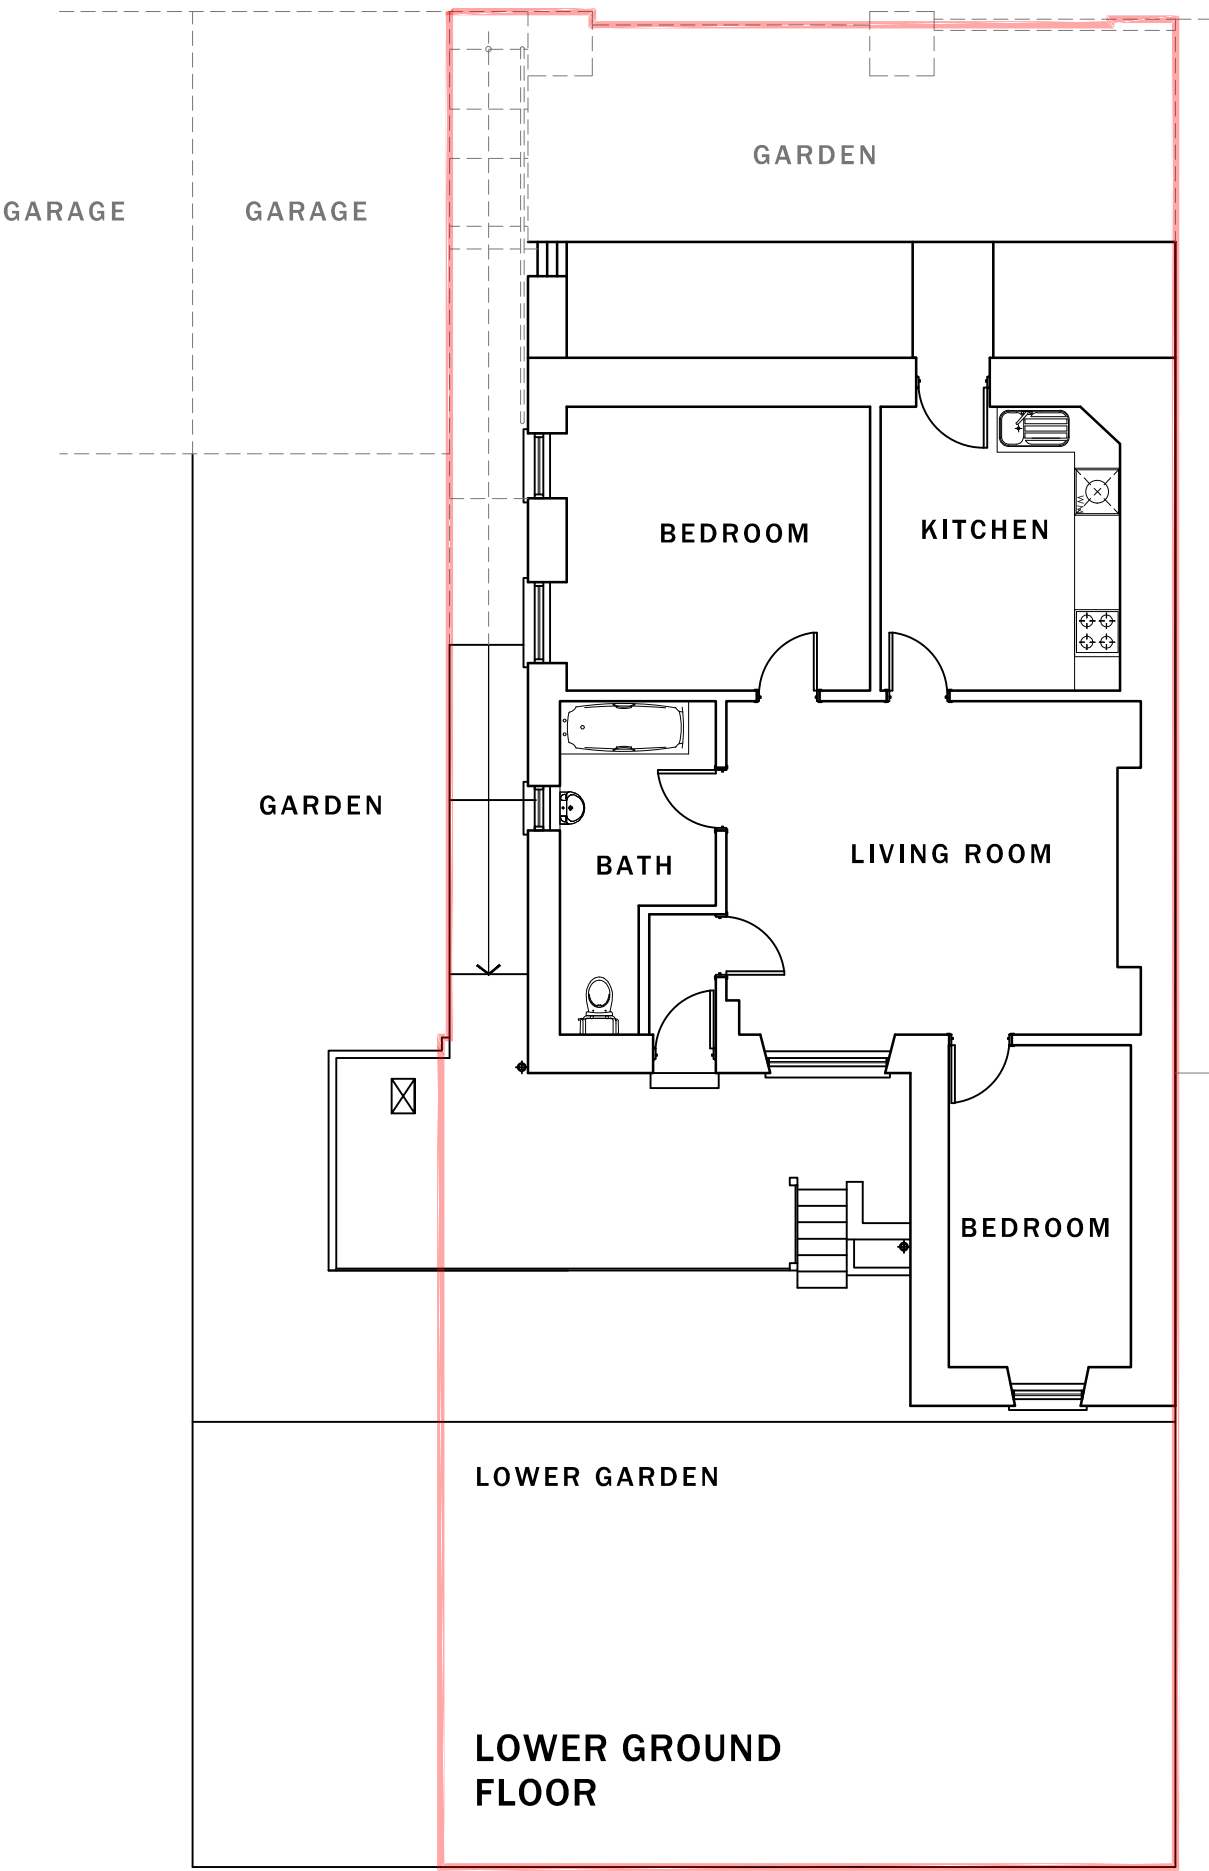

SITE LOCATION PLAN
Scale 1:1250

PROPERTY AS EXISTING

Do not scale from this drawing.
The user of this drawing shall check all
dimensions & report all errors and
omissions to LeTrucco Design.
This drawing is copyright. It must not be
copied, used or disclosed to third parties
without prior permission of LeTrucco
Design.

Revisions

Client	Drawing No	Scale	Revision
Mr J Reynolds	LT2004.04.01	1:100 @ A1	
Job Title	Drawing Title	Date	Checked
26 Courtland Terrace, M Tydfil	Floor Plans & Elevations	Jan 20	KWL