


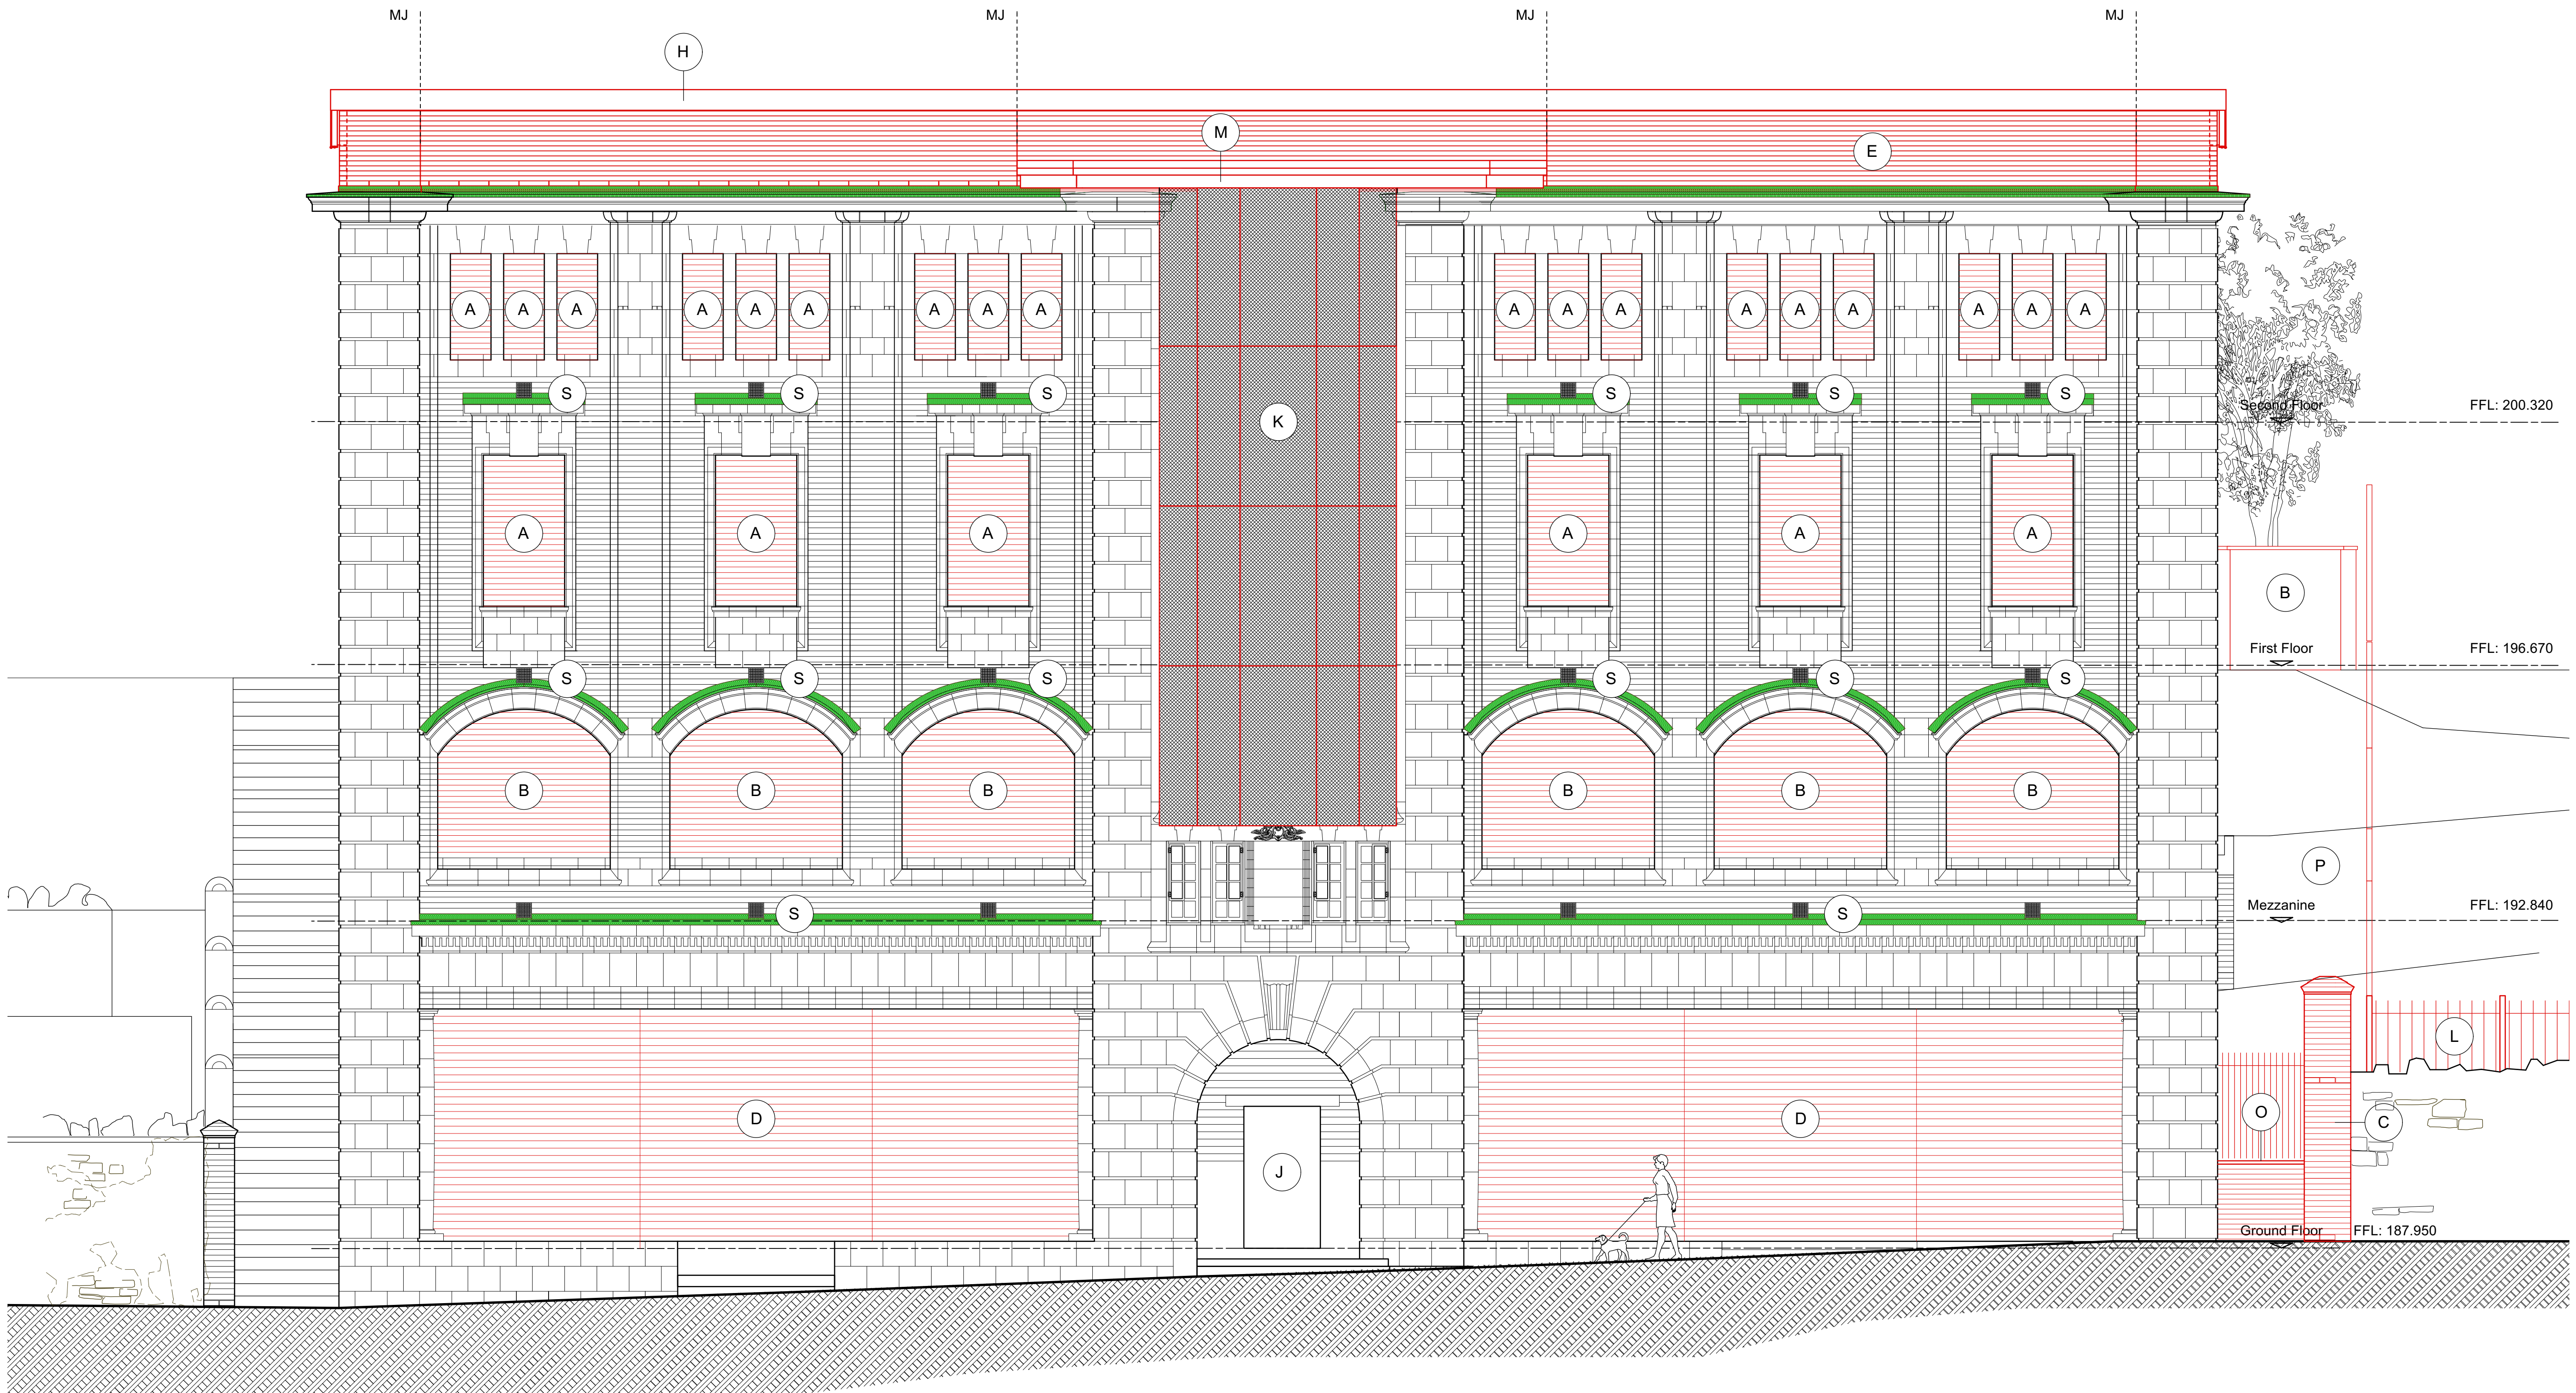

1

Proposed South Elevation

Scale: 1:50

KEY

- A Red stretcher-bond imperial brickwork
- B Red English-bond imperial brickwork
- C Buff salvaged facing brick pier with ornamental coping
- D Concrete blockwork laid on flat
- E Modern buff brickwork
- F Bull-nosed brick capping to match existing
- G Grey profiled metal roofing sheets
- H Metal trim to match roof colour

- I Black Upvc rainwater goods
- J Galvanised steel door
- K Stainless steel mesh cladding panels over breather membrane
- L New black ornamental powder-coated metal fence
- M Treated softwood fascia
- N Temporary site hoarding
- O Concrete copings
- P Slope with structural ground anchoring

- Q Re-contoured ground, stone chippings in geocell grid
- R Existing hardcore surface made good
- S New lead flashings over projecting mouldings
- Cover flashings to projecting mouldings

Responsibility is not accepted for errors made by others scaling from this drawing.

All construction information should be taken from figured dimensions only. Dimensions are in millimetres unless otherwise stated.

All dimensions and conditions are to be checked on site prior to preparing drawings or commencing any work.

Any variations or supplementary drawings are to be approved by The Architect.

CLIENT		 DAVIES SUTTON ARCHITECTS
Merthyr Tydfil CBC		
PROJECT		
YMCA, Merthyr, Temporary Roof		
DRAWING TITLE		
Proposed South Elevation		
DRAWN/CHECKED	SCALE	DATE
AA / KS	1:50 @ A1, 1:100 @ A3	28/04/2023
DO NOT SCALE FOR CONSTRUCTION PURPOSES • ALL DIMENSIONS TO BE CHECKED ON SITE • NOTIFY ARCHITECT OF ALL DISCREPANCIES • THIS DRAWING IS COPYRIGHT		DRAWING NO. 3510 REV. C 210