


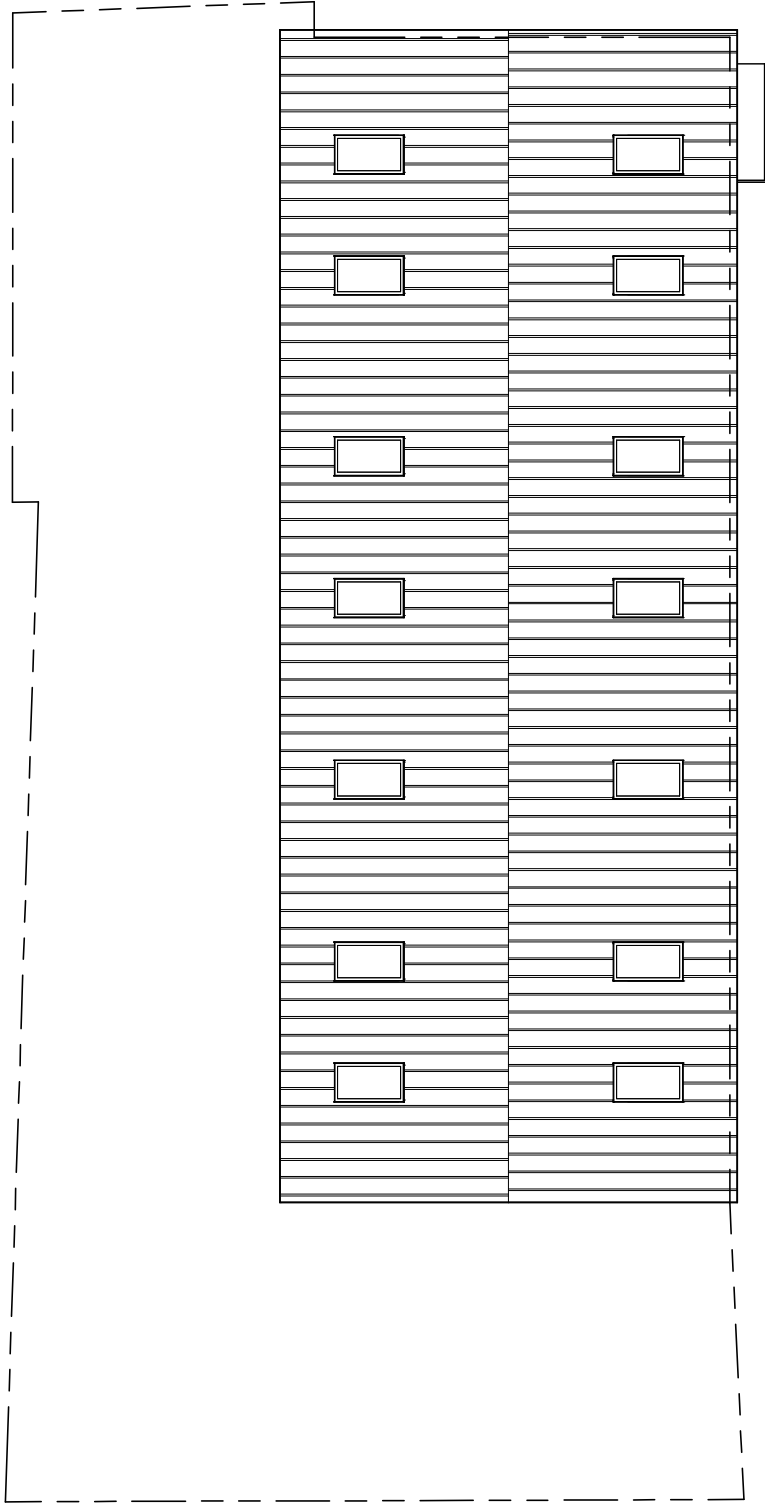

1 Existing Site
1 : 100

INDIGO DESIGN (Part of) Sporewell Ltd 5 Ashlea Drive Merthyr Tydfil, CF47 9NY Tel: 01686 382946 Mob: 07556913116 Email: enquiries@indigo-design.co.uk			
This Drawing is Copyright Dimensions to be checked on site and not scaled from this drawing		INDIGO 3d Design	
PURPOSE OF ISSUE	DRAWING NUMBER		
Planning Approval	GTH-03		
PROJECT		Solar Panel to roof	
SHEET			
Existing Site Plan			
Address GTH Roofing Cylartha Yard, Cylartha Road, Merthyr, CF48 1BS			
Checked by	Drawn by	Scale (@ A2)	
JH	PH	1 : 100	
Rev No	Description	Date	
A	Revised	21/03/2024	