


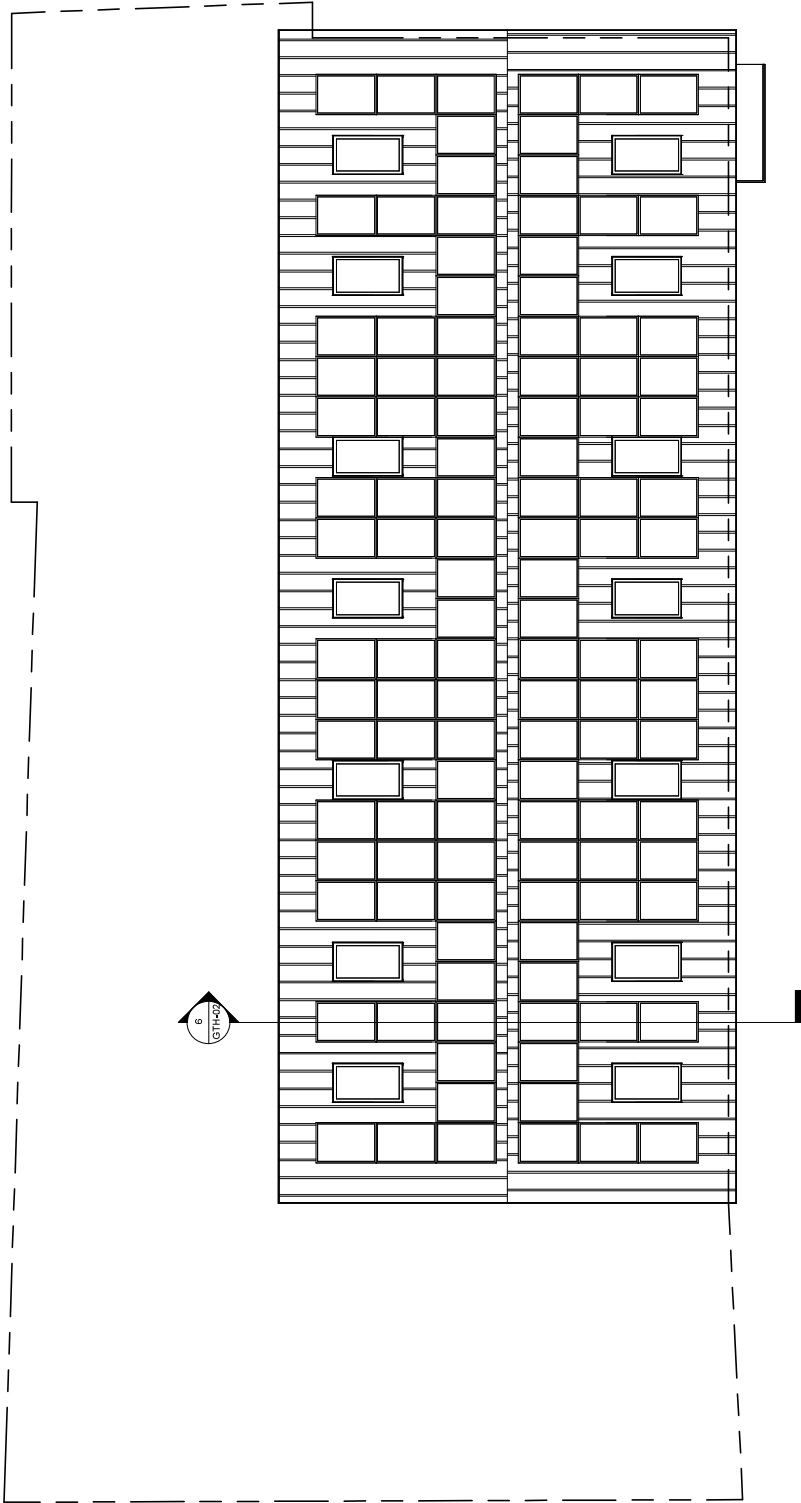

1 Proposed Site
1:100

INDIGO DESIGN (Part of) Specialists Ltd 5 Ashlea Drive Merthyr Tydfil, CF47 0NY Tel: 01686 365746 Mob: 07569 12111 Email: enquiries@indigo-design.co.uk	
This Drawing is Copyright Dimensions to be checked on site and not scaled from this drawing	
PURPOSE OF ISSUE Planning Approval	DRAWING NUMBER GTH-04
PROJECT Solar Panel to roof	
SHEET Proposed Site Plan	
Address GTH Roofing Cylartha Yard, Cylartha Road, Merthyr, CF48 1BS	
Checked by J/H	Drawn by P/H
Scale (@ A2) 1:100	
Rev No A	Description Date 21/03/2024