


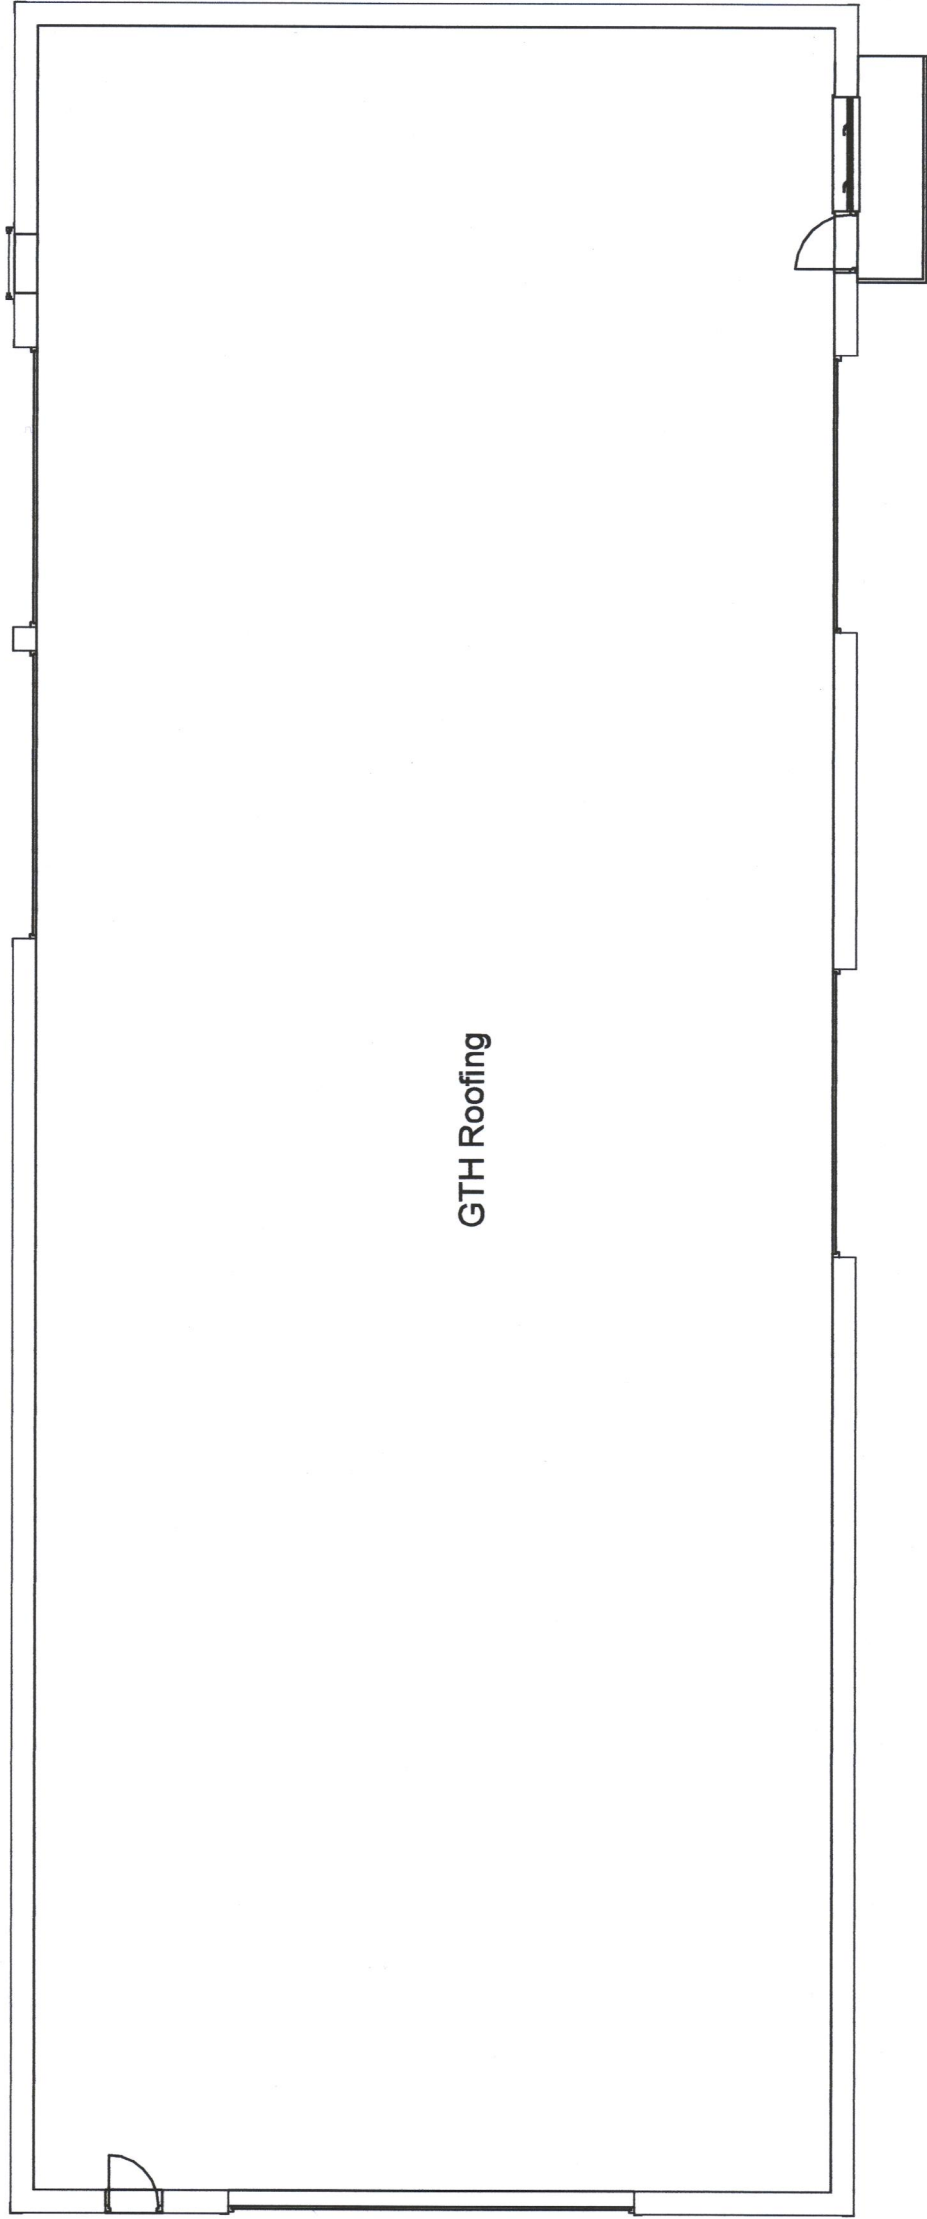

1 Proposed Ground Floor
1 : 100




3 Proposed Rear Elevation
1 : 100




4 Proposed Side 2 Elevation
1 : 100


114 Long HIMO6 Solar Panels

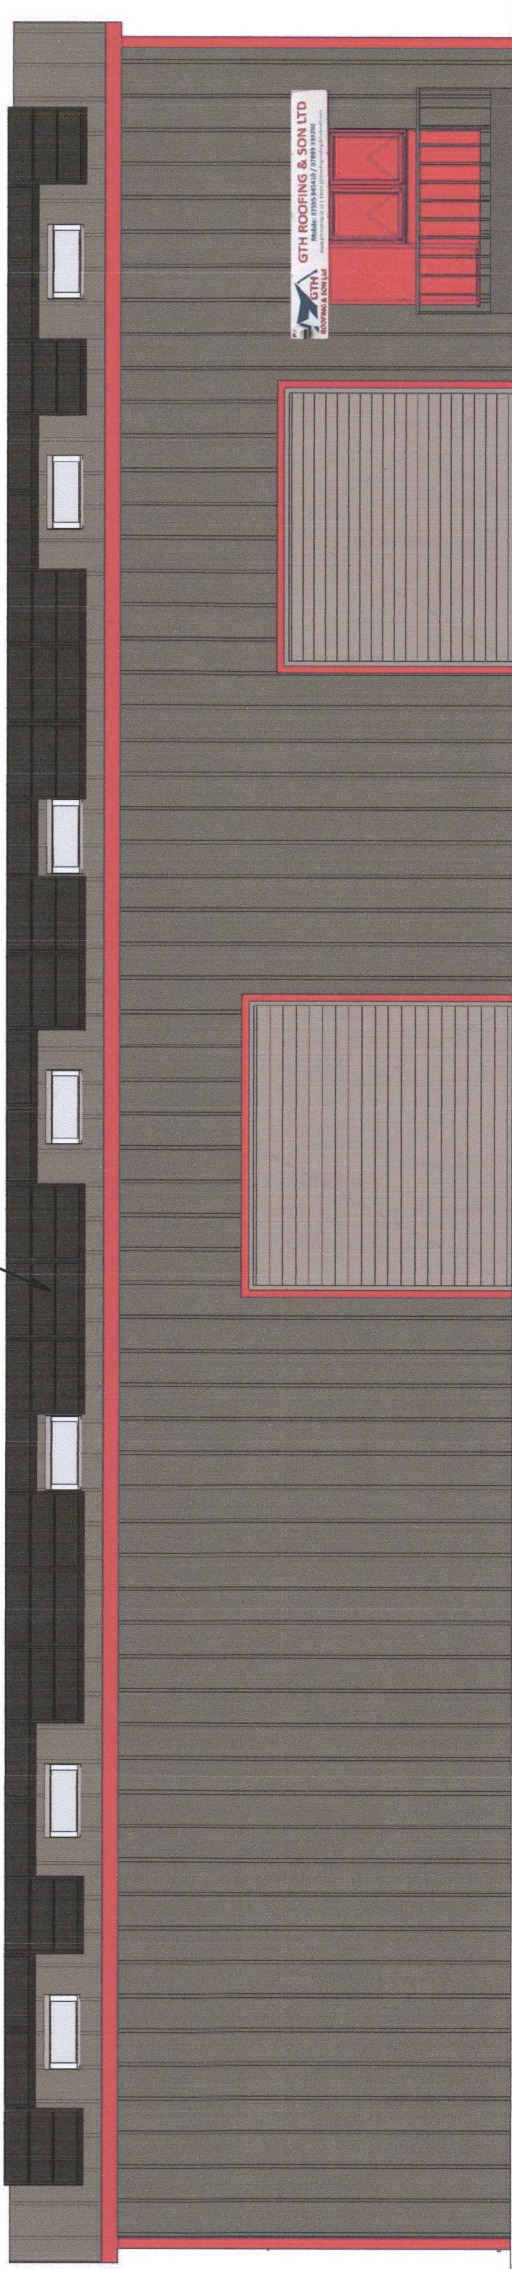

5 Proposed Side Elevation
1 : 100

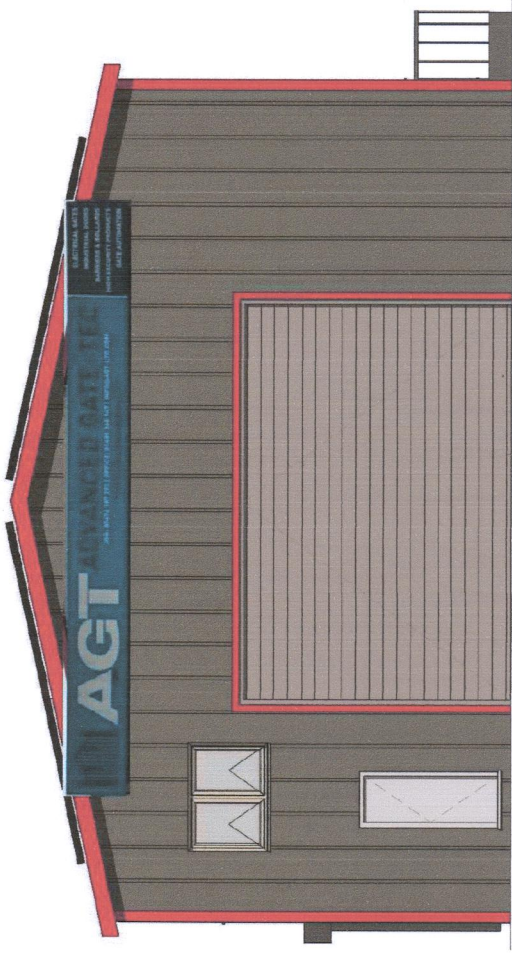

2 Proposed Front Elevation
1 : 100

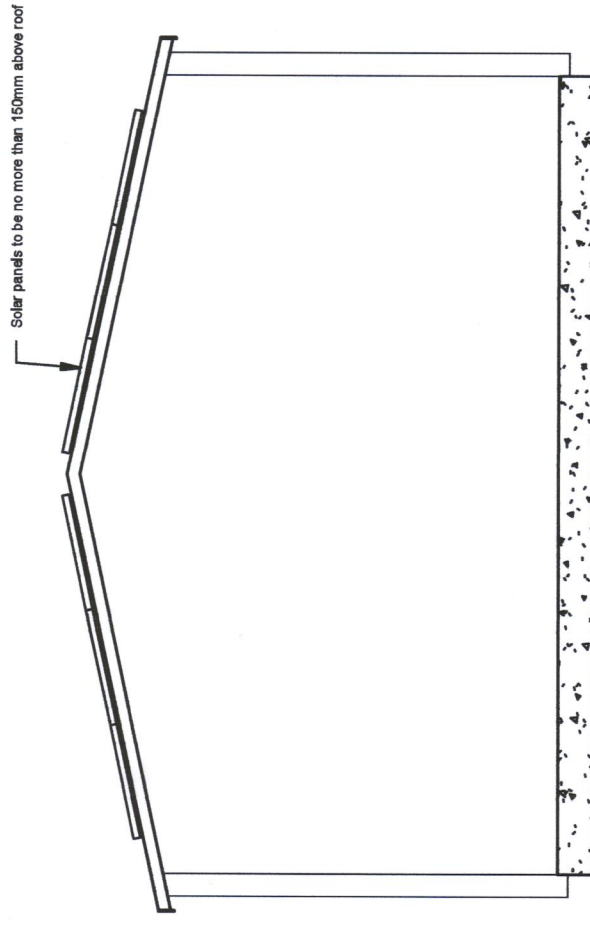

6 Proposed Section
1 : 100

INDIGO DESIGN (Part of 3dswales Ltd) 5 Ashlea Drive, Merthyr Tydfil, CF47 0NY Tel: 01685 382745 Mob - 079491 5216 Email: enquiries@indigo-3d-design.co.uk		Indigo 3d Design	
This Drawing is Copyright Dimensions to be checked on site and not scaled from the drawing	PURPOSE OF ISSUE	DRAWING NUMBER	
Planning Approval	GTH-02		
PROJECT	Solar Panel to roof		
SHEET	Proposed Plans and Elevations		
Address	GTH Roofing Cylfartha Yard, Cylfartha Road, Merthyr, CF48 1BS		
Checked by JH	Drawn by PH	Scale (@ A2)	1 : 100
Rev No A	Description	Date	
		21/03/2024	