


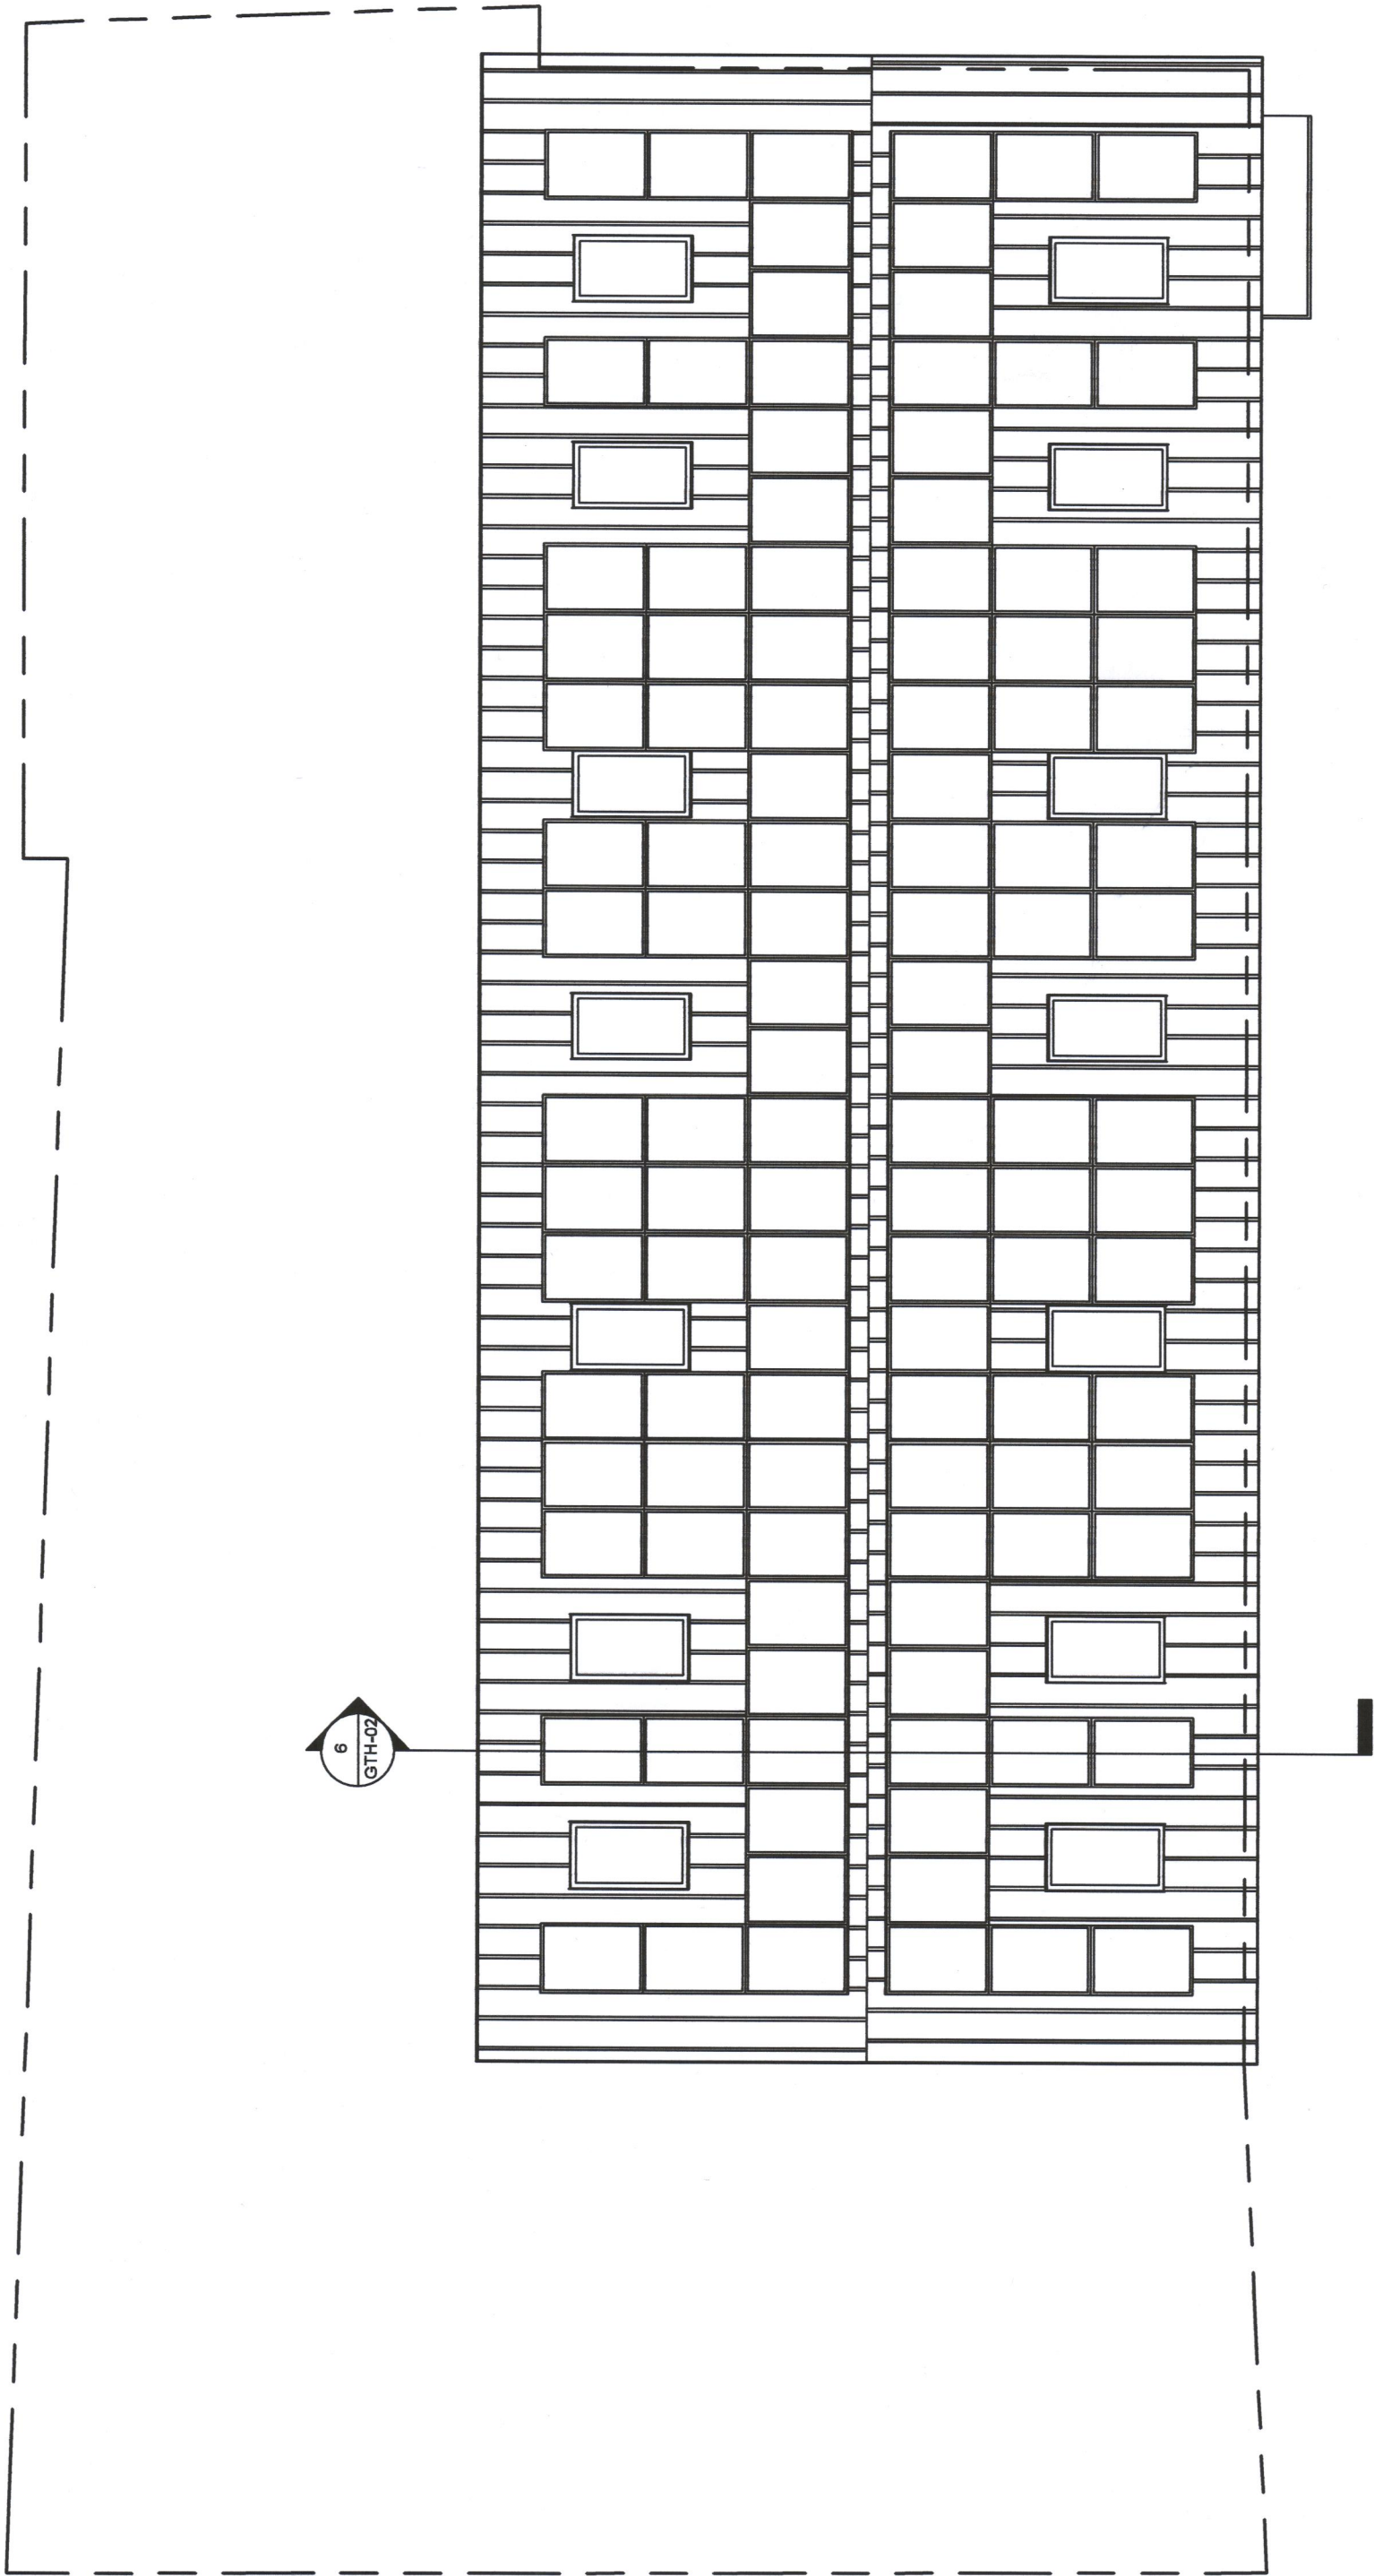

① Proposed Site
1 : 100

INDIGO DESIGN (Part of 3dswales Ltd) 5 Ashlea Drive,
Merthyr Tydfil CF47 0NY Tels 01685 395746 Mob -
0746515216 Email enquiries@indigo-3d-design.co.uk

This Drawing is Copyright,
Dimensions to be checked
on site and not taken from
this drawing



PURPOSE OF ISSUE DRAWING NUMBER
Planning Approval GTH-04

PROJECT
Solar Panel to roof

SHEET
Proposed Site Plan

Address
GTH Roofing Cylarthfa Yard, Cylarthfa
Road, Merthyr. CF48 1BS

Checked by
JH

Drawn by
PH

Scale (@ A2)
1 : 100

Rev No
A

Description
Issue

Date
21/03/2024