
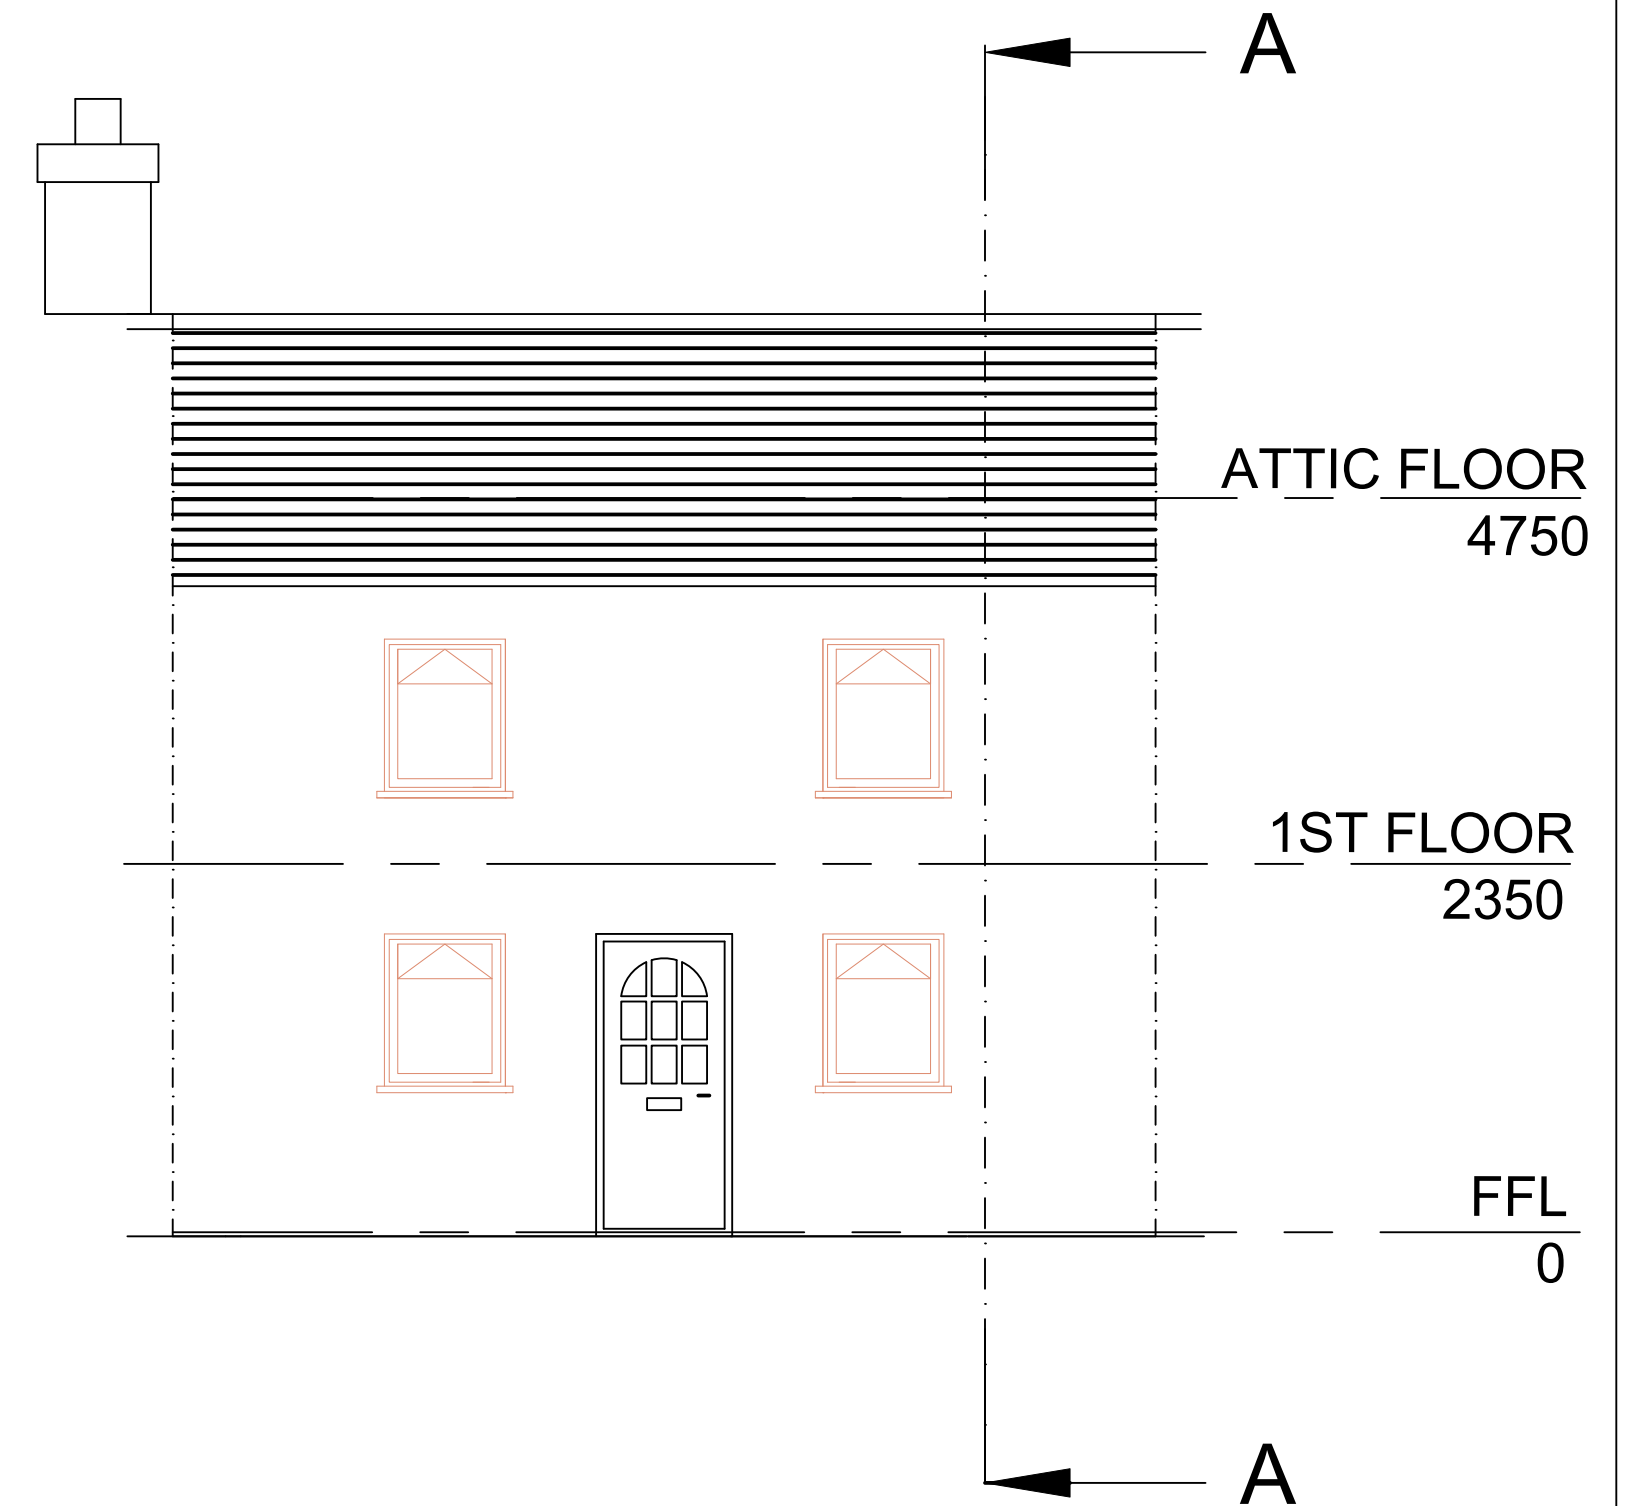


ELEVATIONS *EXISTING*

REAR ELEVATION EXISTING

END ELEVATION EXISTING

FRONT ELEVATION EXISTING

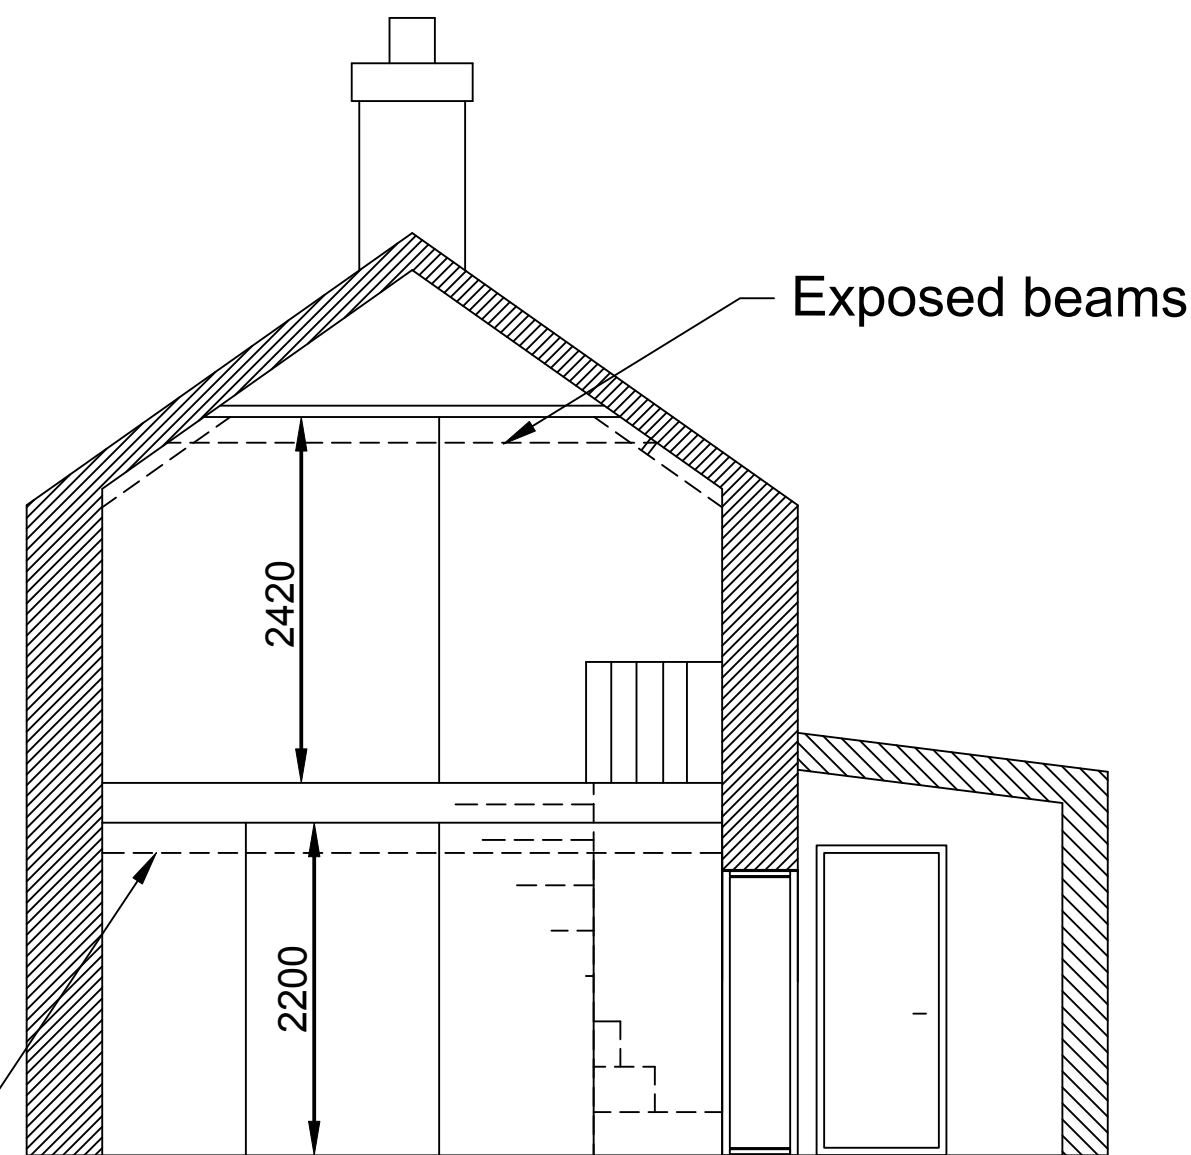

Exposed beams

SECTION A-A



P: 11 TANSY CLOSE, HENGOED, CF82 8LF
E: mgould@mg3design.co.uk

Project
4 QUAY ROW, ABERCANAID
MERTHYR TYDFIL, CF48 1YP

Client
MRS AMELIA WILLIAMS

Title
PROPOSED CHANGES
FOR LISTED BUILDING
CONSENT

Date FEBRUARY 2021
Drg no 105
Scale 1:50

A2

Index
A
B

Revision
NEW DRAWING (PROPOSAL)
WINDOW DETAIL AMENDMENTS

Date
19/02/21
28/02/21

Revisions
A B

Pages 1 of 5

ALL DIMN'S IN mm