


chrisjones
13/06/2024 12:30:21 P:\00000000\1400-11499\114281-Sheets\11428-DT-PL-L02.dgn

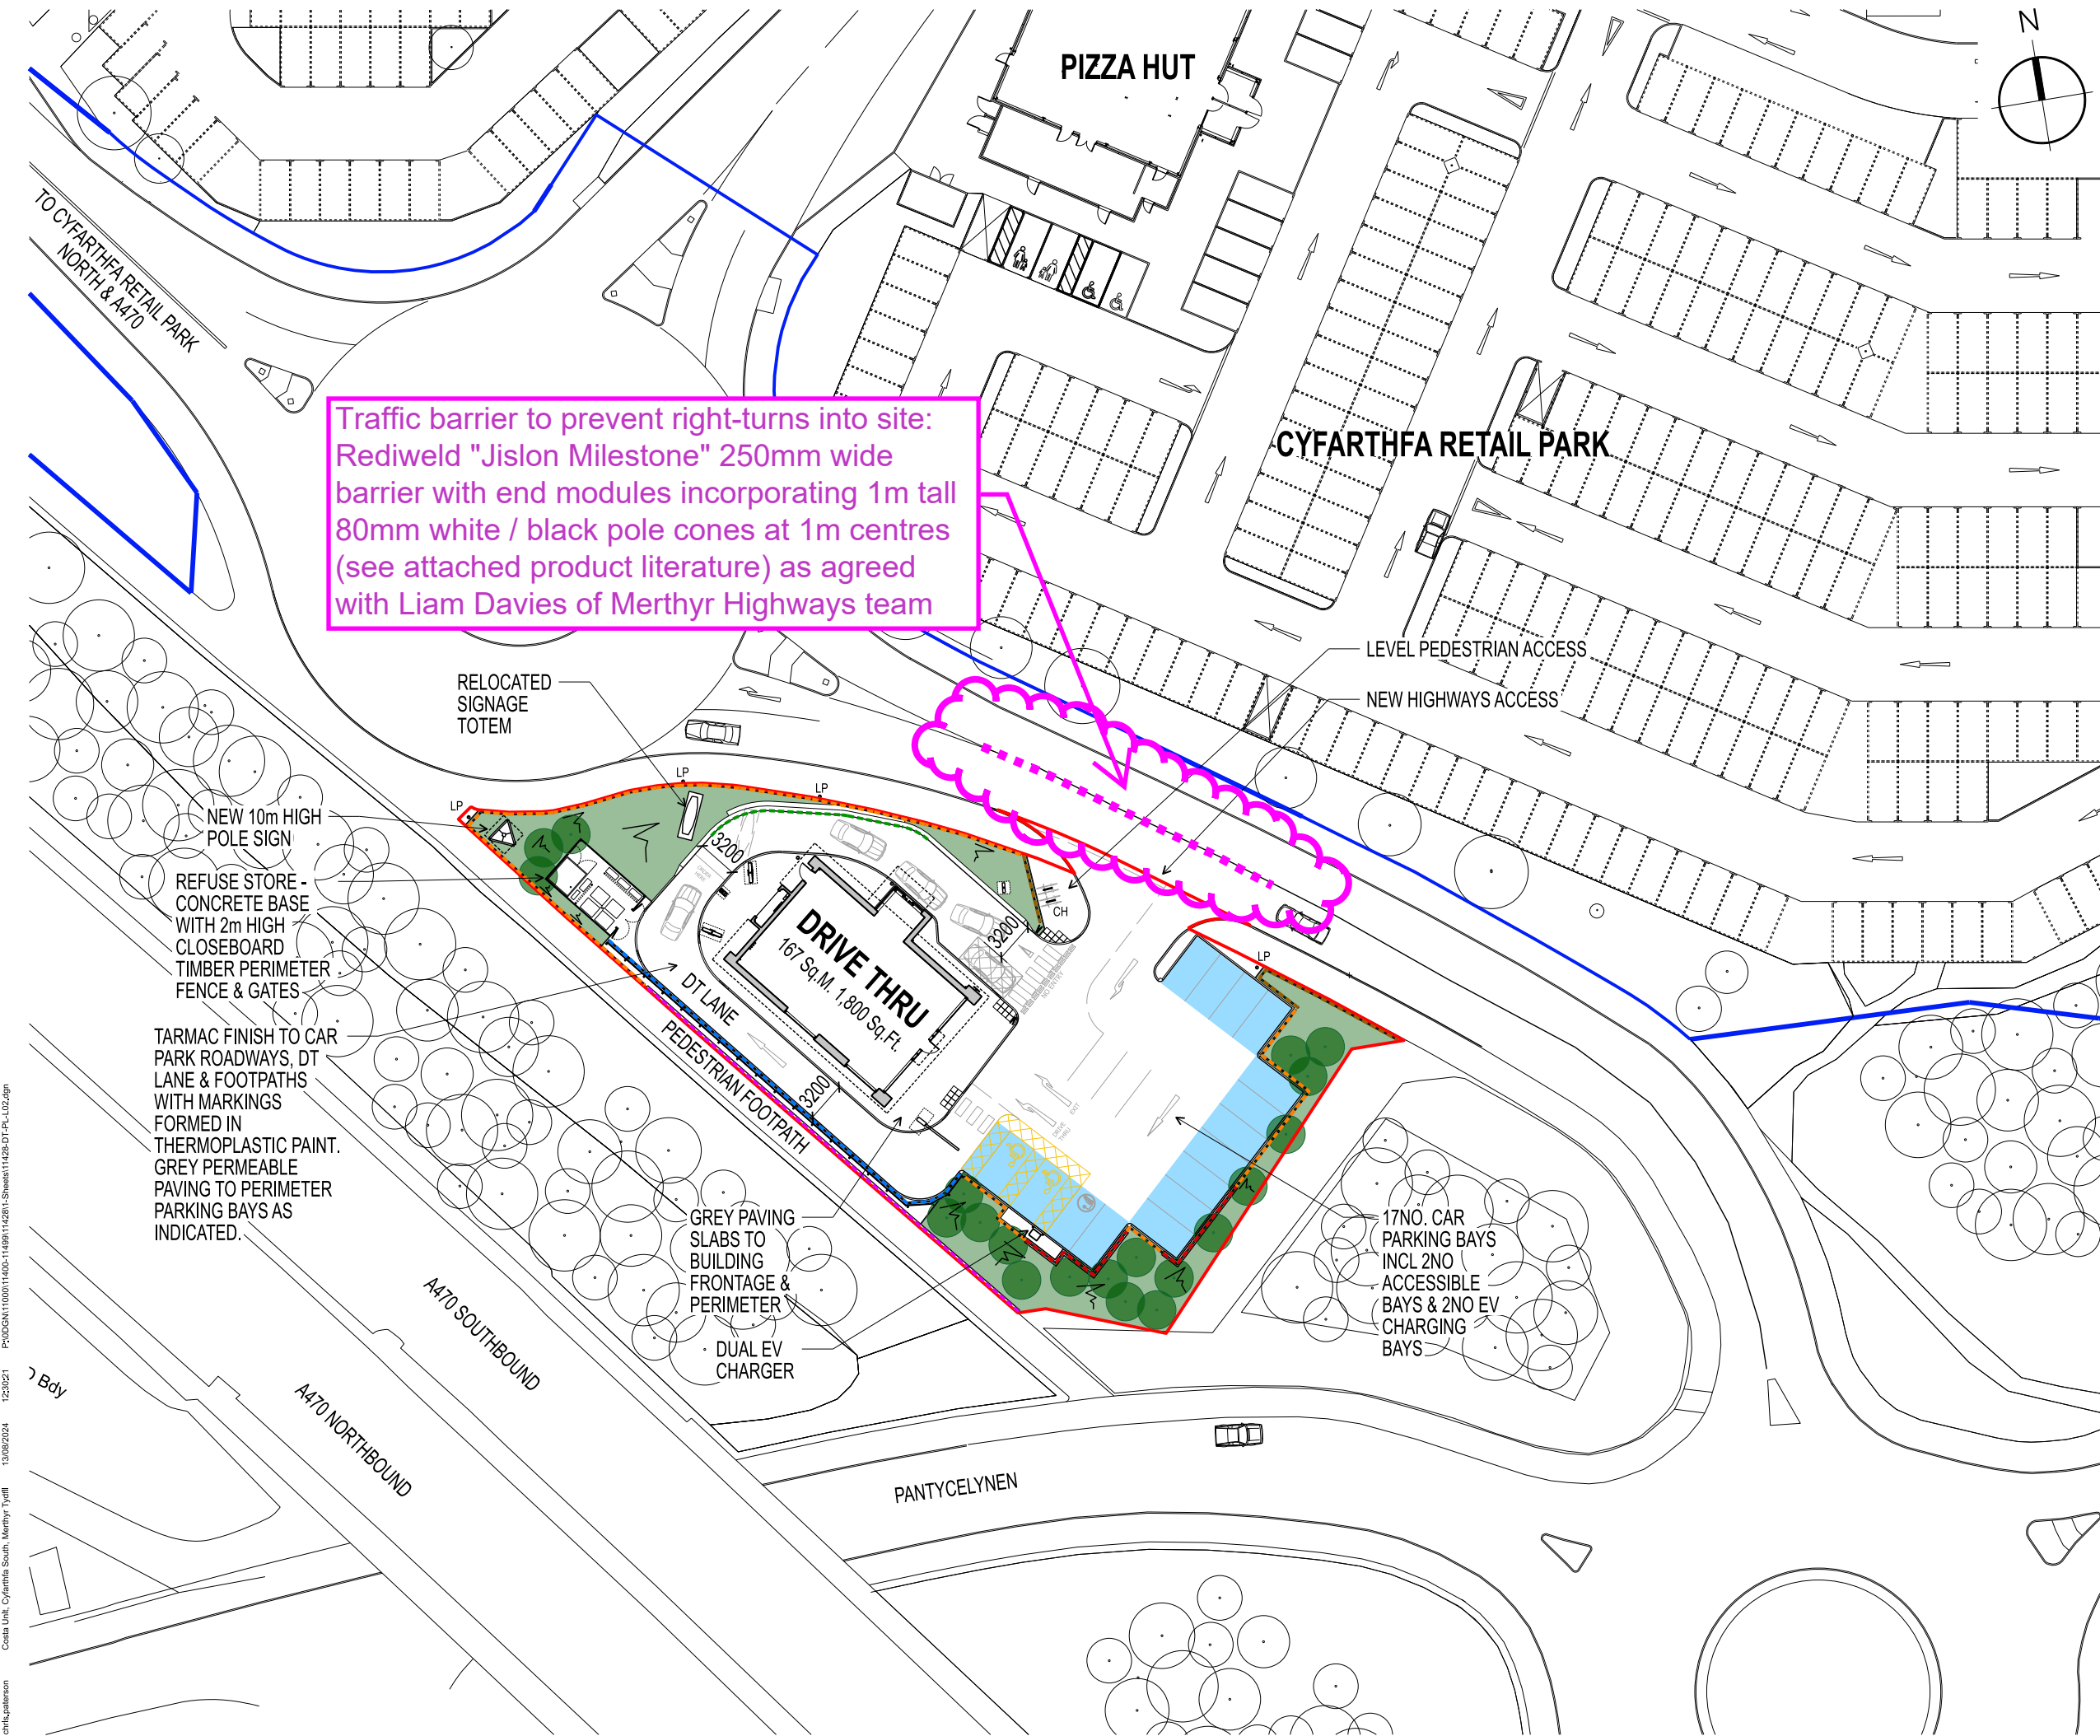


Traffic barrier to prevent right-turns into site:
Rediweld "Jislon Milestone" 250mm wide
barrier with end modules incorporating 1m tall
80mm white / black pole cones at 1m centres
(see attached product literature) as agreed
with Liam Davies of Merthyr Highways team

THIS DRAWING IS PROTECTED BY COPYRIGHT AND MUST NOT BE COPIED OR REPRODUCED WITHOUT THE WRITTEN CONSENT OF R G PARTNERSHIP LIMITED. NO DIMENSIONS ARE TO BE SCALED FROM THIS DRAWING. ALL DIMENSIONS AND SIZES TO BE CHECKED ON SITE, NORTH POINTS SHOWN ARE INDICATIVE. ©

SITE SPECIFIC HAZARDS

IN ACCORDANCE WITH THE REQUIREMENTS OF THE CDM REGULATIONS 2015 THE FOLLOWING SIGNIFICANT RESIDUAL HAZARDS HAVE NOT BEEN DESIGNED OUT OF THIS PROJECT AND MUST BE TAKEN INTO CONSIDERATION BY CONTRACTORS PLANNING TO UNDERTAKE THE WORKS SHOWN ON THIS DRAWING:

SCALE 1:500

 

NOTES

EXTERNAL LIGHTING DESIGN TO BE CONFIRMED.
REFER TO LANDSCAPE DESIGNER'S INFORMATION FOR DETAILS OF SOFT LANDSCAPING.

KEY

- GREY STONE FACED RETAINING STRUCTURE
- 450mm HIGH TIMBER KNEE RAIL
- 1100mm HIGH TIMBER POST & RAIL GUARDING
- GREY STONE FACE RETAINING STRUCTURE WITH TIMBER POST & RAIL GUARDING TO HEIGHT OF 1100mm ABOVE CAR PARK LEVEL.
- 1100mm HIGH TIMBER CLAD VEHICLE CONTAINMENT SYSTEM WITH INTEGRATED HANDRAIL / PEDESTRIAN GUARDING
- DOUBLE STACKED TRIEF KERB RETAINING STRUCTURE
- EXISTING LAMP POSTS
- 2NO STAINLESS STEEL CYCLE HOOPS (4NO SPACES)
- EXTENT OF GREY PERMEABLE BLOCK PAVING TO CAR PARKING BAYS IN LINE WITH ENGINEER'S DETAILS.

REV.	DATE	NOTES	INIT.
------	------	-------	-------

CLIENT / PROJECT

BROOKFIELD PROPERTIES
PROPOSED DRIVE THRU, LAND TO SOUTH OF CYFARTHFA RETAIL PARK

DRAWING TITLE
PROPOSED SITE PLAN

STATUS
PLANNING

DATE	DRAWN	SCALE @ A3
JULY 2024	CMP	1:500

PROJECT NUMBER	UNIT / BLOCK	CI / SFB CODE	TYPE & NUMBER	REVISION LETTER
----------------	--------------	---------------	---------------	-----------------

DRAWING NO.	DT	PL	L02	-
-------------	----	----	-----	---

Site Location Plans	L	GA Plans	P	Elevations	E
Sections	S	Details	D	Prefix: Colour	C

THE RATCLIFFE GROVES PARTNERSHIP

MANCHESTER
105 MANCHESTER ROAD
BURY LANCASHIRE BL9 0TD
T. 0161 797 6000 E. manchester@rgp.uk.com
www.rgp.uk.com

LONDON
19 BEDFORD ROW
LONDON WC1R 4EB
T. 020 7600 6666 E. london@rgp.uk.com

