

NOTES

EXTERNAL MATERIALS

Base wall: Render
Frames: White uPVC
Glazing: Clear tough
white uPVC
panels
Roof Rafters: White uPVC
Roof Glazing: Ultra
element blue
glass

**DUNRAVEN**
Windows - Doors - Conservatories

St David's House,
Heol Mostyn,
Village Farm Industrial Estate,
Pyle,
Bridgend,
CF33 6BJ.

0800 975 9222
T: 01656 745 035 / 743 572
F: 01656 745 918
W: www.dunravenwindows.com
E: info@dunravenwindows.com

Client

Mr & Mrs Liddon

Job Title

Rebuild Conservatory
for:- 20 Millers Road
Trehannus
CFH6 5DR

Drawing Title

ERECT A CONSERVATORY
TO THE FRONT
ELEVATION




Scale 1:100

Date 09-03-2020 Drawn by D THOMAS


1 of 2

Dwg No. 123490


Rev.

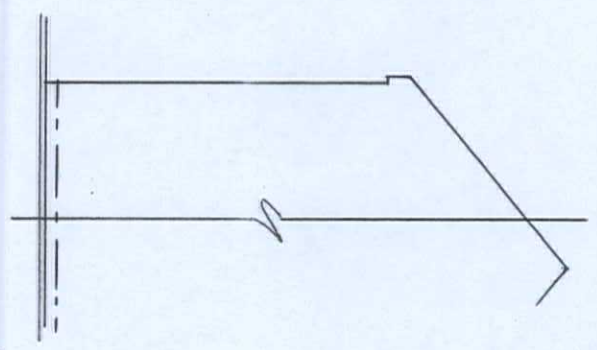


Partial Side Elevation Existing

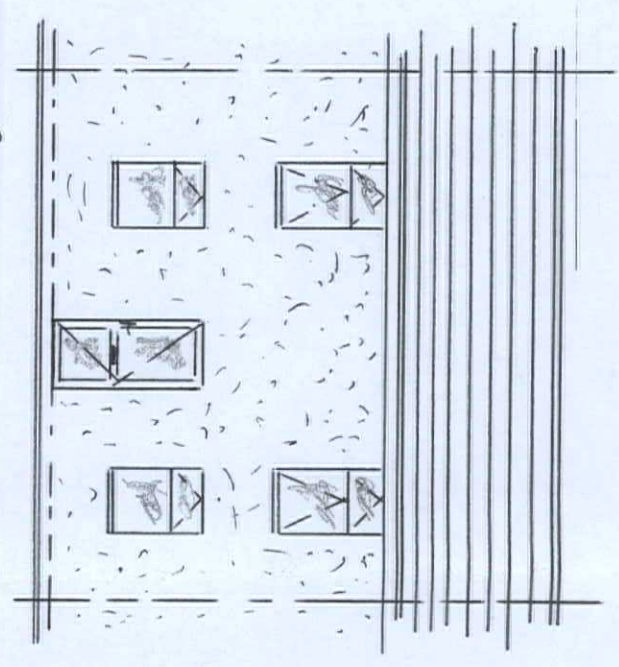

Front Elevation Existing

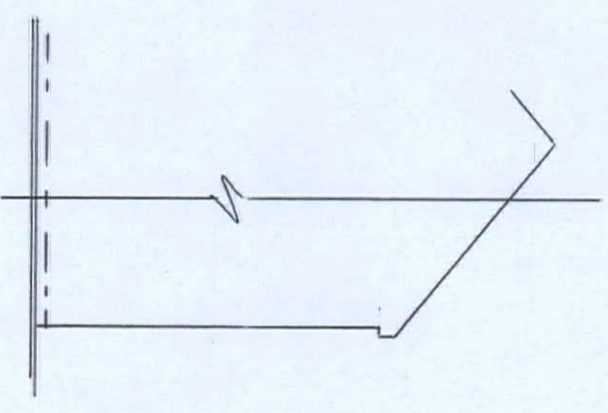

Partial Side Elevation Existing

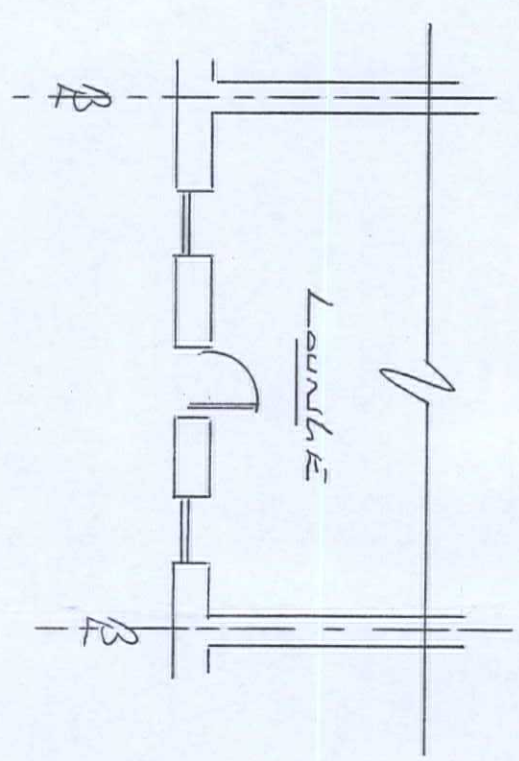

Existing Floor Plan

