

NOTES

EXTERNAL MATERIALS

Base wall: Render
frames: white uPVC
glazing: clear tough
white uPVC
panels
Roof bays: white uPVC
Roof glazing: ultra
element blue
glass

**DUNRAVEN**
Windows - Doors - Conservatories

St David's House,
Heol Mawddyn,
Village Farm Industrial Estate,
Pwllheli,
Gwynedd,
LL53 6BJ.

0800 975 9222
T: 01656 745 035 / 743 572
F: 01656 745 918
W: www.dunravenwindows.com
E: info@dunravenwindows.com

Client

Mr & Mrs Llewellyn

Job Title

Proposed Conservatory
for:- 20 Millers Road
Treharnus
CF86 5DR

Drawing Title

EXTERNAL CONSERVATORY
TO THE FRONT
ELEVATIONS




Scale 1:100


Date 09-03-2010 Drawn by D THOMAS

2 of 2


Dwg No. 123490 Rev.

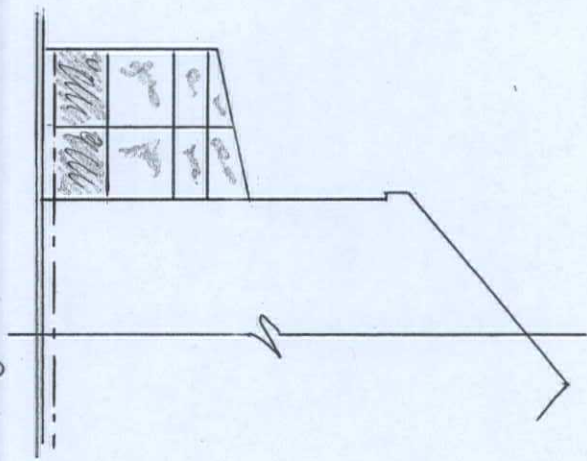


REAR SIDE ELEVATIONS PROPOSED

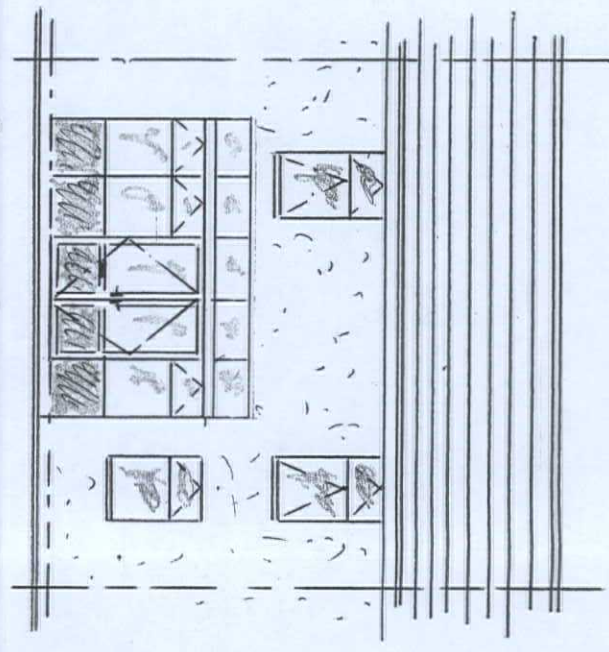

FRONT ELEVATIONS PROPOSED

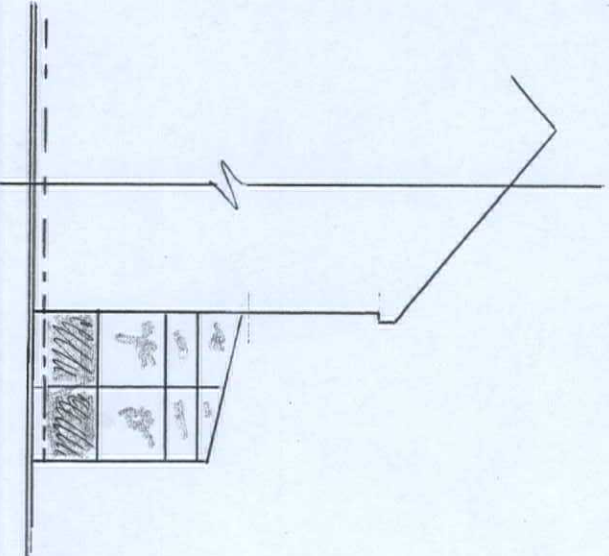

REAR SIDE ELEVATIONS PROPOSED

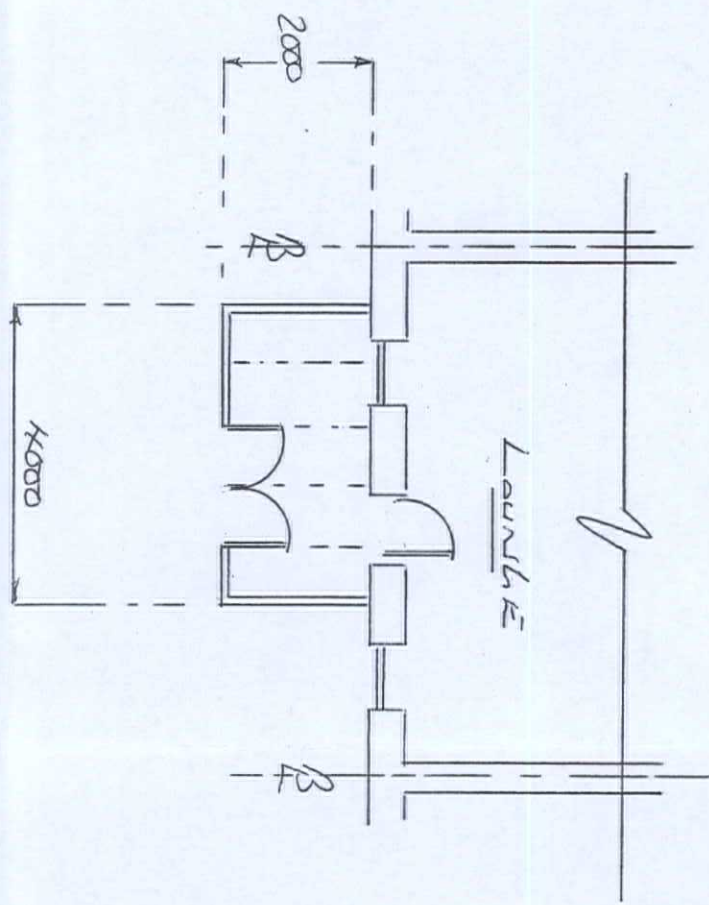

PROPOSED FLOOR PLAN

