

KEY

1

Existing main entrance

2

Existing bollards

3

Existing step

4

Existing granite cladding

5

Existing branch nameplates remove and make good

6

Existing night safe to be retained and sealed internally.

7

Existing heritage signage remove and make good

8

Existing projecting sign remove and make good

9

Existing black colour fascia panel remove andmake good

10

Existing ATM to be removed and existing aperture to be infilled with granite to match existing

11

Existing CCTV camera remove and make good

12

Existing ADT alarm panel remove and make good

13

Existing metal lock box



14

Existing A4 FSA shopfront safety manifestation remove and make good

15

Existing window glazing to be replaced

STATUTORY STATUS	
LISTED	YES - GRADE II
CONSERVATION	YES

 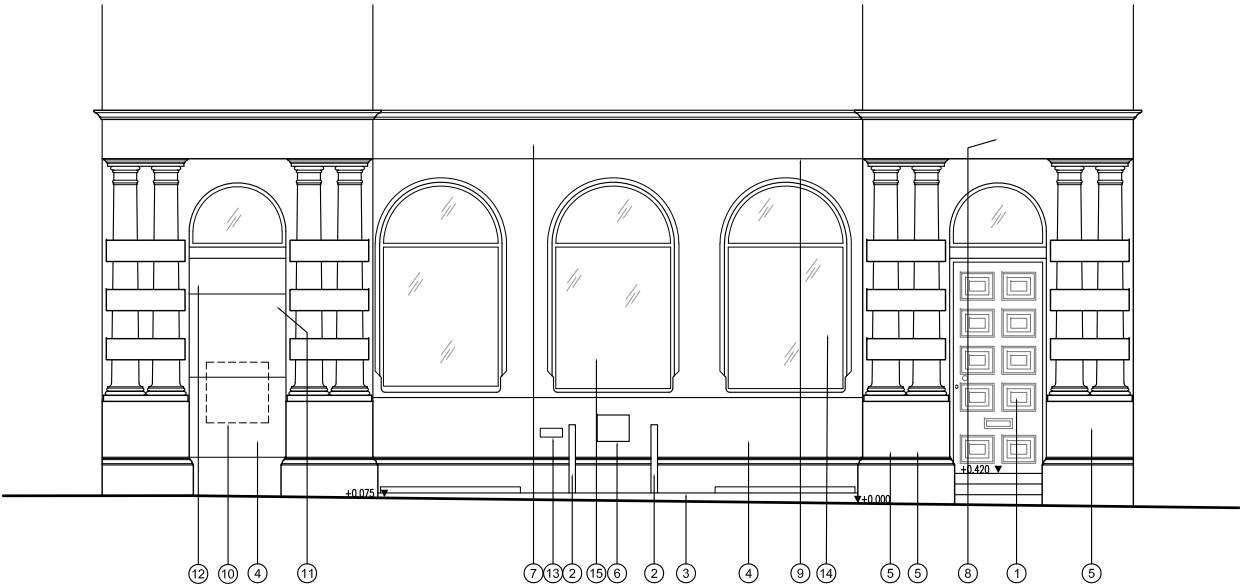

2023-06-21	B	PC	-	Note 6 revised.
2023-06-19	A	PC	-	Note 6 revised. Existing night safe retained.
DATE :	REV	DRAWN	CHECKED	NOTES



ISG
Boleyn House,
St Augustines
Business Park,
Whitstable
Kent CT5 2QJ

Project

MERTHYR TYDFIL HIGH ST

47 HIGH STREET, MERTHYR TYDFIL,
MID GLAMORGAN
CF47 8DL
PIM NO.



PLANNING

NOTE
This drawing has been prepared from historical information that cannot be guaranteed accurate. Responsibility is not accepted for errors made by others in scaling from this drawing. All construction information should be taken from figured dimensions only. All dimensions should be checked on site prior to the manufacture of any components. No services should pass through or over the Boxes & Parcels room. No sprinklers to be located in the Comms room.

HATCHING

- New Partition wall
- New Partition wall
- New Partition wall
- Existing Partition wall
- Structural wall
- Area not in scope

Drawing Title

FRONT ELEVATION
AS PROPOSED
CLOSURE 2023

Branch Sort Code	Branch ID	Supplier Project No BY108629	
Scale 1:100@A3	Drawn HU	Checked JW	Date 14/04/2023
Drg.No BY108629_331			Revision B
Architectural Practice: ISG Design Hub			