





FRONT ELEVATION AS EXISTING @ 1:100

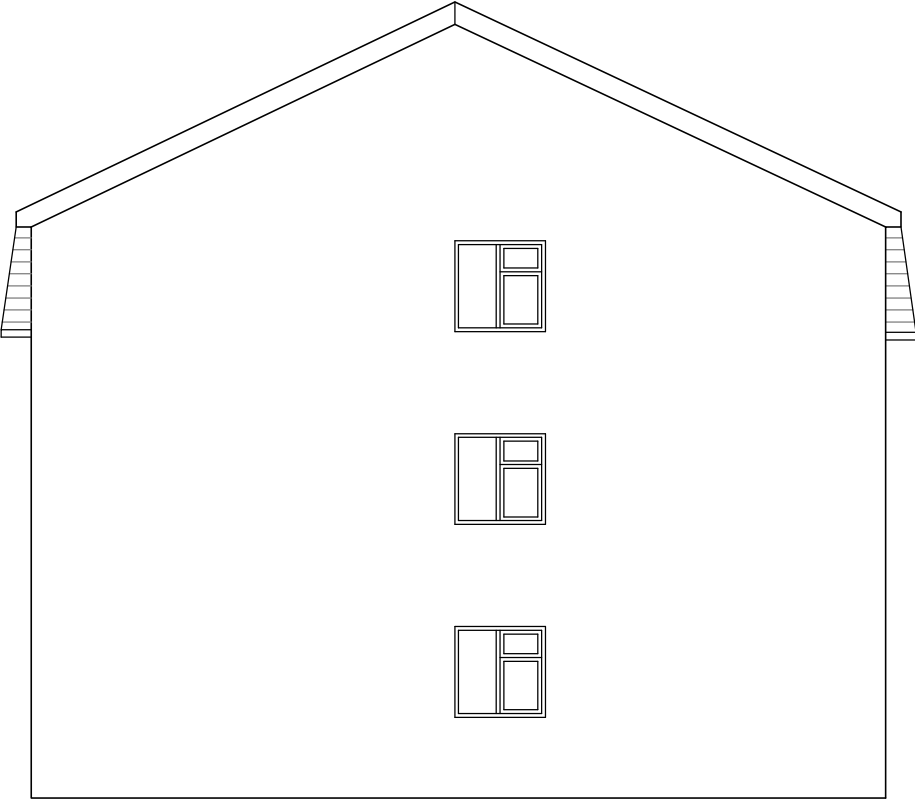

LHS ELEVATION AS EXISTING @ 1:100



REAR ELEVATION AS EXISTING @ 1:100

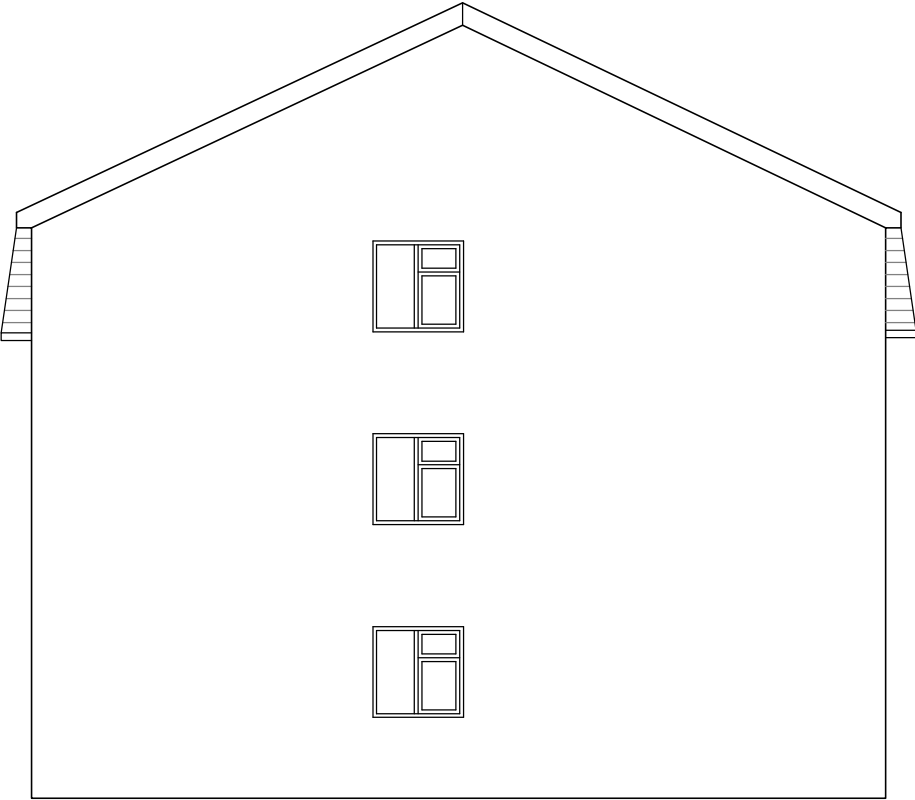

RHS ELEVATION AS EXISTING @ 1:100

Project: TWYNCAEMEL, MERTHYR TYDFIL			Client: Wales & West Housing Association		
Title: Block 1 - 6 - Elevations as Existing			 FERRIER HART THOMAS CHARTERED BUILDING SURVEYORS 		
Drawn: MD	Date: 20.09.21	Scale: 1:100 @ A3			
Job No: 6368	Drawing: 6368.01.03	Revision:	/		
DO NOT SCALE - ANY DISCREPANCIES TO BE REPORTED TO THE PRACTICE. COPYRIGHT RESERVED AND NOT TO BE USED WITHOUT THE WRITTEN PERMISSION OF FERRIER HART THOMAS LTD					
			Scimitar Court Cardiff Road Taffs Well Cardiff CF15 7RF		
			Tel: 02920 813199 Fax: 02920 813350 www.fhtsurveyors.co.uk		