





FRONT ELEVATION AS EXISTING @ 1:100



REAR ELEVATION AS EXISTING @ 1:100

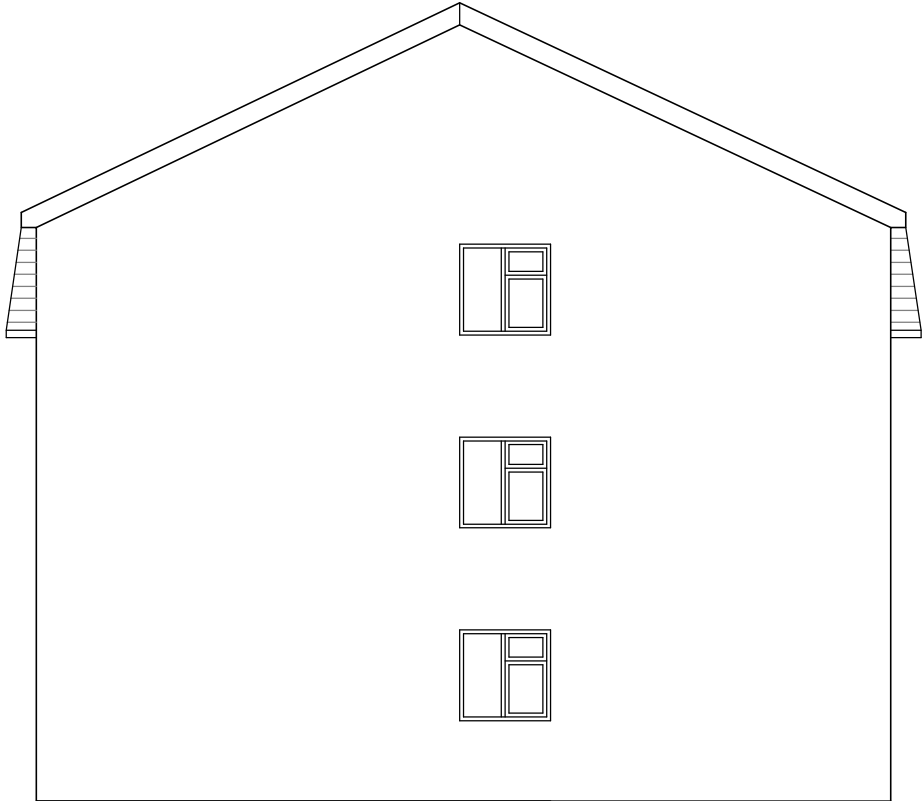

LHS ELEVATION AS EXISTING @ 1:100

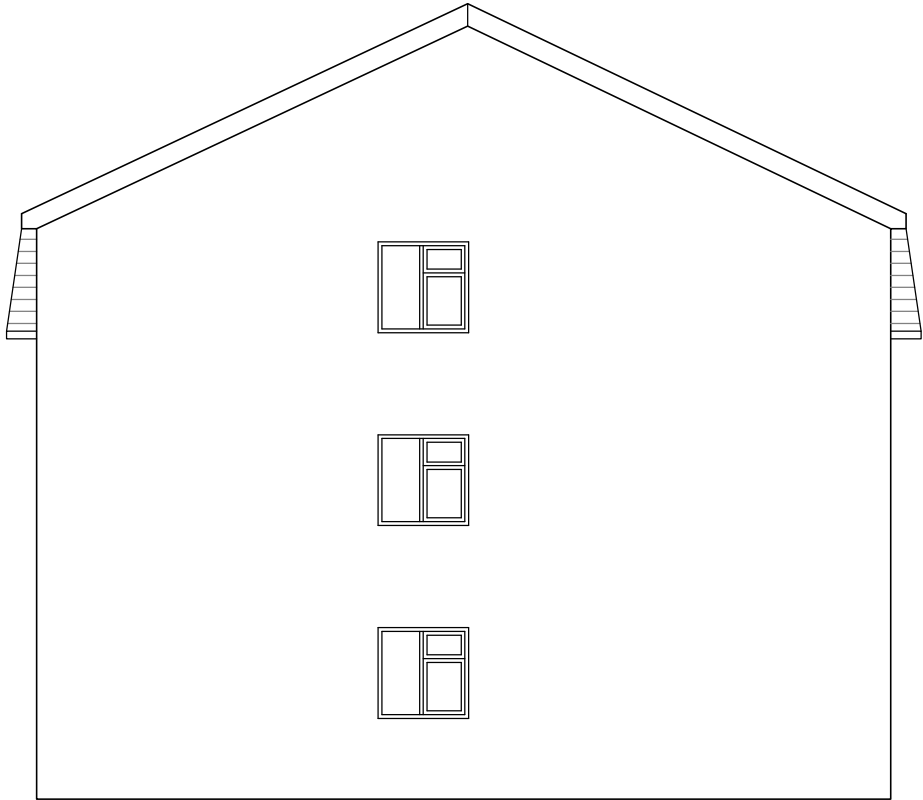

RHS ELEVATION AS EXISTING @ 1:100

Project: TWYNCAEMEL, MERTHYR TYDFIL			Client: Wales & West Housing Association		
Title: Block 13 - 18 - Elevations as Existing			 FERRIER HART THOMAS CHARTERED BUILDING SURVEYORS 		
Drawn: MD	Date: 20.09.21	Scale: 1:100 @ A3			
Job No: 6368	Drawing: 6368.01.04	Revision:	/		
DO NOT SCALE - ANY DISCREPANCIES TO BE REPORTED TO THE PRACTICE. COPYRIGHT RESERVED AND NOT TO BE USED WITHOUT THE WRITTEN PERMISSION OF FERRIER HART THOMAS LTD					

Scimitar Court
Cardiff Road
Taffs Well
Cardiff
CF15 7RF

Tel: 02920 813199
Fax: 02920 813350
www.fhtsurveyors.co.uk