




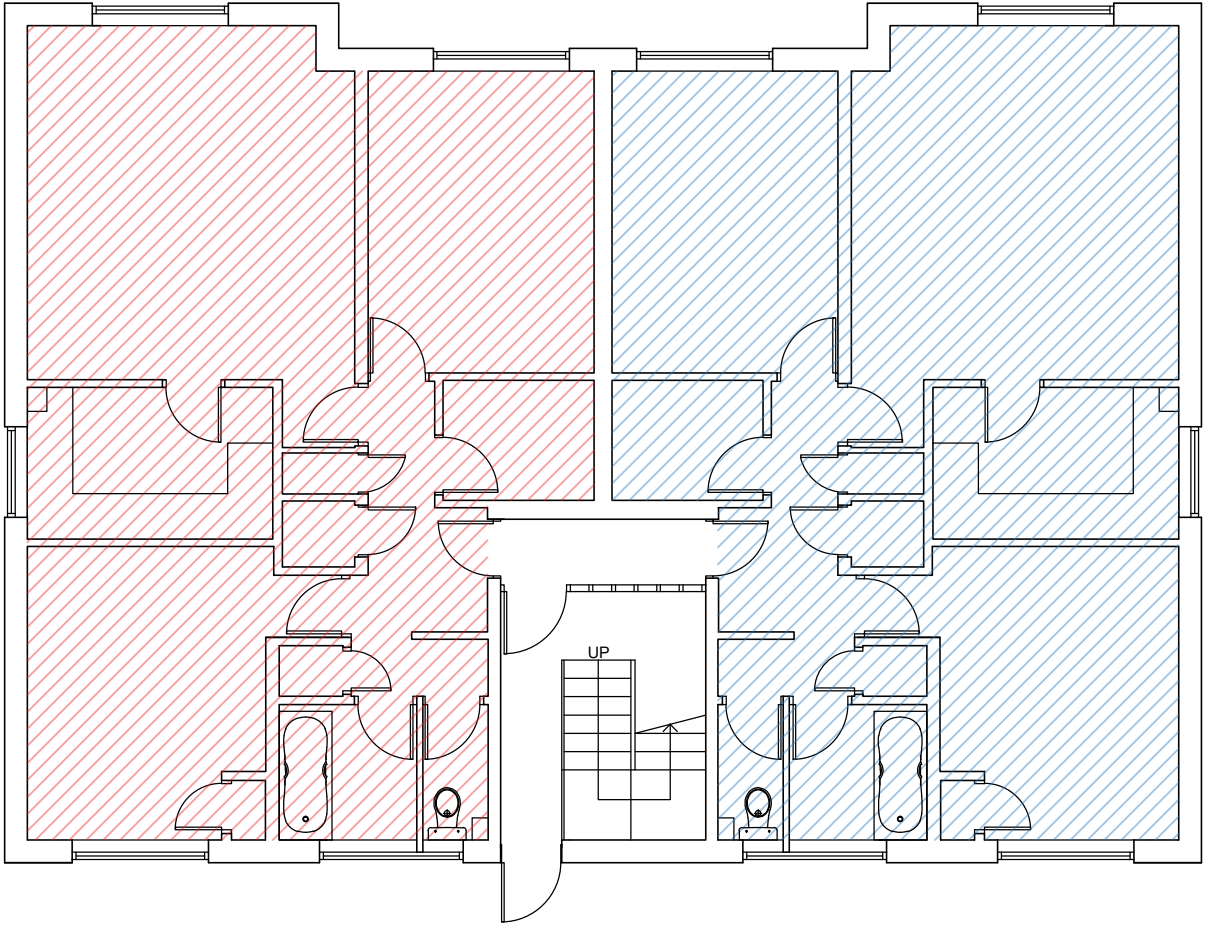

TYPICAL GROUND FLOOR PLAN AS EXISTING @ 1:100

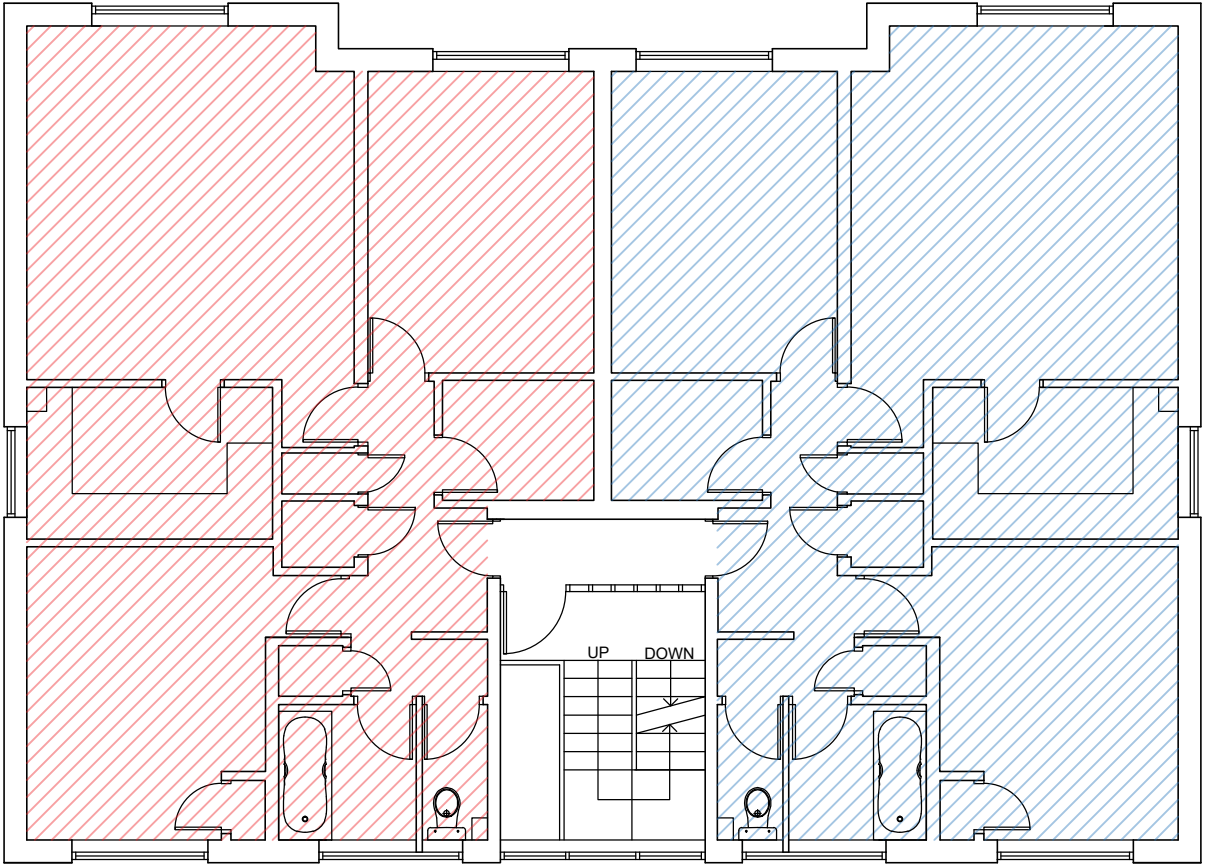

TYPICAL FIRST FLOOR PLAN AS EXISTING @ 1:100

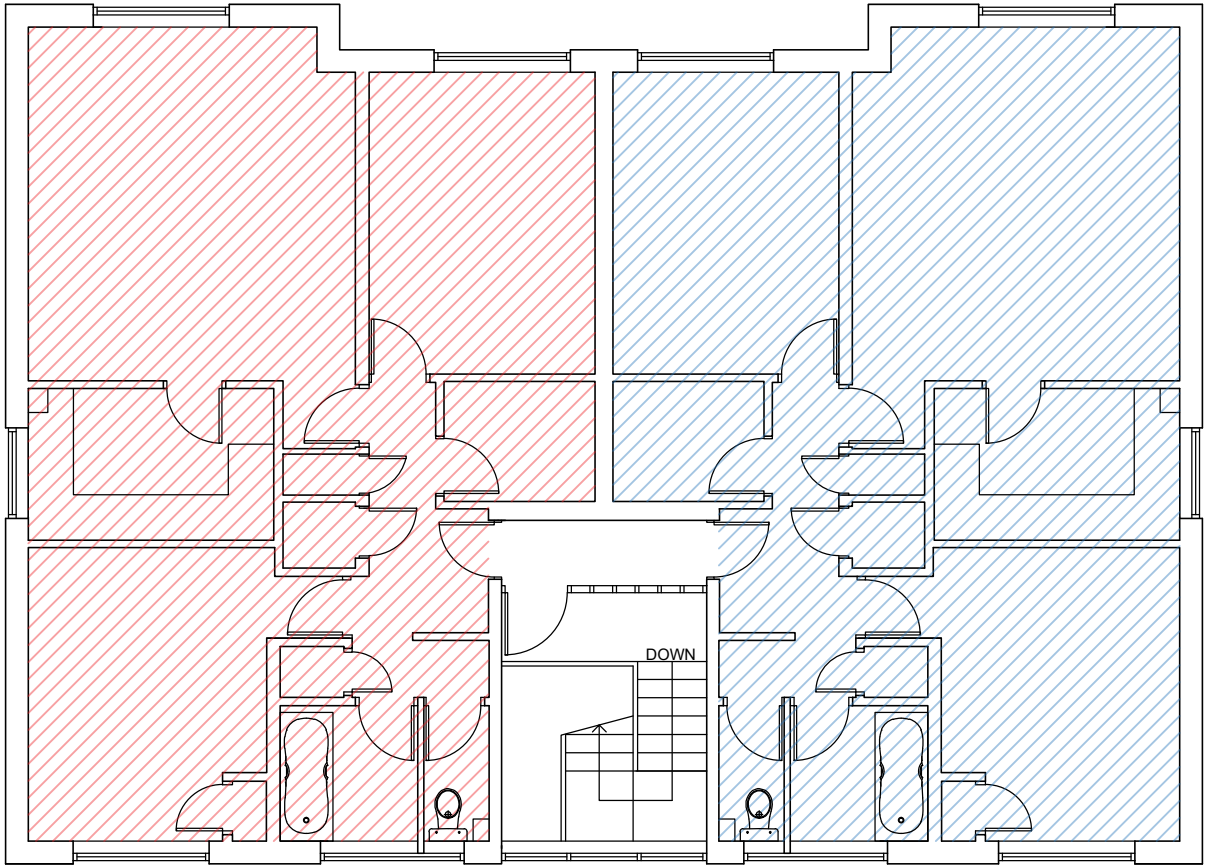

TYPICAL SECOND FLOOR PLAN AS EXISTING @ 1:100

Project: TWYNCAEMEL, MERTHYR TYDFIL			Client: Wales & West Housing Association		
Title: Block 46 -51 - Floor Plans as Existing			FHT FERRIER HART THOMAS CHARTERED BUILDING SURVEYORS 		
Drawn: MD	Date: 20.09.21	Scale: 1:100 @ A3	Scimitar Court Cardiff Road Taffs Well Cardiff CF15 7RF Tel: 02920 813199 Fax: 02920 813350 www.fhtsurveyors.co.uk		
Job No: 6368	Drawing: 6368.02	Revision: /			
DO NOT SCALE - ANY DISCREPANCIES TO BE REPORTED TO THE PRACTICE. COPYRIGHT RESERVED AND NOT TO BE USED WITHOUT THE WRITTEN PERMISSION OF FERRIER HART THOMAS LTD					