


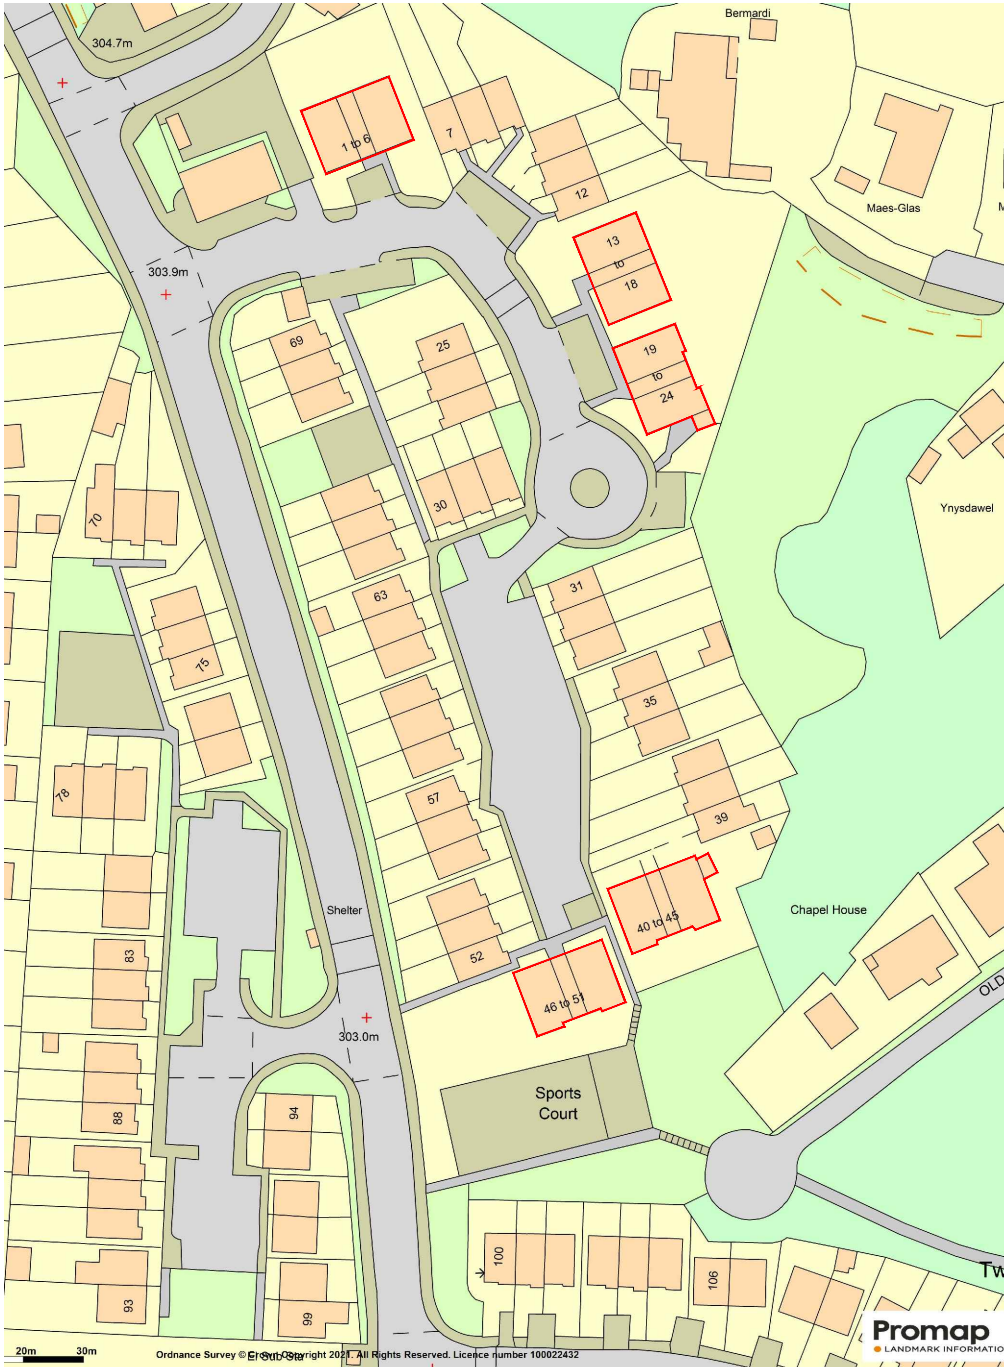

Site Plan @ 1:1250

Project: Twyn Carmel Flats, Merthyr Tydfil			Client: Wales & West Housing Association		
Title: Site Plan			 		
Drawn: CT	Date:	Scale: 1:1250 @ A4	Scimitar Court Cardiff Road Taffs Well Cardiff CF15 7RF		
Job No: 6368	Drawing: 6368.03	Revision:			
DO NOT SCALE - ANY DISCREPANCIES TO BE REPORTED TO THE PRACTICE. COPYRIGHT RESERVED AND NOT TO BE USED WITHOUT THE WRITTEN PERMISSION OF FERRIER HART THOMAS LTD			Tel: 02920 813199 Fax: 02920 813350 www.fhtsurveyors.co.uk		