





FRONT ELEVATION AS PROPOSED @ 1:100



REAR ELEVATION AS PROPOSED @ 1:100

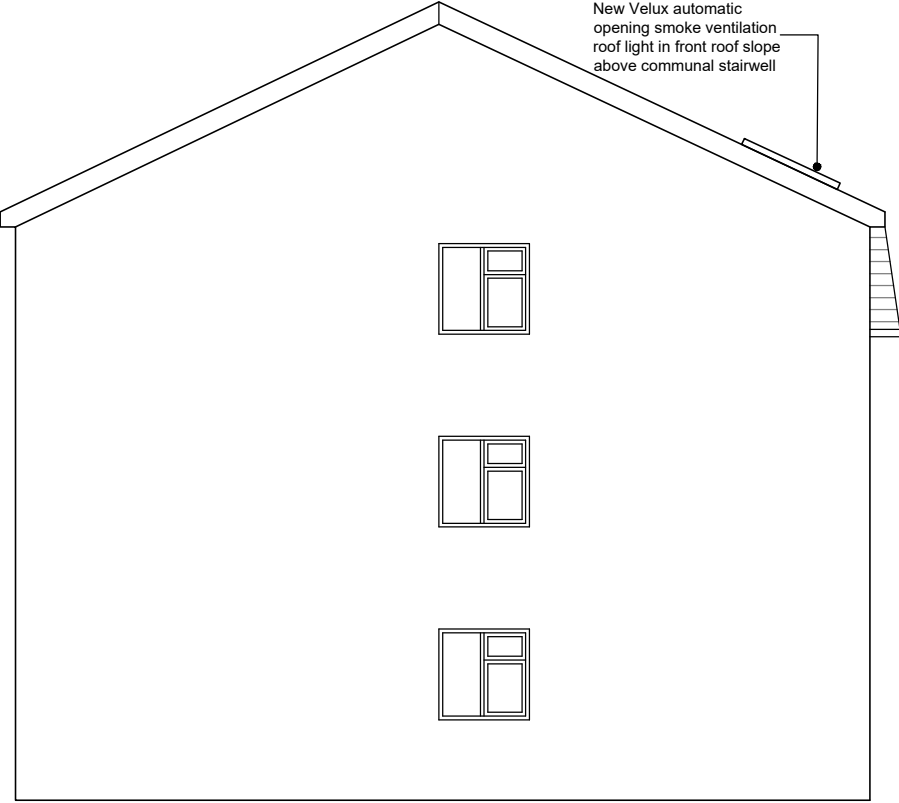

LHS ELEVATION AS PROPOSED @ 1:100

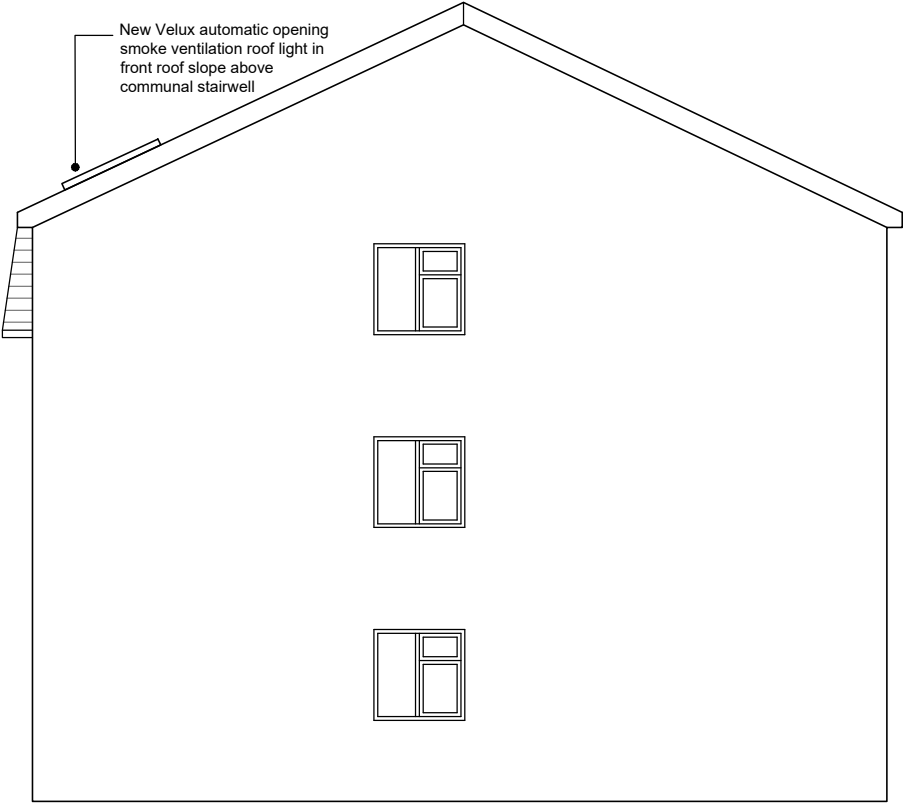

RHS ELEVATION AS PROPOSED @ 1:100

Project: TWYNCARMEL, MERTHYR TYDFIL			Client: Wales & West Housing Association		
Title: Block 46 -51 - Elevations as Proposed			 FERRIER HART THOMAS CHARTERED BUILDING SURVEYORS  RICS		
Drawn: MD/CT	Date: 27.01.22	Scale: 1:100 @ A3			
Job No: 6368	Drawing: 6368.04.01	Revision: /	Scimitar Court Cardiff Road Taffs Well Cardiff CF15 7RF Tel: 02920 813199 Fax: 02920 813350 www.fhtsurveyors.co.uk		
DO NOT SCALE - ANY DISCREPANCIES TO BE REPORTED TO THE PRACTICE. COPYRIGHT RESERVED AND NOT TO BE USED WITHOUT THE WRITTEN PERMISSION OF FERRIER HART THOMAS LTD					