





FRONT ELEVATION AS PROPOSED @ 1:100

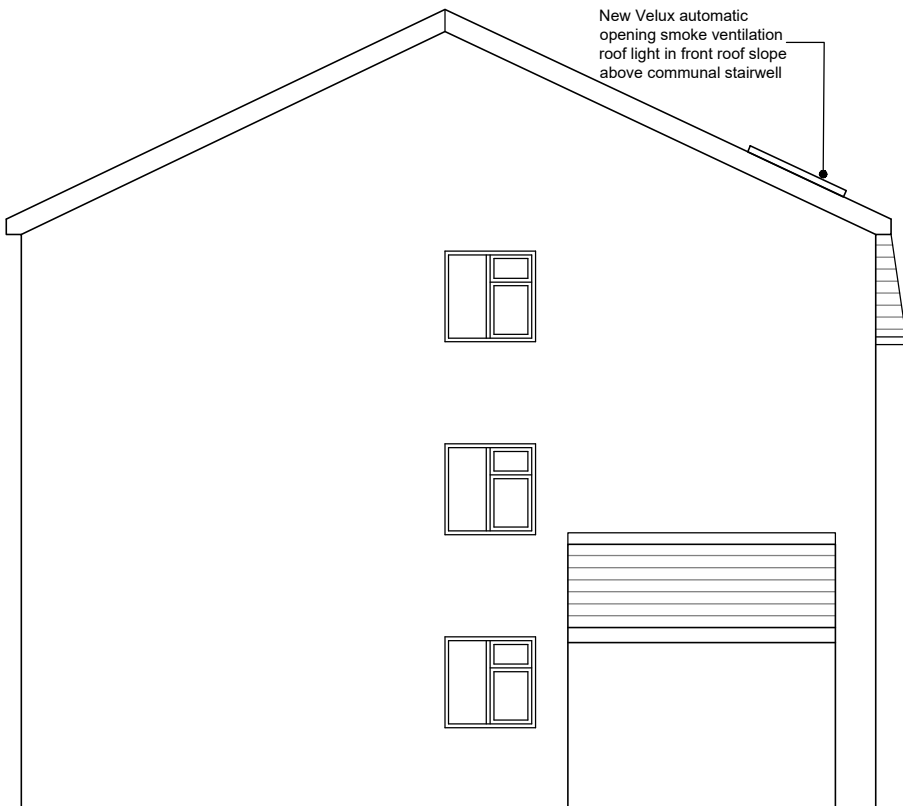

LHS ELEVATION AS PROPOSED @ 1:100



REAR ELEVATION AS PROPOSED @ 1:100

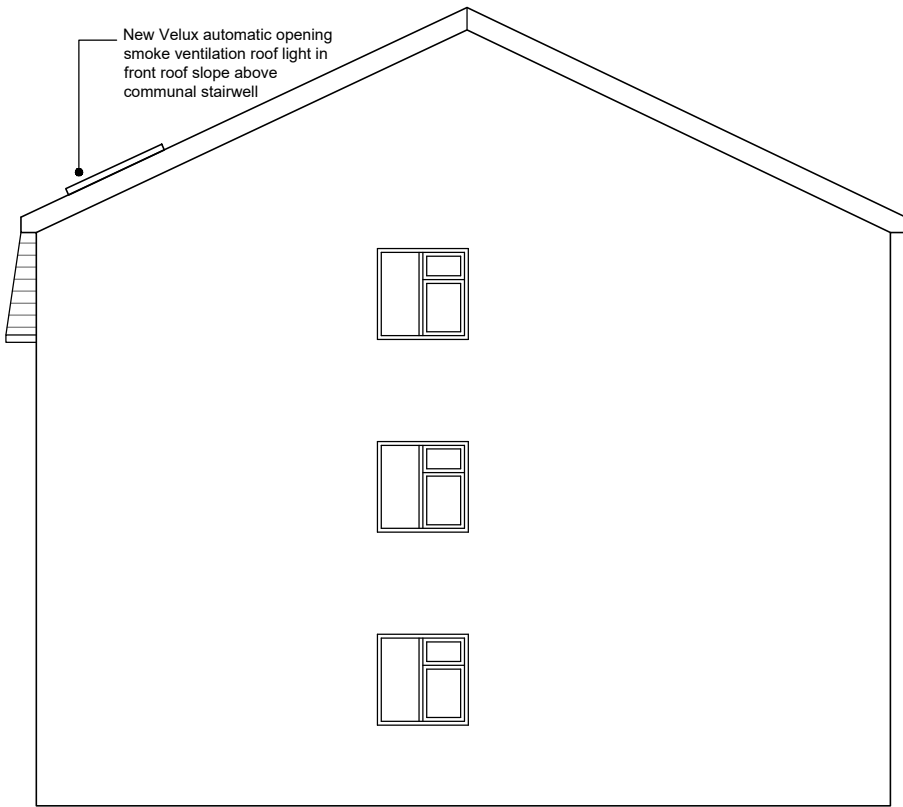

RHS ELEVATION AS PROPOSED @ 1:100

Project: TWYNCARMEL, MERTHYR TYDFIL			Client: Wales & West Housing Association		
Title: Block 40 - 45 - Elevations as Proposed			 		
Drawn: MD/CT	Date: 27.01.22	Scale: 1:100 @ A3			
Job No: 6368	Drawing: 6368.04.02	Revision:	/		
DO NOT SCALE - ANY DISCREPANCIES TO BE REPORTED TO THE PRACTICE. COPYRIGHT RESERVED AND NOT TO BE USED WITHOUT THE WRITTEN PERMISSION OF FERRIER HART THOMAS LTD			Scimitar Court Cardiff Road Taffs Well Cardiff CF15 7RF		
			Tel: 02920 813199 Fax: 02920 813350 www.fhtsurveyors.co.uk		