




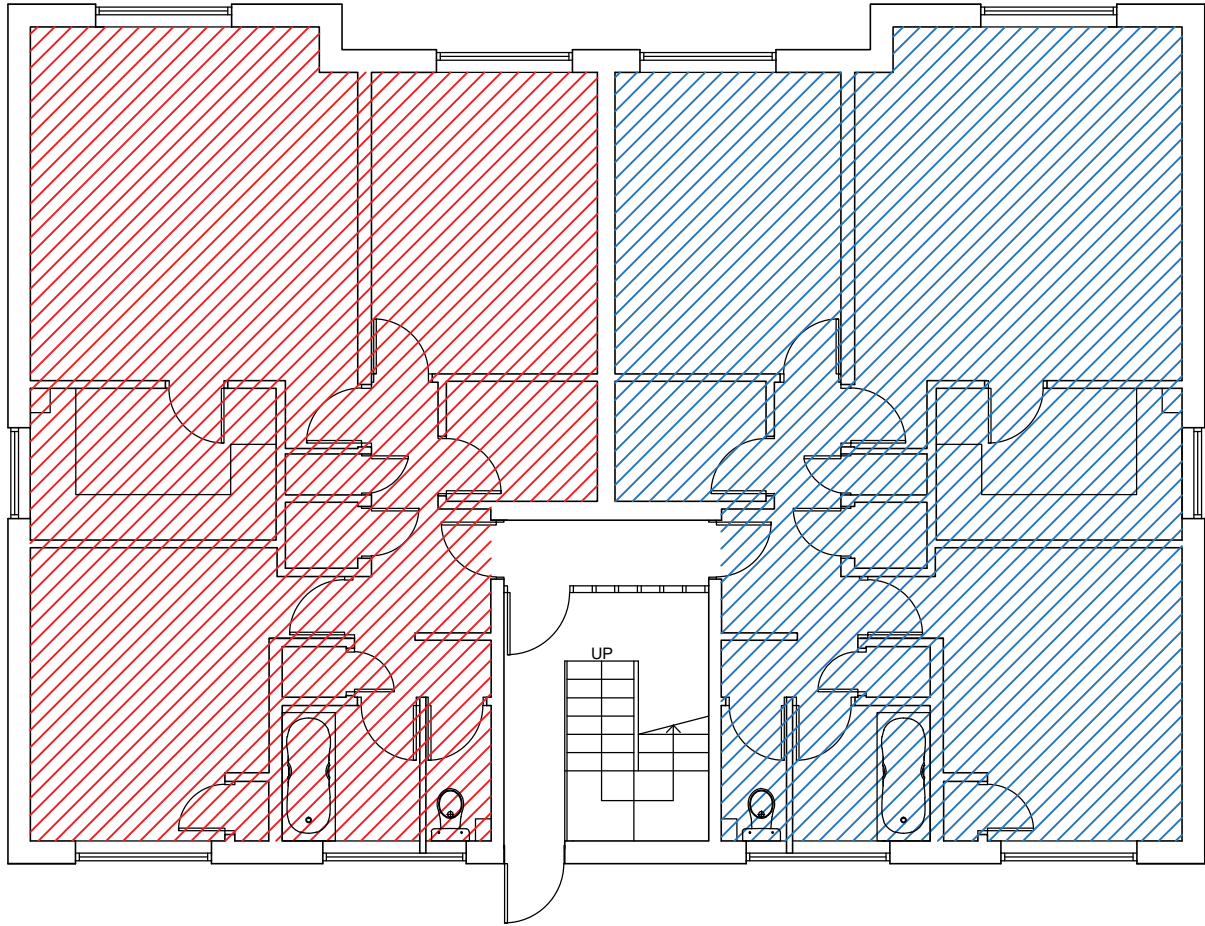

TYPICAL GROUND FLOOR PLAN AS PROPOSED @ 1:100

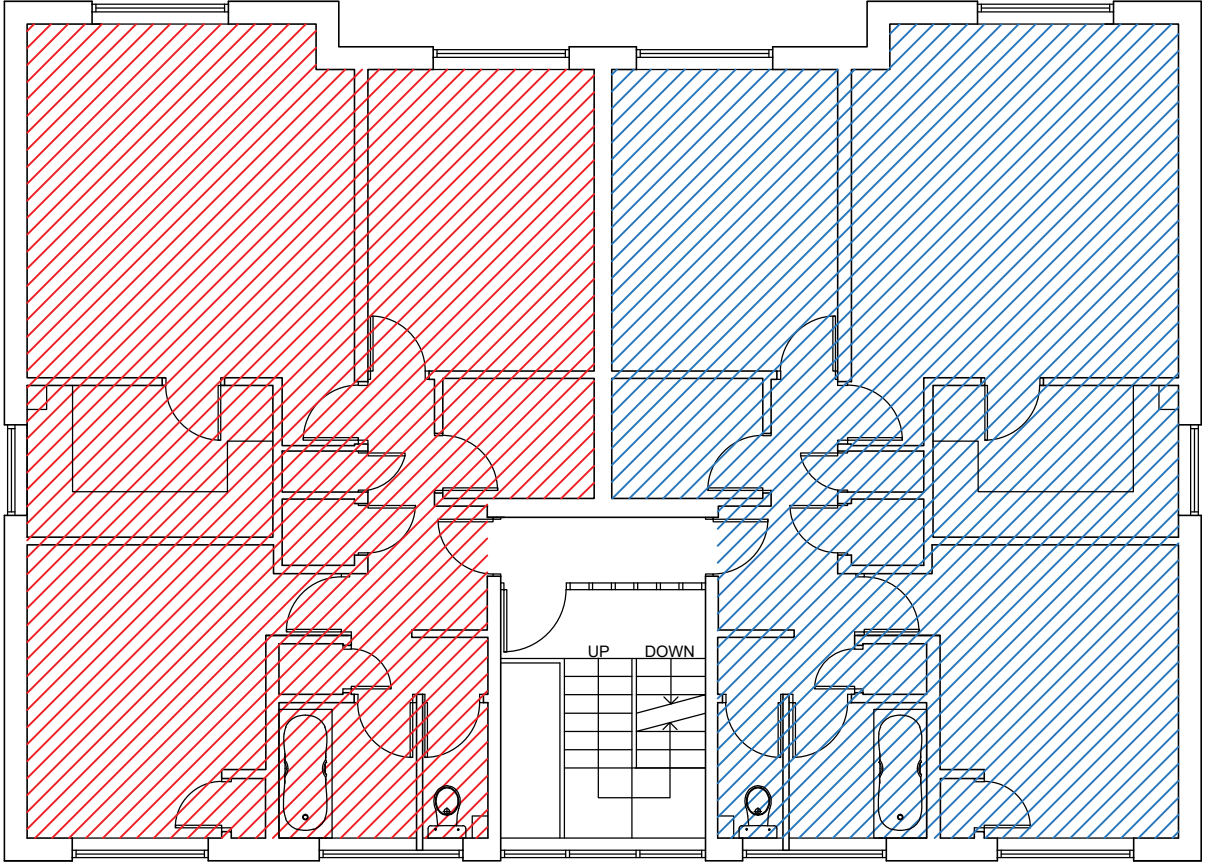

TYPICAL FIRST FLOOR PLAN AS PROPOSED @ 1:100

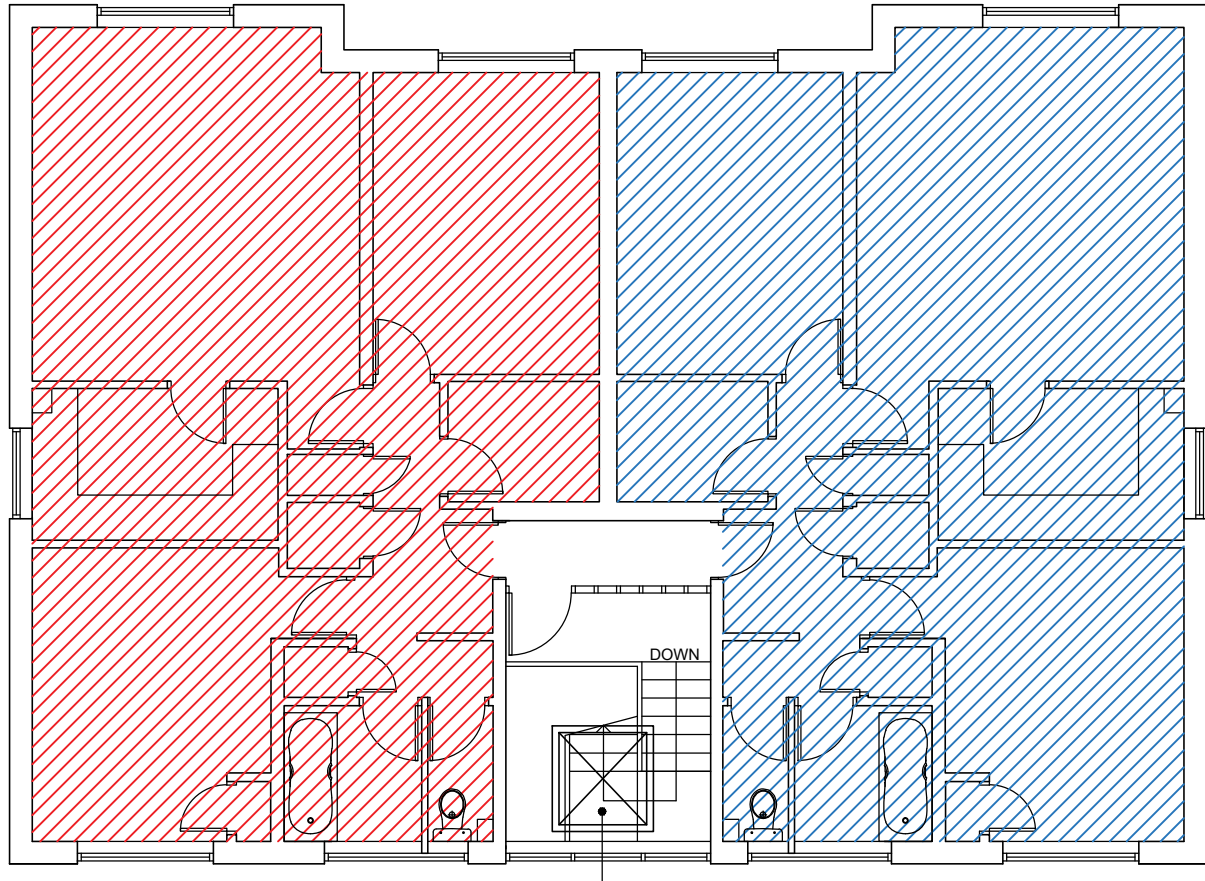

TYPICAL SECOND FLOOR PLAN AS PROPOSED @ 1:100

New opening at ceiling level with lightwell boxing
and new Velux automatic opening smoke
ventilation roof light in roof slope above

Project: TWYNCARMEL, MERTHYR TYDFIL			Client: Wales & West Housing Association		
Title: Block 46 -51 - Floor Plans as Proposed			 		
Drawn: MD/CT	Date: 27.01.22	Scale: 1:100 @ A3	Scimitar Court Cardiff Road Taffs Well Cardiff CF15 7RF		
Job No: 6368	Drawing: 6368.05	Revision: /			
DO NOT SCALE - ANY DISCREPANCIES TO BE REPORTED TO THE PRACTICE. COPYRIGHT RESERVED AND NOT TO BE USED WITHOUT THE WRITTEN PERMISSION OF FERRIER HART THOMAS LTD			Tel: 02920 813199 Fax: 02920 813350 www.fhtsurveyors.co.uk		