



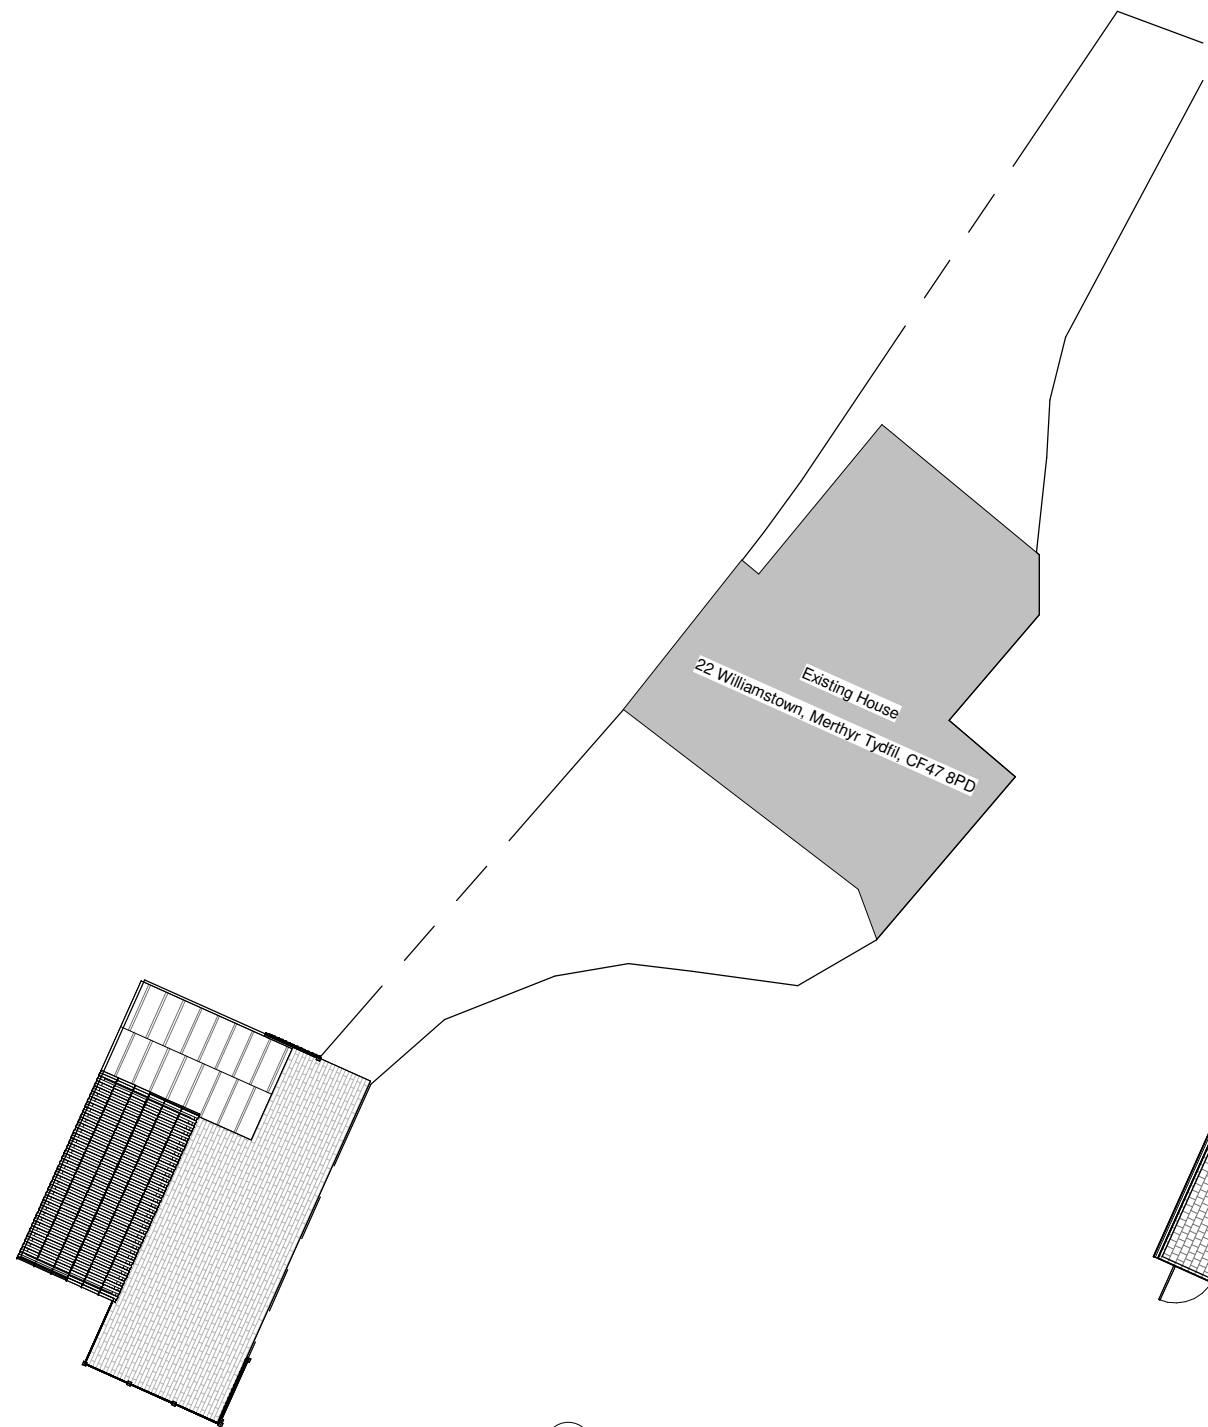

1 Existing Site
1 : 200

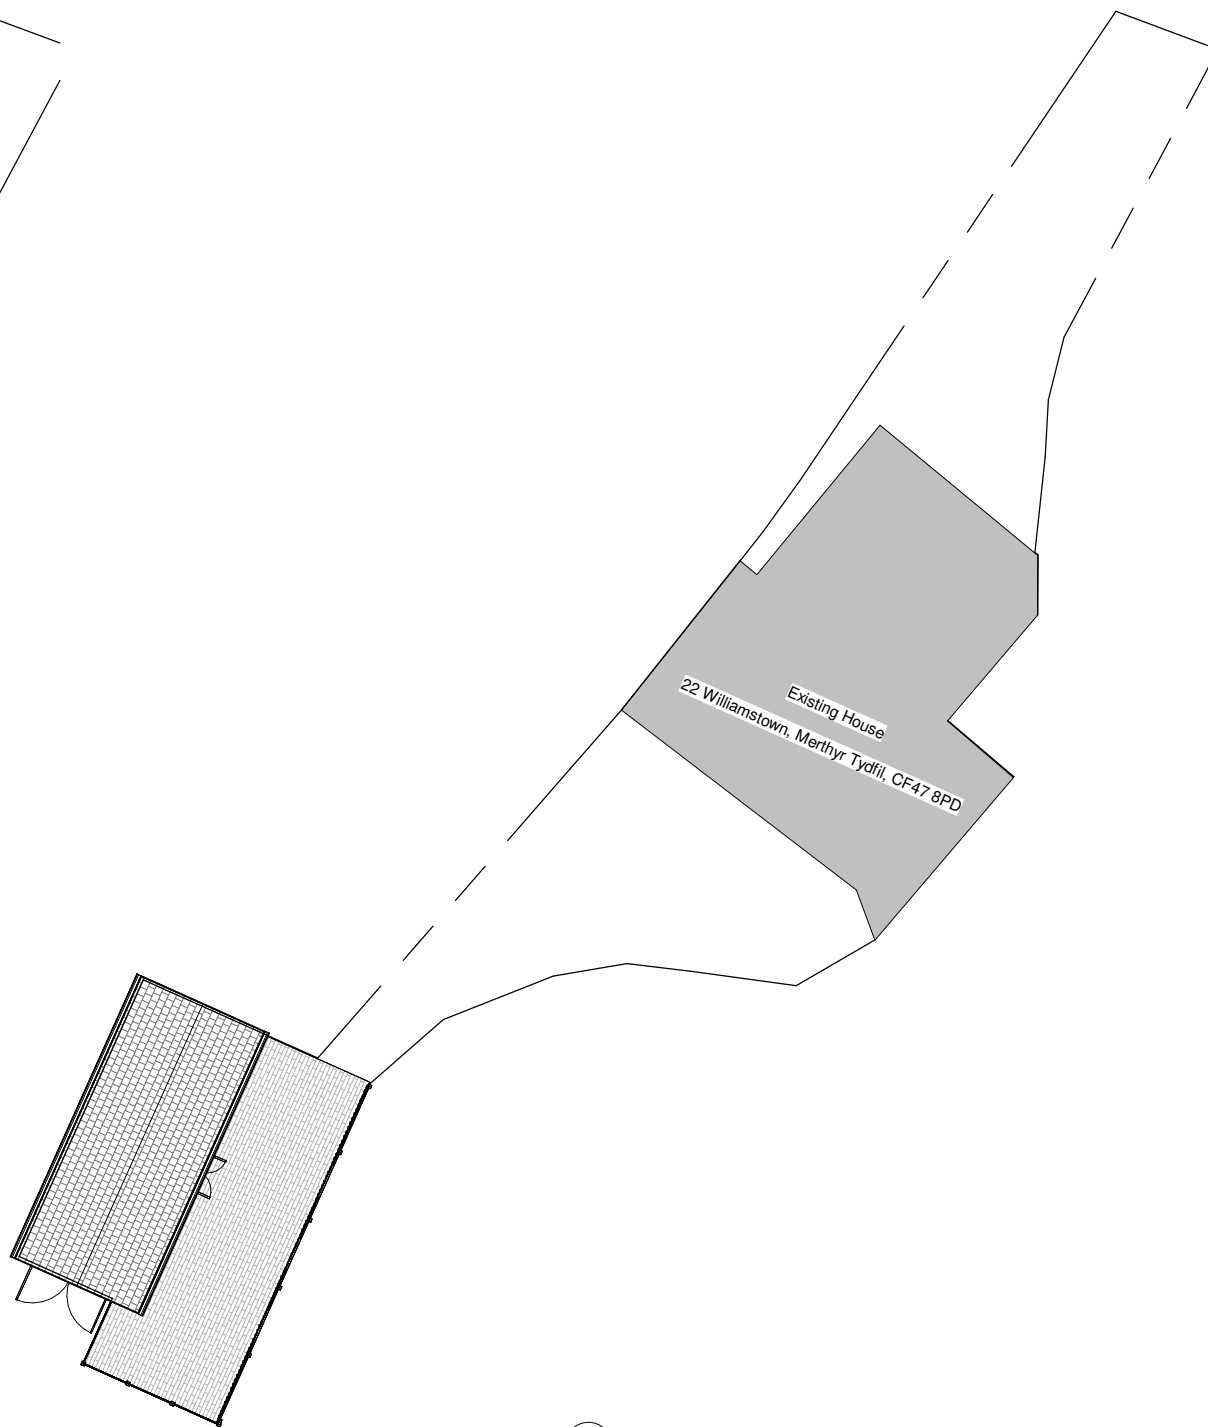

2 Proposed Site
1 : 200

INDIGO DESIGN (Part of 3dcadwales Ltd) 5 Ashlea Drive,
Merthyr Tydfil, CF47 0NY Tele 01685 385746 Mob -
07940913216 Email: philip@3dcadwales.co.uk

This Drawing is Copyright,
Dimensions to be checked
on site and not scaled from
this drawing



PURPOSE OF ISSUE	DRWAING NUMBER
Planning Approval	WS-03

PROJECT	New Detached Garage
---------	---------------------

SHEET	Site Plans
-------	------------

Address	22 Williamstown, Merthyr Tydfil, CF47 8PD
---------	---

Checked by	Drawn by	Scale (@ A3)
JH	PH	1 : 200

Rev No	Description	Date
A	Issue	14/04/2026