




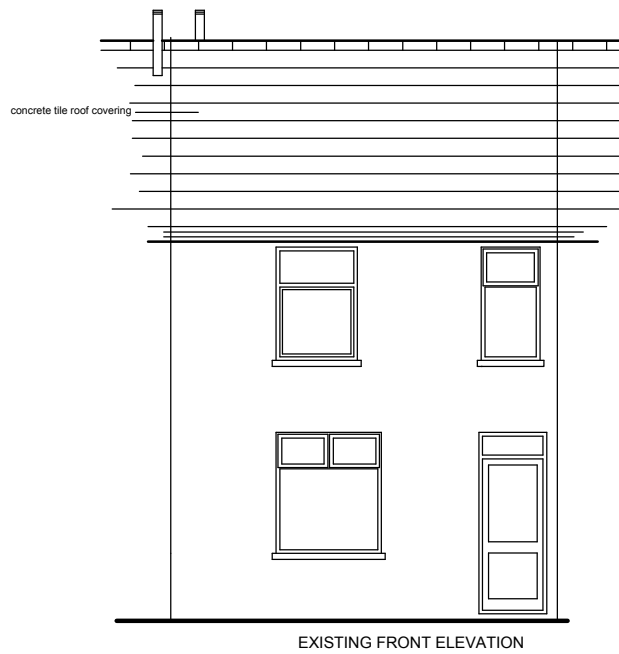


EXISTING FRONT ELEVATION

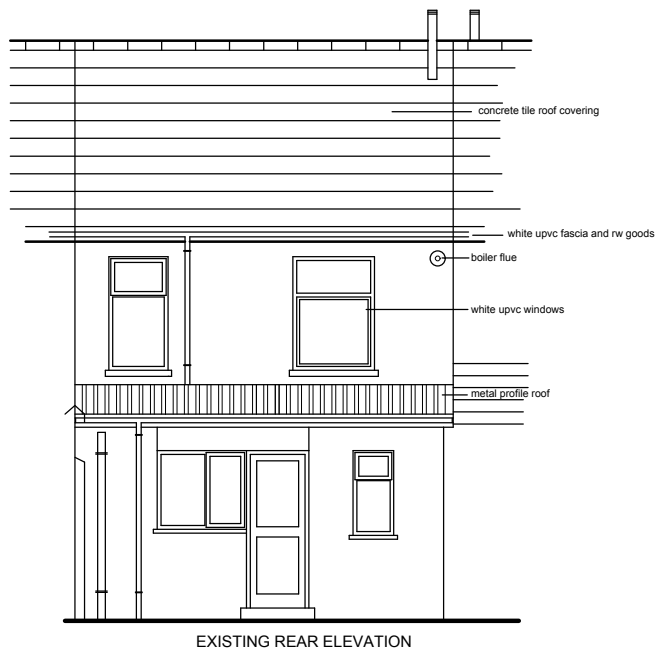


EXISTING REAR ELEVATION

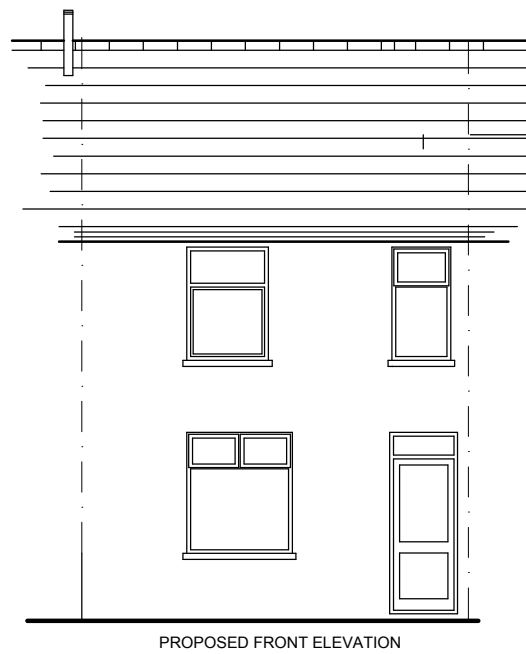


PROPOSED FRONT ELEVATION

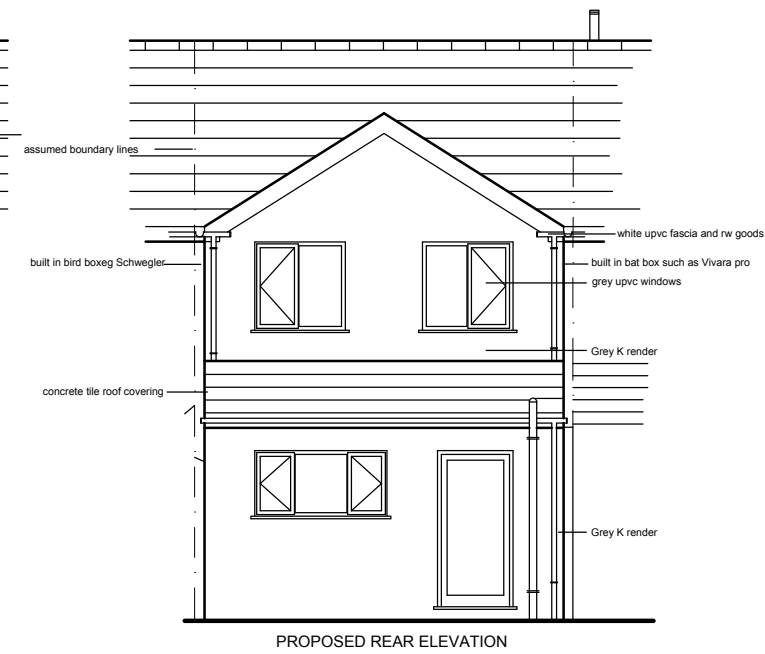


PROPOSED REAR ELEVATION

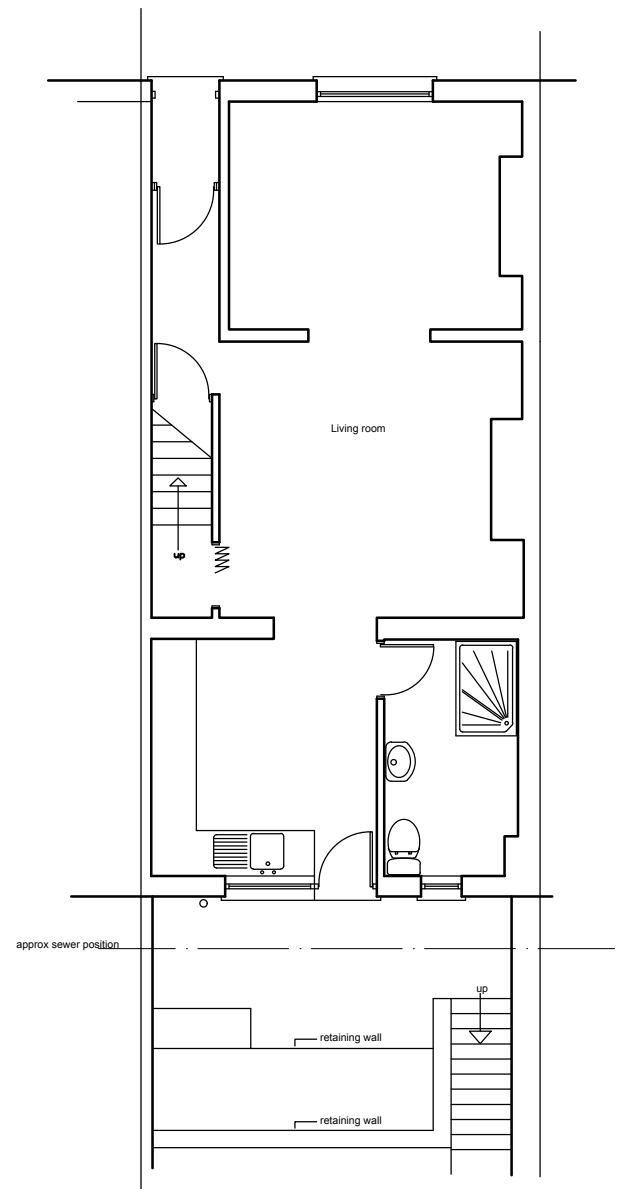


EXISTING GROUND FLOOR PLAN

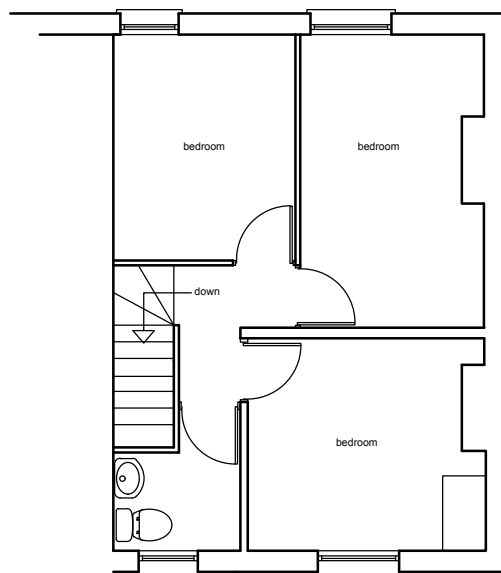

EXISTING FIRST FLOOR PLAN

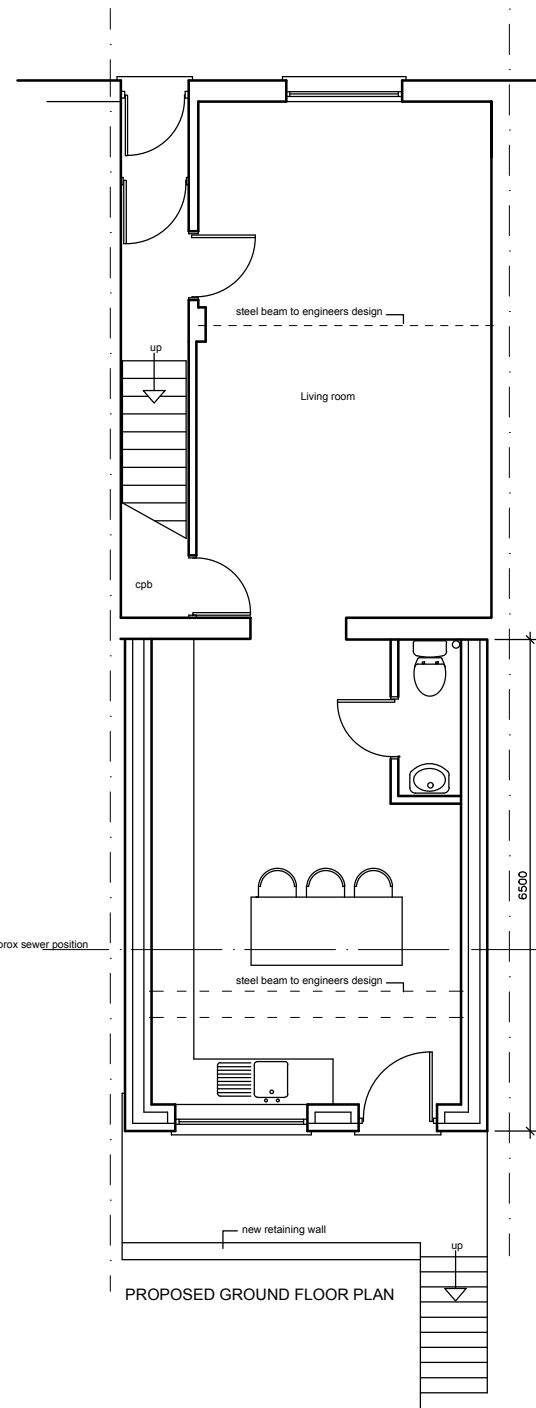


PROPOSED GROUND FLOOR PLAN

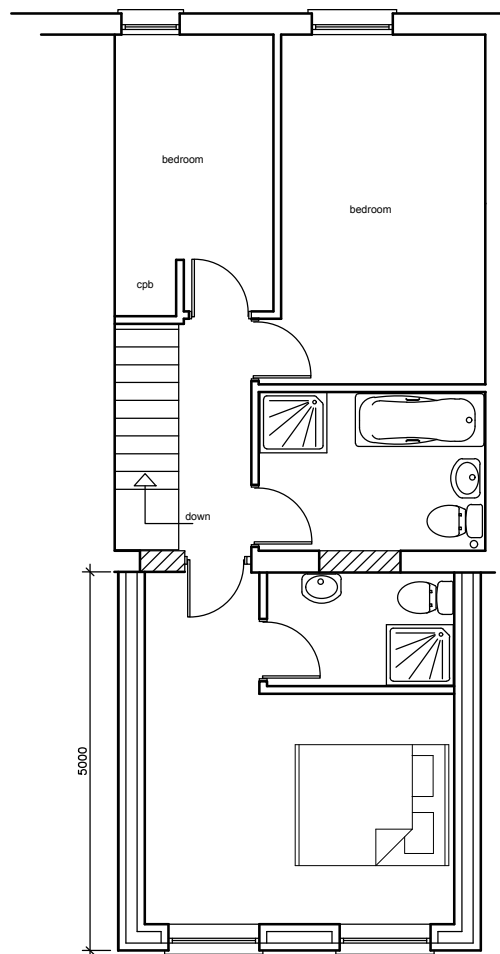

PROPOSED FIRST FLOOR PLAN



EXISTING ELEVATION

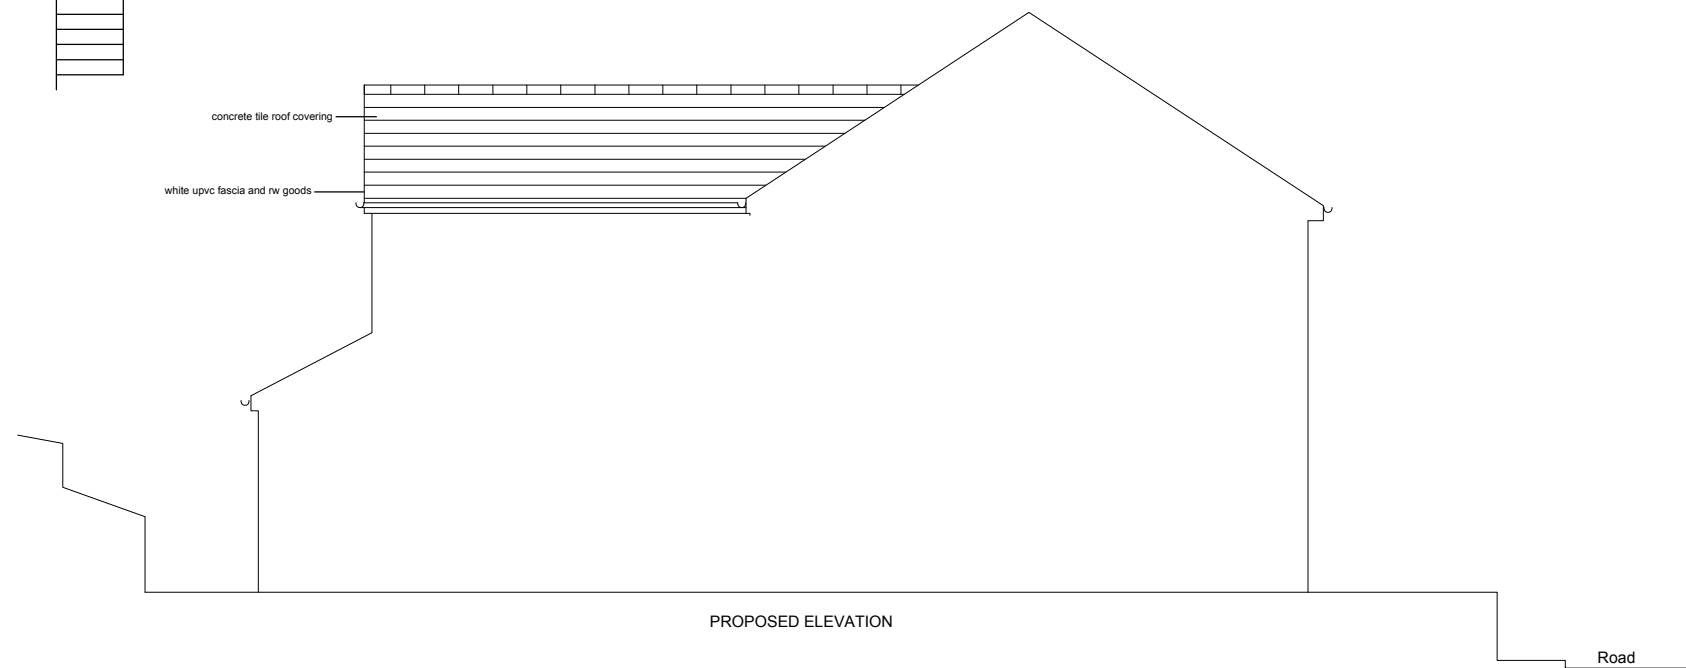

PROPOSED ELEVATION

project
Two storey rear extension
and rear garage
at
5 Pleasant View
Aberfan
Merthyr Tydfil

title
Existing and proposed
plans and elevations

Date: JUNE 2025
Scale: A2 @ 1:100
Drawn:

Drawing No.
GA 001

Rev.
C