



Datum Line
180.000m AOD

PROPSOED FRONT ELEVATION




Datum Line
180.000m AOD

External
Cassette

PROPOSED REAR ELEVATION

- FINISHES/MATERIALS
1. SLIDING FOLDING WIDOWS
 2. NATURAL SLATE ROOFING TILES
 3. LIME RENDER - (FRONT ELEVATION LINED-OUT) WHITE WASHED
 4. TIMBER SASH WINDOWS - FRAME PAINTED BLACK
 5. GLAZED DOORS - FRAME BLACK
 6. TIMBER DOOR-COLOUR BLACK
 7. RAIN WATER GOODS CAST IRON - COLOUR BLACK
 8. TIMBER FACIA - COLOUR BLACK
 9. STALLRISER - GLAZED BRICK
 10. PILLASTER - COLOUR BLACK
 11. SIGNAGE ZONE (SIGNAGE PART OF SEPARATE APPLICATION)
 12. WINDOW SURROUNDS EXITING TO BE REPAIRED - COLOUR WHITE
 13. POWDER COATED ALUMINUM GLAZING SYSTEM

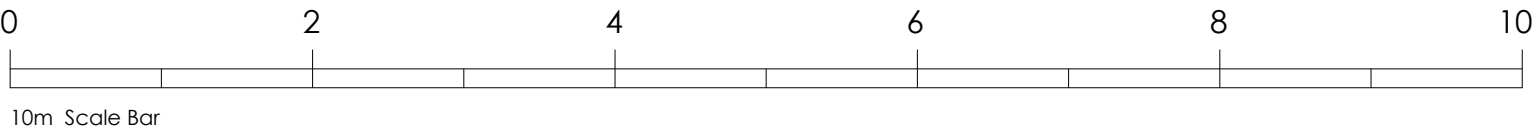

REV	DATE	DESCRIPTION	BY
-----	------	-------------	----

IN CASE OF DOUBT OR DISCREPANCIES PLEASE REFER TO ARCHITECT FOR INSTRUCTIONS.
THIS DRAWING SHOULD NOT BE SCALED.
THIS DRAWING IS COPYRIGHT.

01. DESIGN	04. PRODUCTION INFORMATION	07. CONSTRUCTION
02. DESIGN CONCLUSION	05. BUILDING REGULATIONS	08. FINAL CONSTRUCTION
03. PLANNING	06. TENDER	09. SPARE

DRAWING STATUS :

03. PLANNING

01. PRELIMINARY	02. FOR COMMENT	03. FOR APPROVAL
-----------------	-----------------	------------------

OTHER :

03. FOR APPROVAL

PROJECT :

Proposed Development at:
18 High Street
Merthyr Tydfil

DRAWING TITLE :

Proposed Elevation 01



DATE : August 2020 SCALE : 1:50@A1

JOB NO. : 0014 DRAWN BY :

DWG NO. : 0014/PL(99)04 REV :