



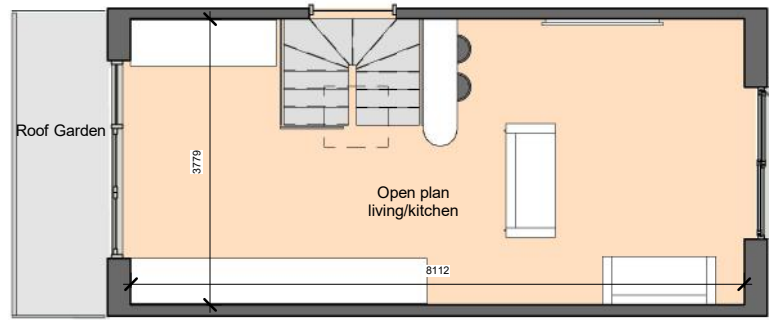


4 Third Floor

1 : 100

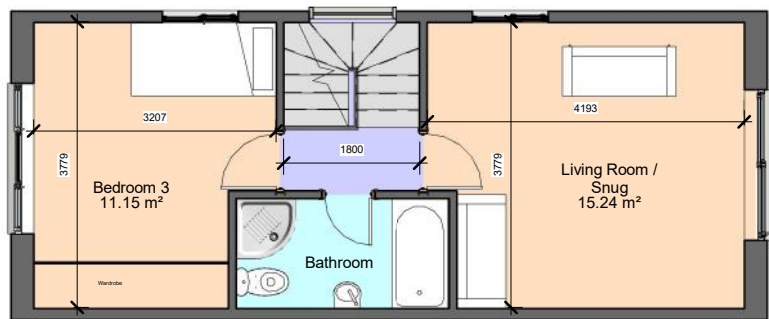


3 Second Floor

1 : 100

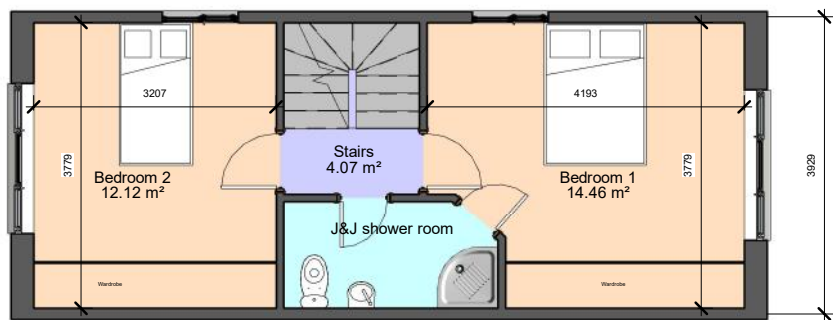


2 First Floor

1 : 100

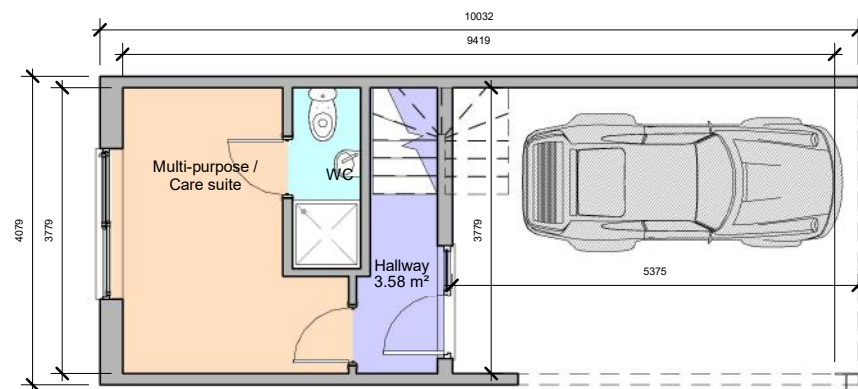

1 Ground Floor

1 : 100

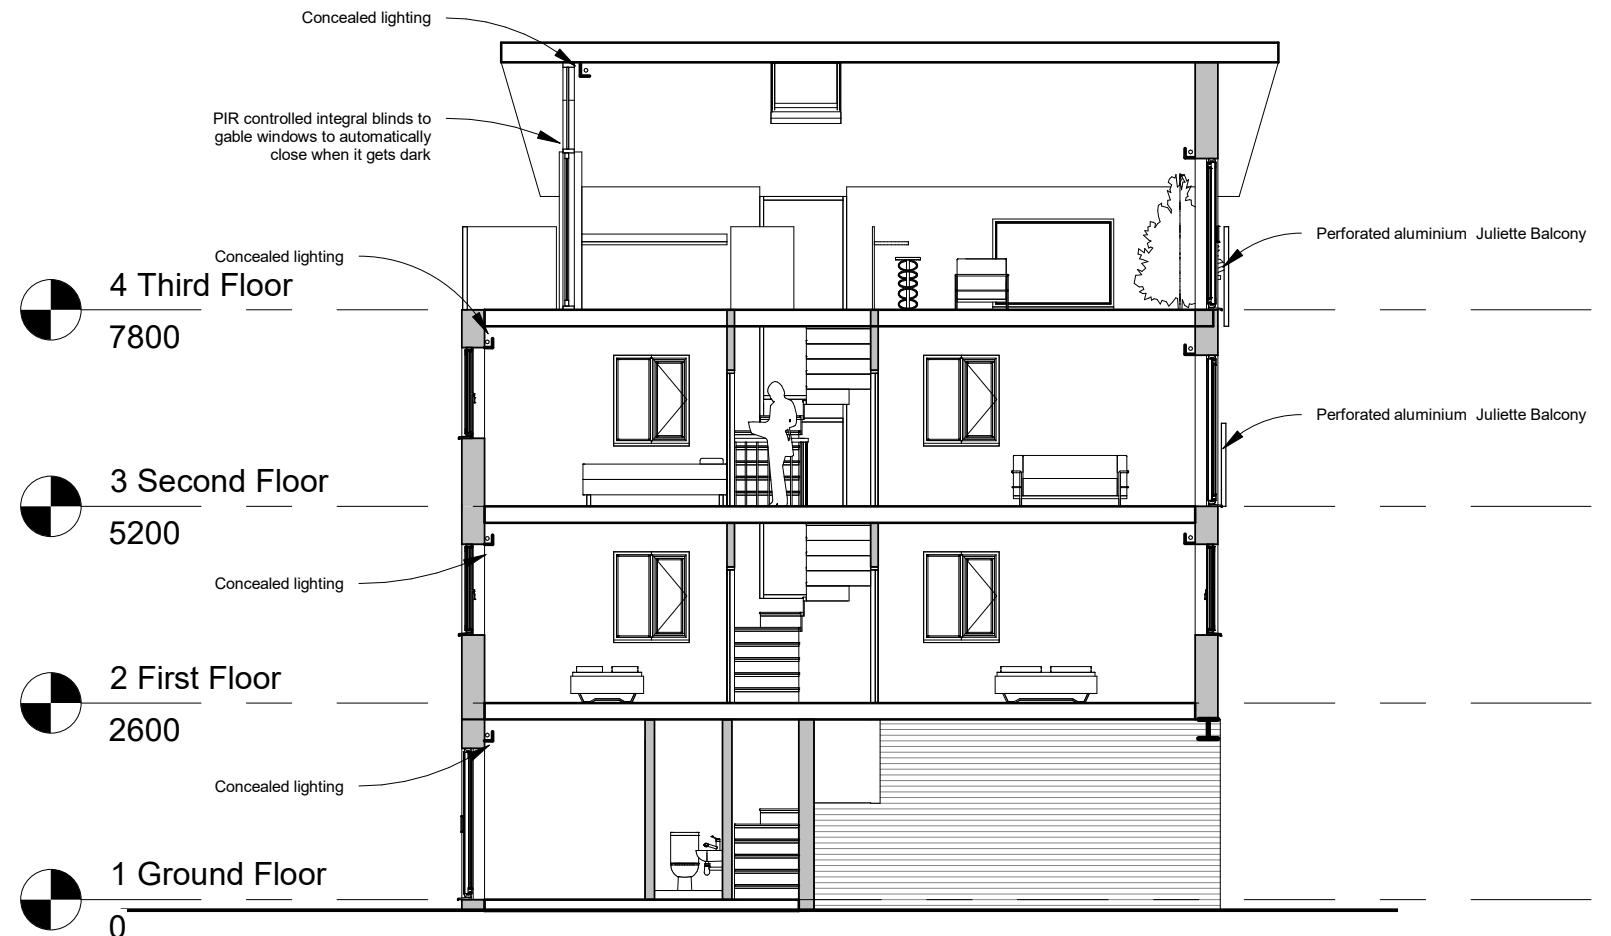

Section 1


1 : 100



North East
Architectural Services


Clervaux Exchange, Clervaux Terrace, Jarrow NE32 5UP
07455 980 354 admin@nearchitect.co.uk

No.	Description	Date
Project	Brylaff	
Address	Brylaff	
Client	Andrew Lockley	
Sheet	FLOOR PLANS HT 1	Project No. 2020-03-14
Date	2020-04-10	Scale (@ A3) 1 : 100
Drawing No.	A201	Rev

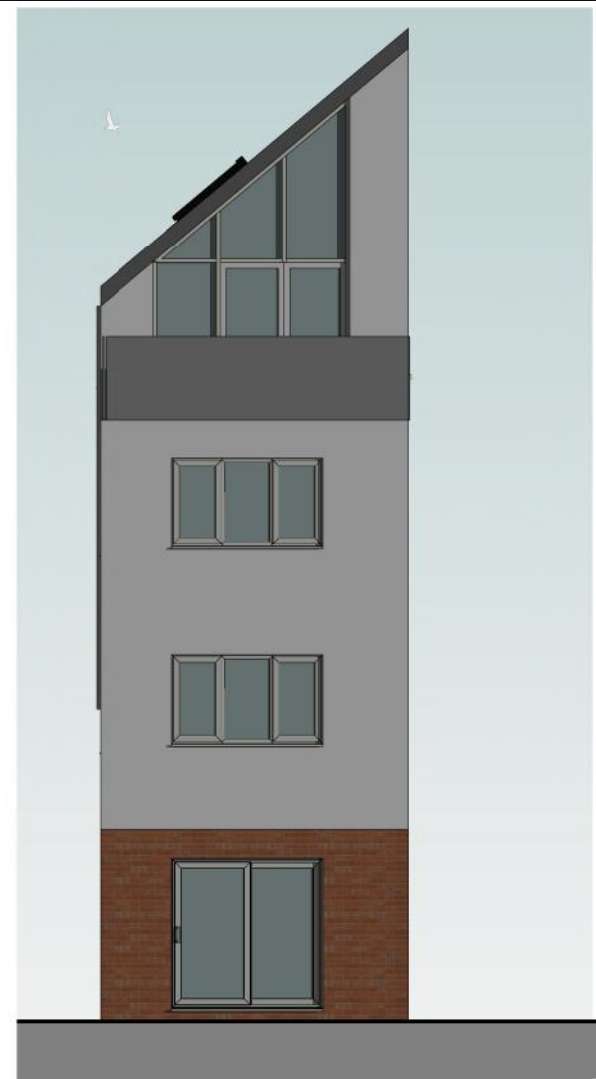


ELEVATION 1

1 : 100

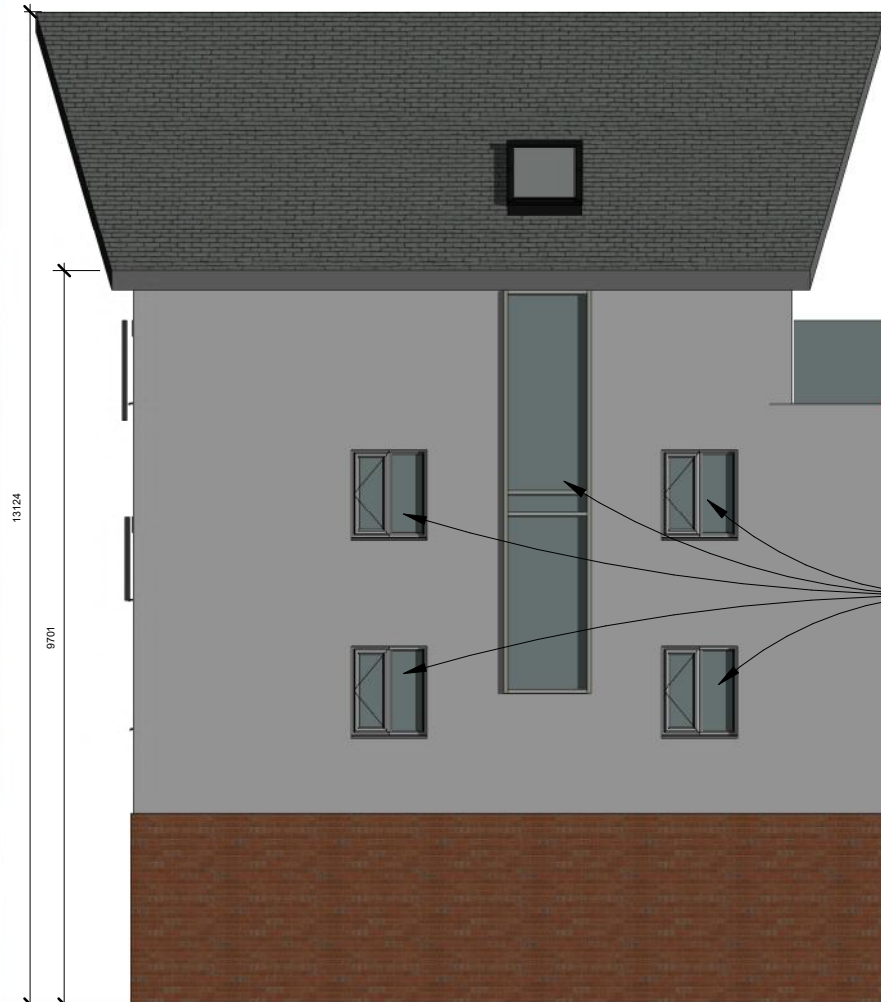

ELEVATION 2

1 : 100

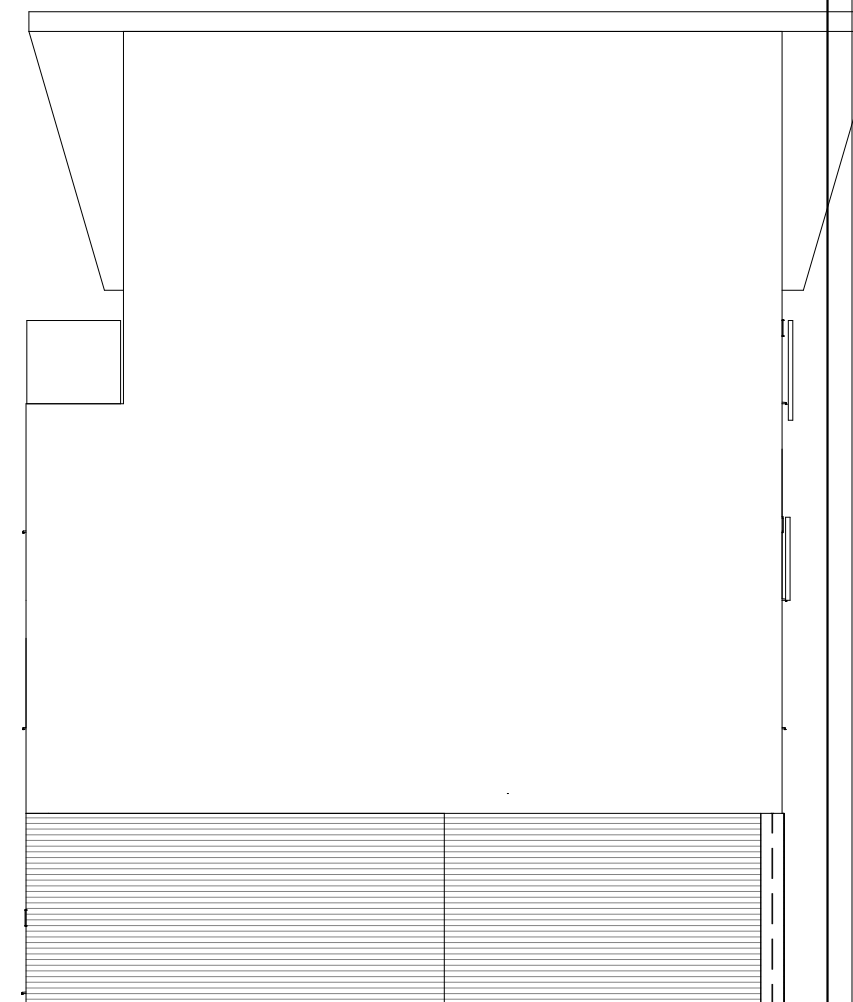

ELEVATION 3

1 : 100



4 Third Floor

7800



3 Second Floor

5200




2 First Floor

2600



1 Ground Floor

0

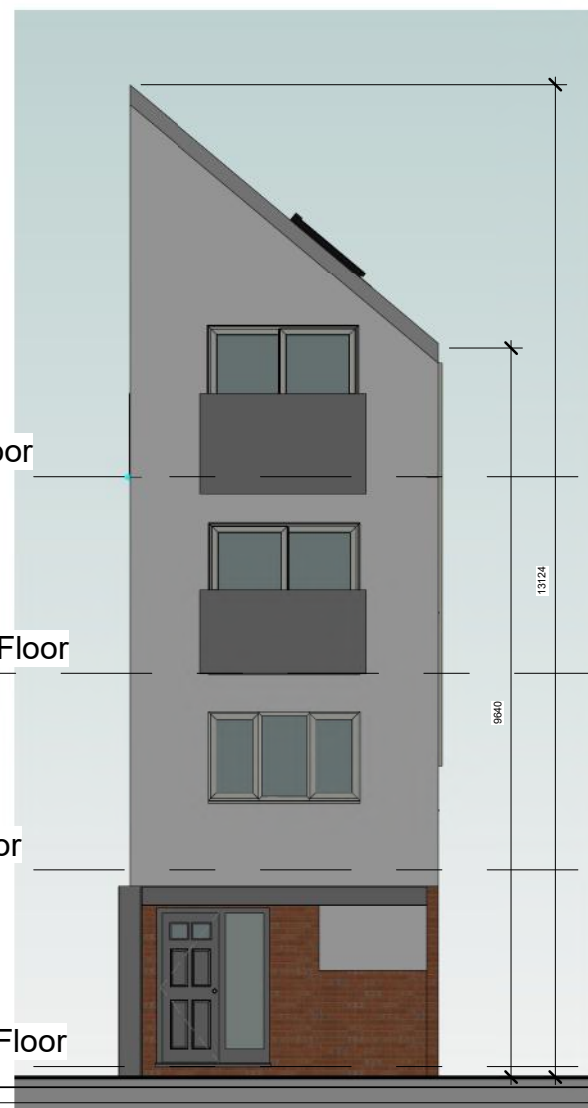

ELEVATION 4

1 : 100

Obscure glazing to gable end

A	Scheme updated	2020-04-24
No.	Description	Date
 North East Architectural Services Clervaux Exchange, Clervaux Terrace, Jarrow NE32 5UP 07455 980 354 admin@nearchitect.co.uk		
Project		
Brylaff		
Address		
Brynlaff		
Client		
Andrew Lockley		
Sheet		Project No.
PROPOSED ELEVATIONS		2020-03-14
Date		Scale (@ A3)
2020-04-10		1 : 100
Drawing No.		Rev A
A202		