



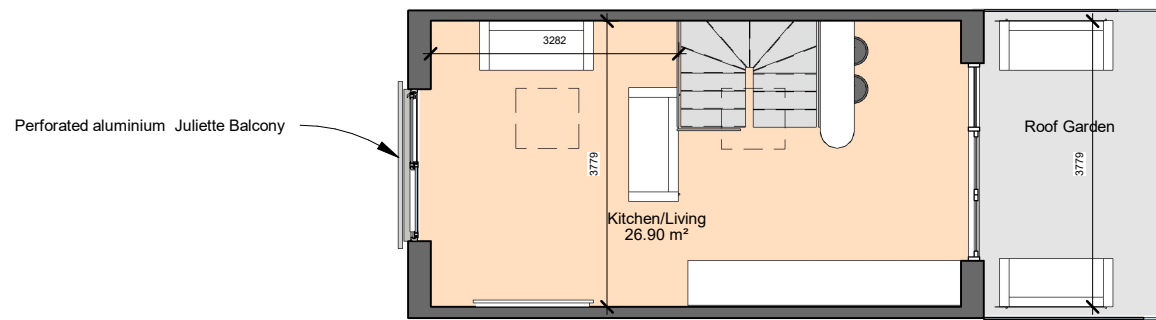


4 Third Floor

1 : 100

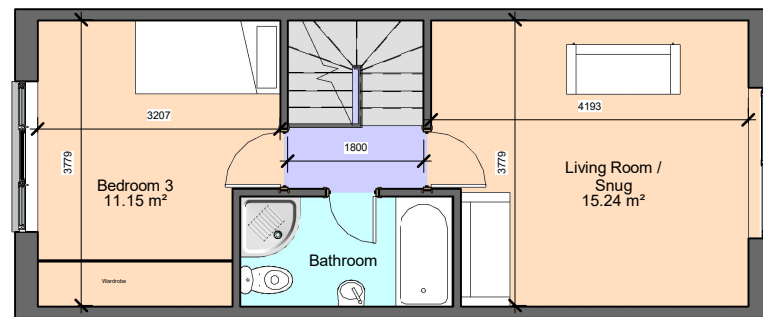


3 Second Floor

1 : 100

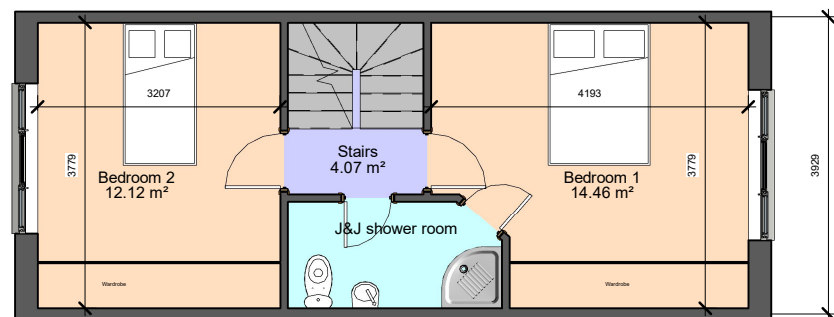


2 First Floor

1 : 100

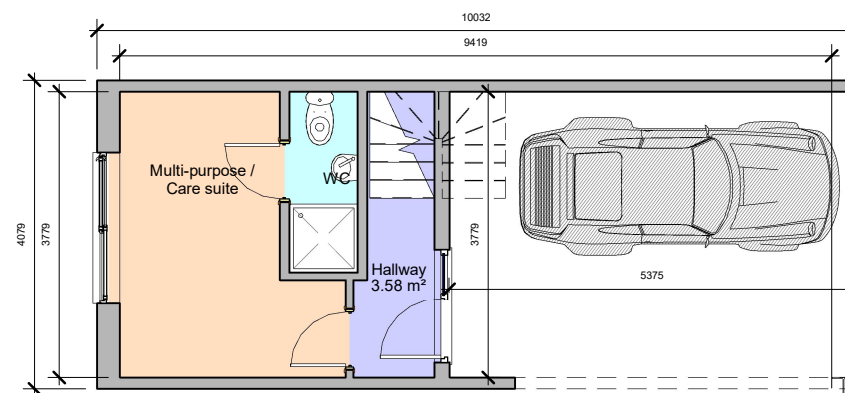

1 Ground Floor


1 : 100

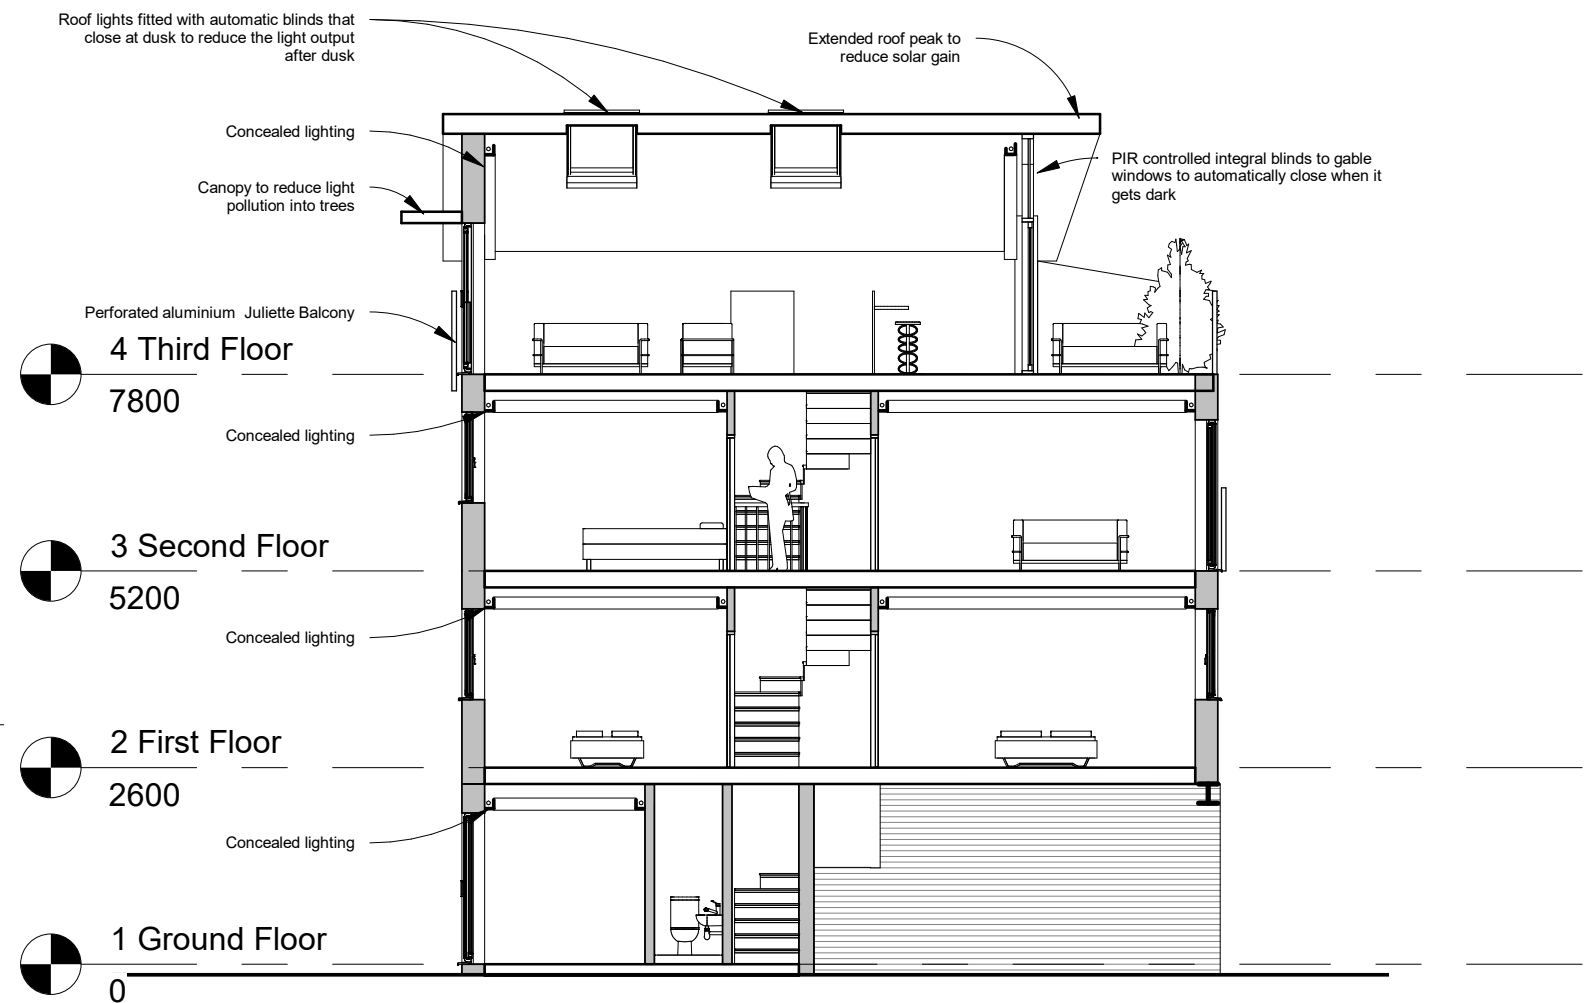

Section 1

1 : 100

D	Lighting / windows amended	2021-11-18
C	Scheme updated	2020-08-29
B	Scheme updated	2020-08-17
A	Scheme updated	2020-04-24
No.	Description	Date
 North East Architectural Services Clervaux Exchange, Clervaux Terrace, Jarrow NE32 5UP 07455 980 354 admin@nearchitect.co.uk		
Project		Bryntaff
Address		Bryntaff
Client		Andrew Lockley
Sheet	FLOOR PLANS HT 2	Project No. 2020-03-14
Date	2020-04-10	Scale (@ A3) 1 : 100
Drawing No.	A203	Rev D

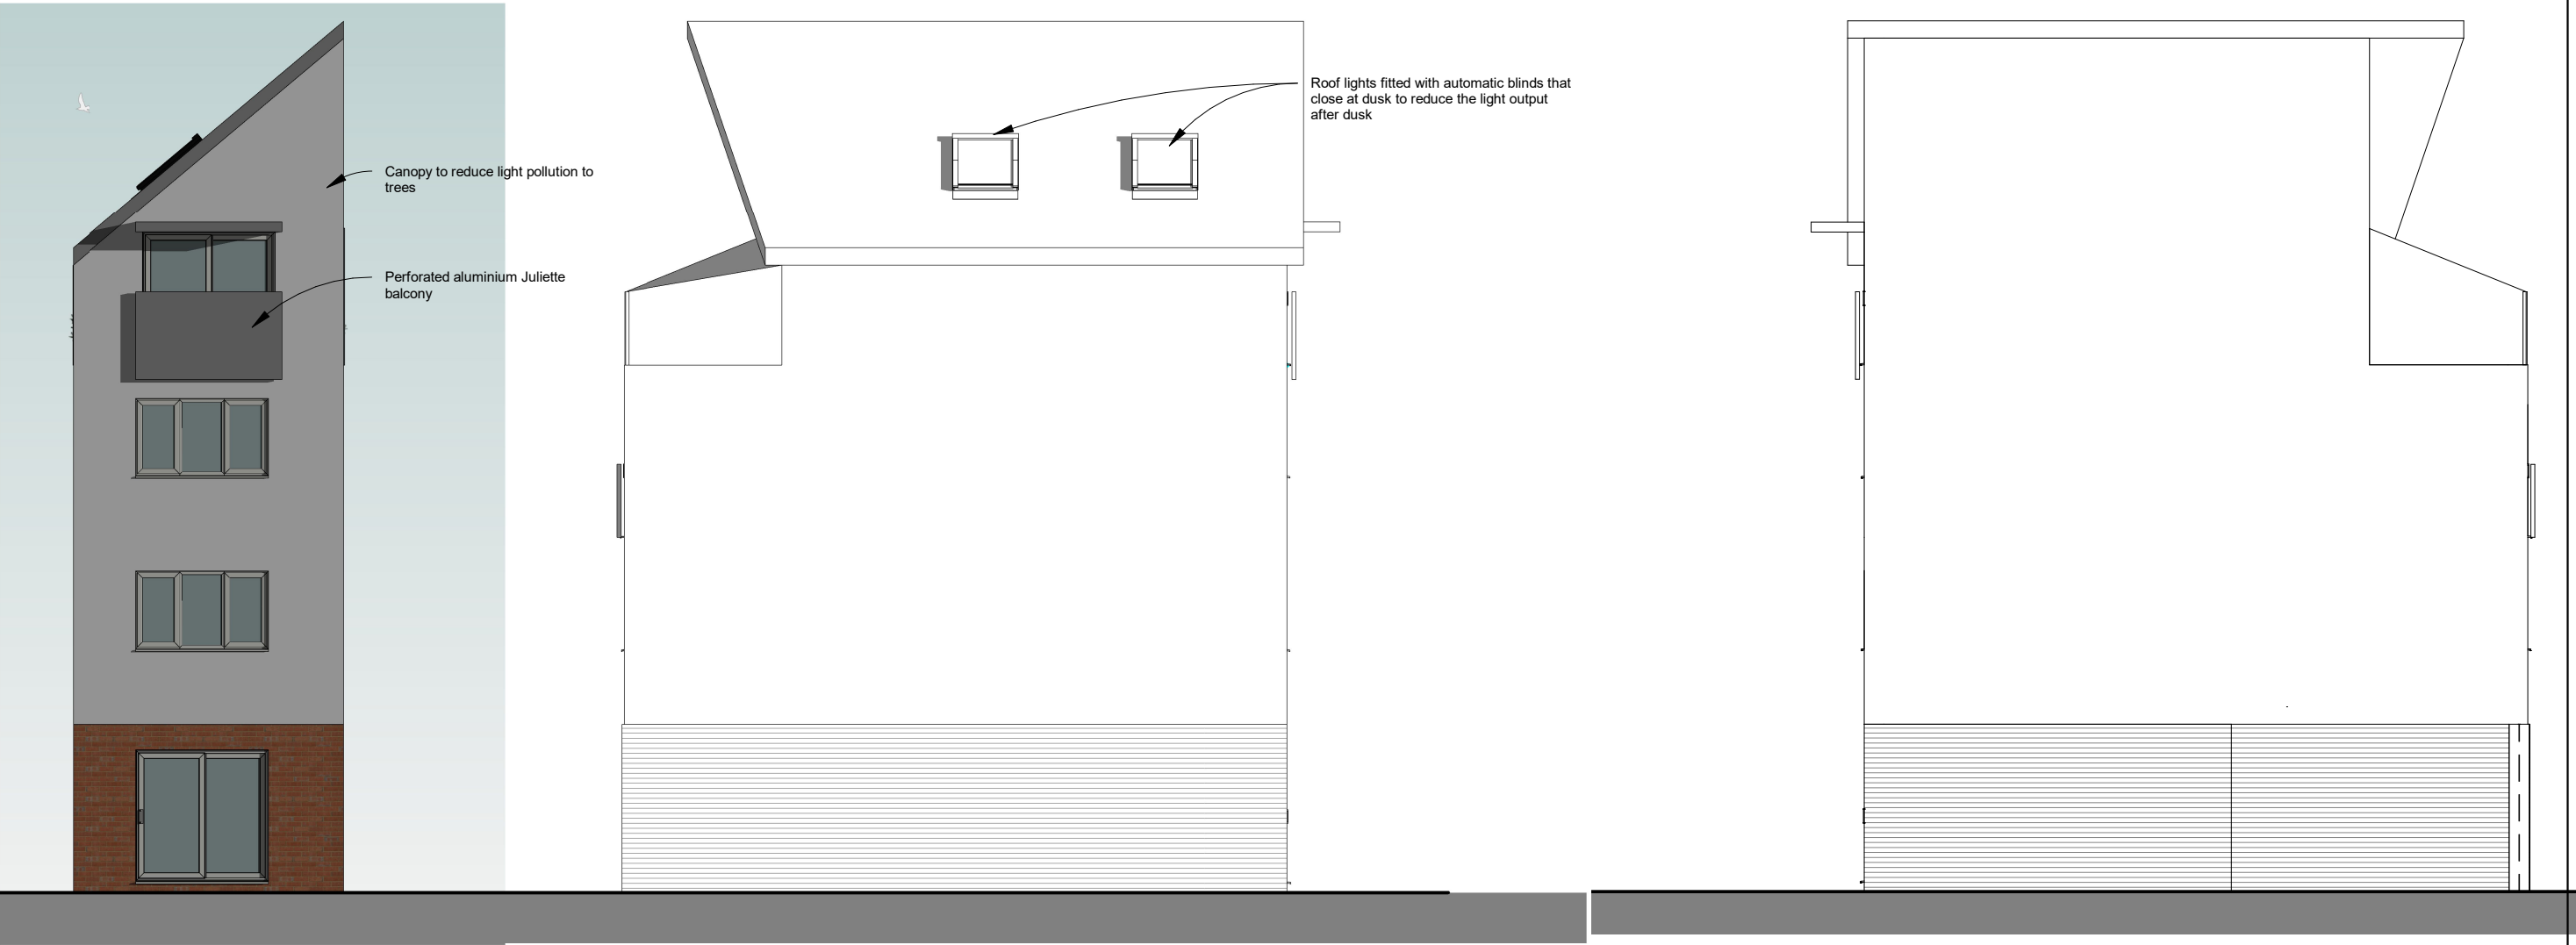

ELEVATION 1


1 : 100

ELEVATION 2

1 : 100

ELEVATION 3

1 : 100

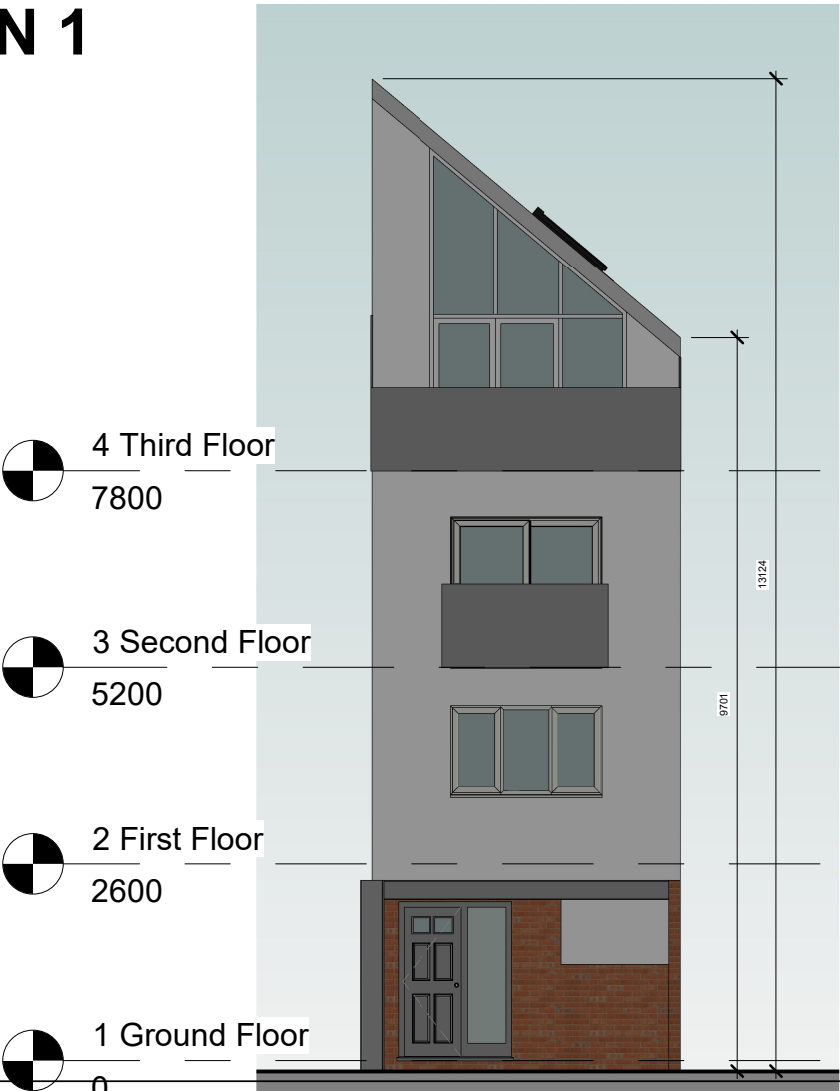

ELEVATION 4

1 : 100

B	Lighting / windows amended	2021-11-18
A	Scheme updated	2020-04-24
No.	Description	Date
 North East Architectural Services Clervaux Exchange, Clervaux Terrace, Jarrow NE32 5UP 07455 980 354 admin@nearchitect.co.uk		
Project		Brylaff
Address		Brylaff
Client		Andrew Lockley
Sheet	PROPOSED ELEVATIONS HT2	Project No. 2020-03-14
Date	2020-04-10	Scale (@ A3) 1 : 100
Drawing No.	A204	Rev B