


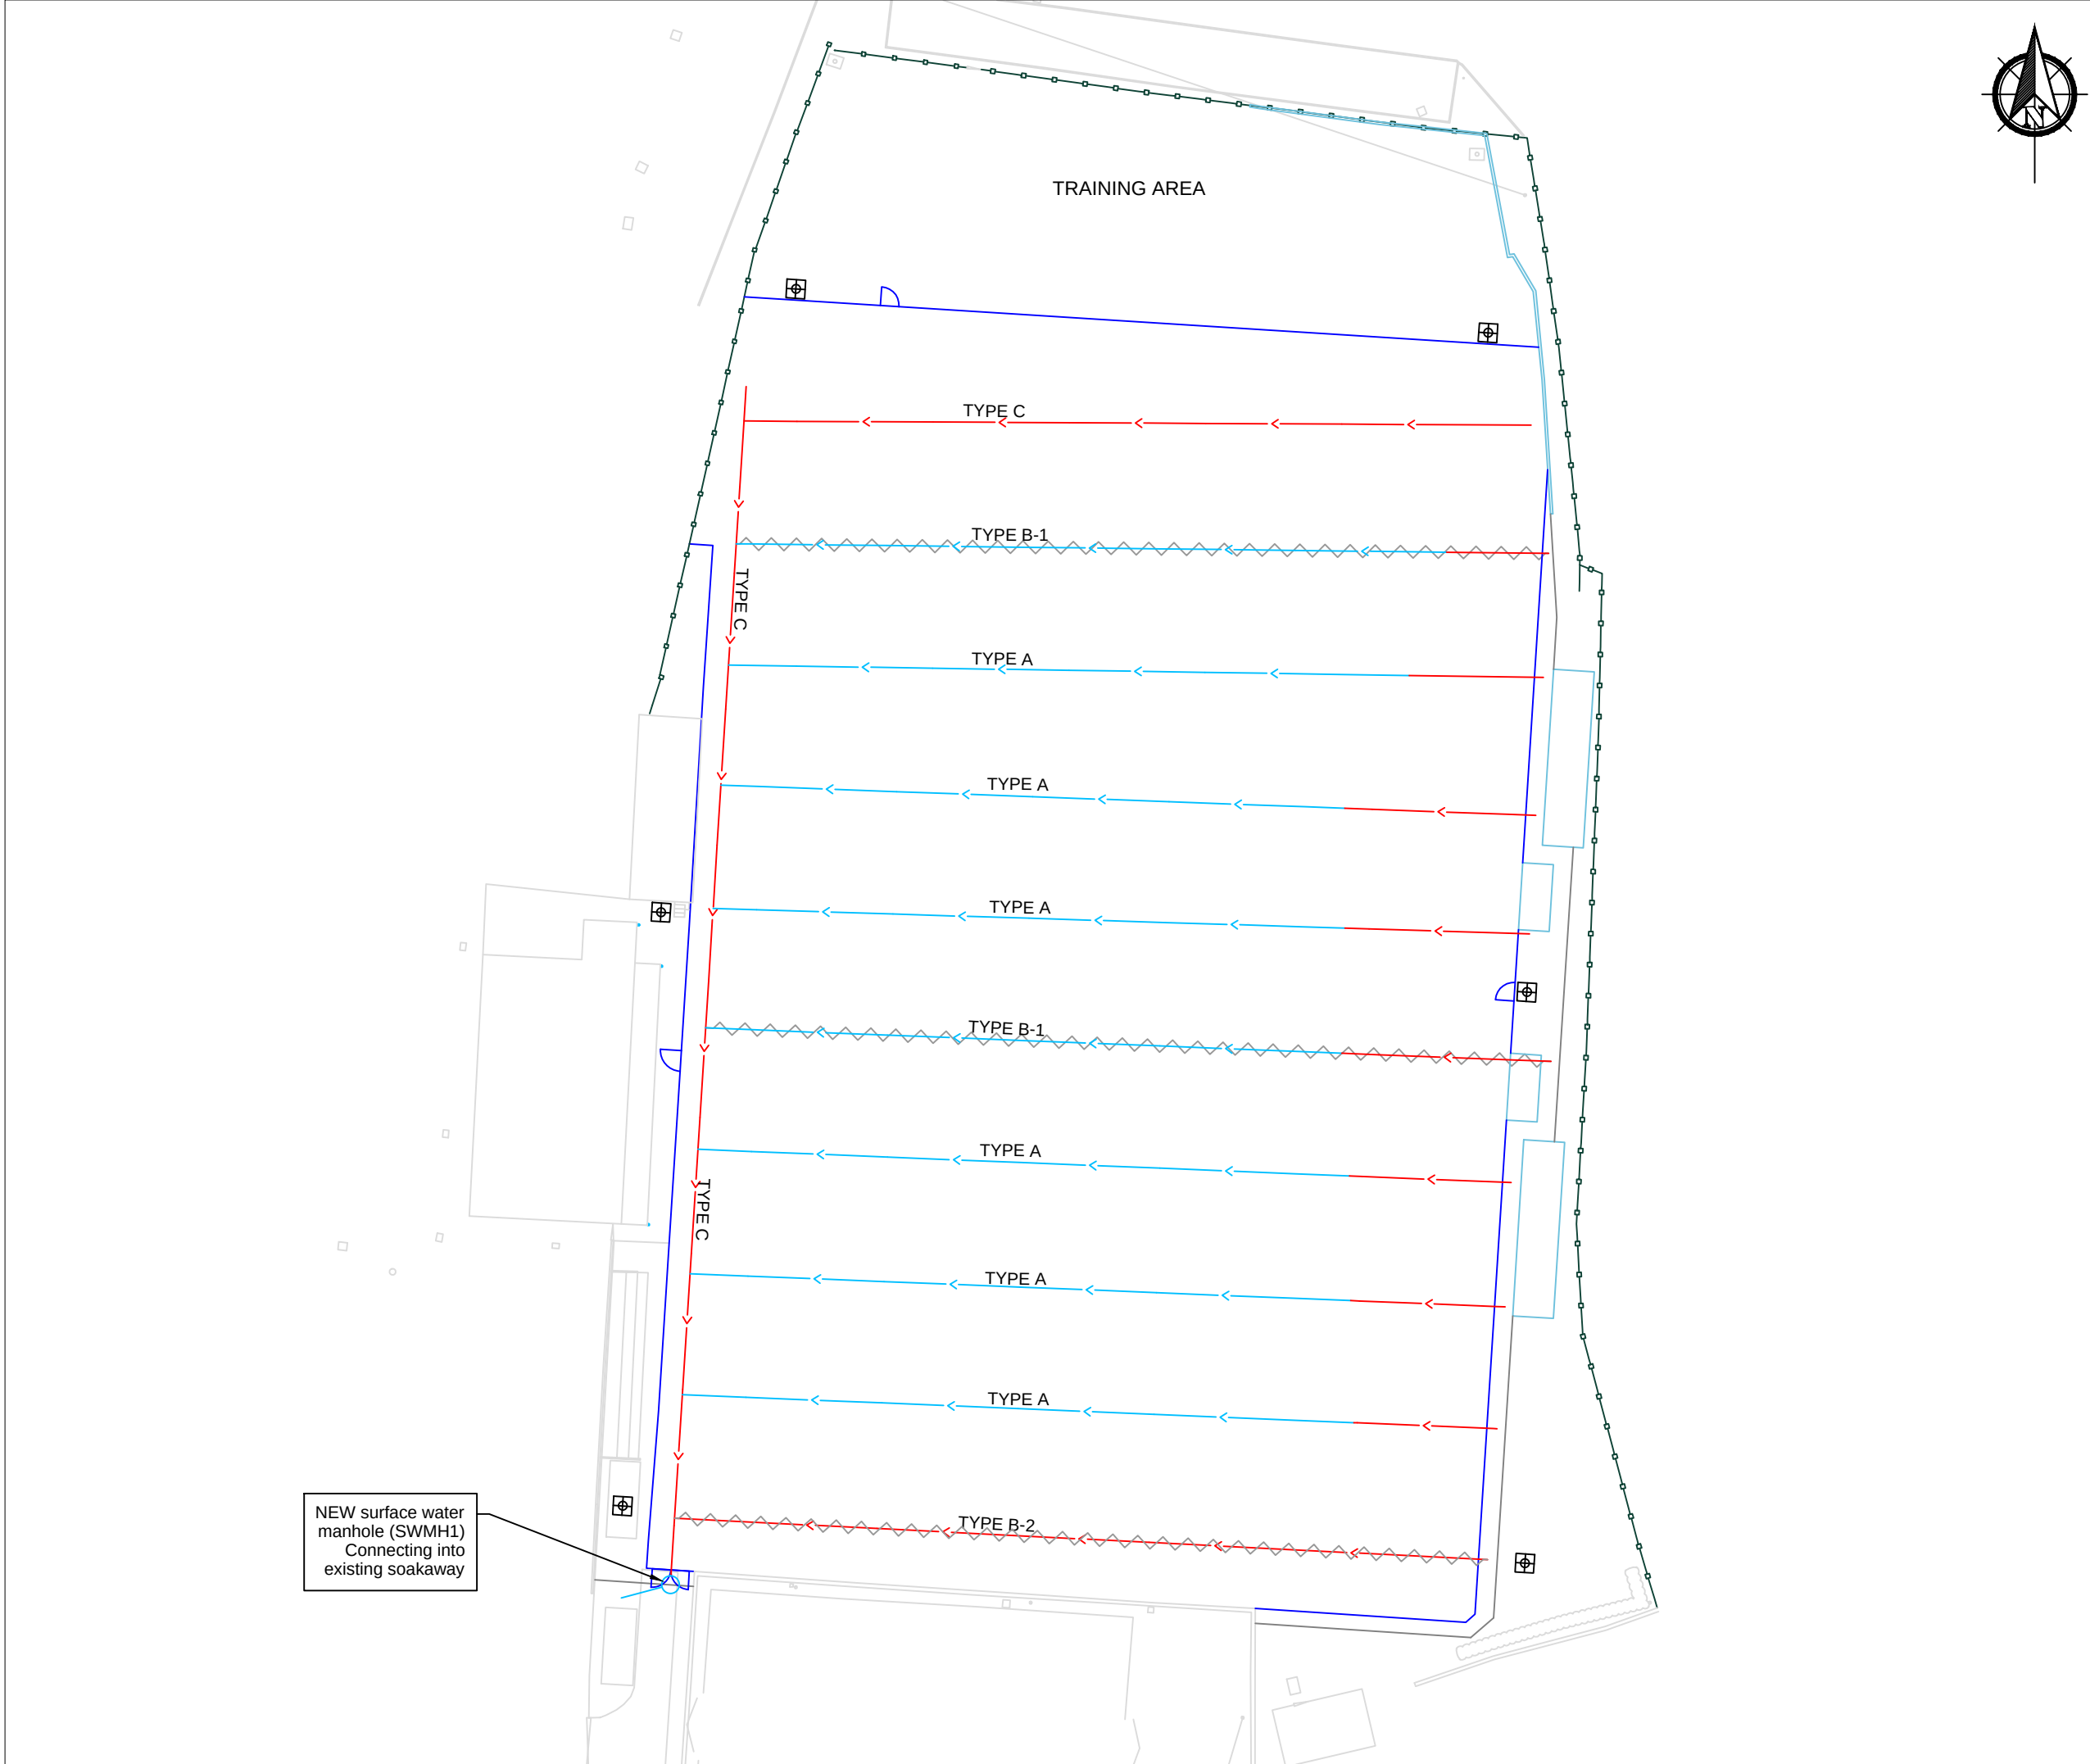

Summerleaze Acres, Pill Street, Magor
Monmouthshire, NP26 3DE
TEL: 01633 880493 EMAIL: info@swsgl.co.uk

Registered address as above
Reg no. 832363

NOTES :

KEY

- Existing Drains (as surveyed)
- New drainage / drain extensions
- Drain with baffle
- TYPE A Existing lateral drain cleaned off and topped up
- TYPE B New drain / existing replaced - with baffle
- TYPE C New drain - no baffle

please refer to sections drawing for details

REV	DATE	DESCRIPTION	BY
--	00-00-0000	-	---

DRAWING NUMBER :
C0091-PDRN-0003

BIM NUMBER	STATUS: S1 REV: P01
------------	--

PROJECT TITLE :
PENYDARREN BGC - 3G REDEVELOPMENT

DRAWING TITLE :
DRAINAGE LAYOUT

DATE : 01 / 10 / 2021	JOB NO : C0091
DRAWN BY : GWT	SCALE : 1:500 @ A3

Numbering :

T = Tender	C = Construction	D = Design
AB = As Built	Pr = Proposed	L = Live

THIS DRAWING WAS DRAWN BY SOUTH WALES SPORTS GROUNDS AND IS CORRECT TO THE COMPANIES KNOWLEDGE

DO NOT SCALE FROM THIS DRAWING

CONTRACTORS MUST CHECK ALL DIMENSIONS ON SITE. ANNOTATED DIMENSIONS MAY REFLECT INACCURATELY ON SITE. ANY NOTICED DISCREPANCIES MUST BE REPORTED IMMEDIATELY TO SOUTH WALES SPORTS GROUND CONTRACTORS LTD.

CONTRACTORS TO REFER TO THE SPECIFICATION BY DEFAULT.

RESIDUAL RISKS ARE NOT HIGHLIGHTED IN THIS DRAWING AND FURTHER INFORMATION SHOULD BE SOUGHT

ALWAYS CHECK FOR LATER REVISIONS OF THIS DRAWING