



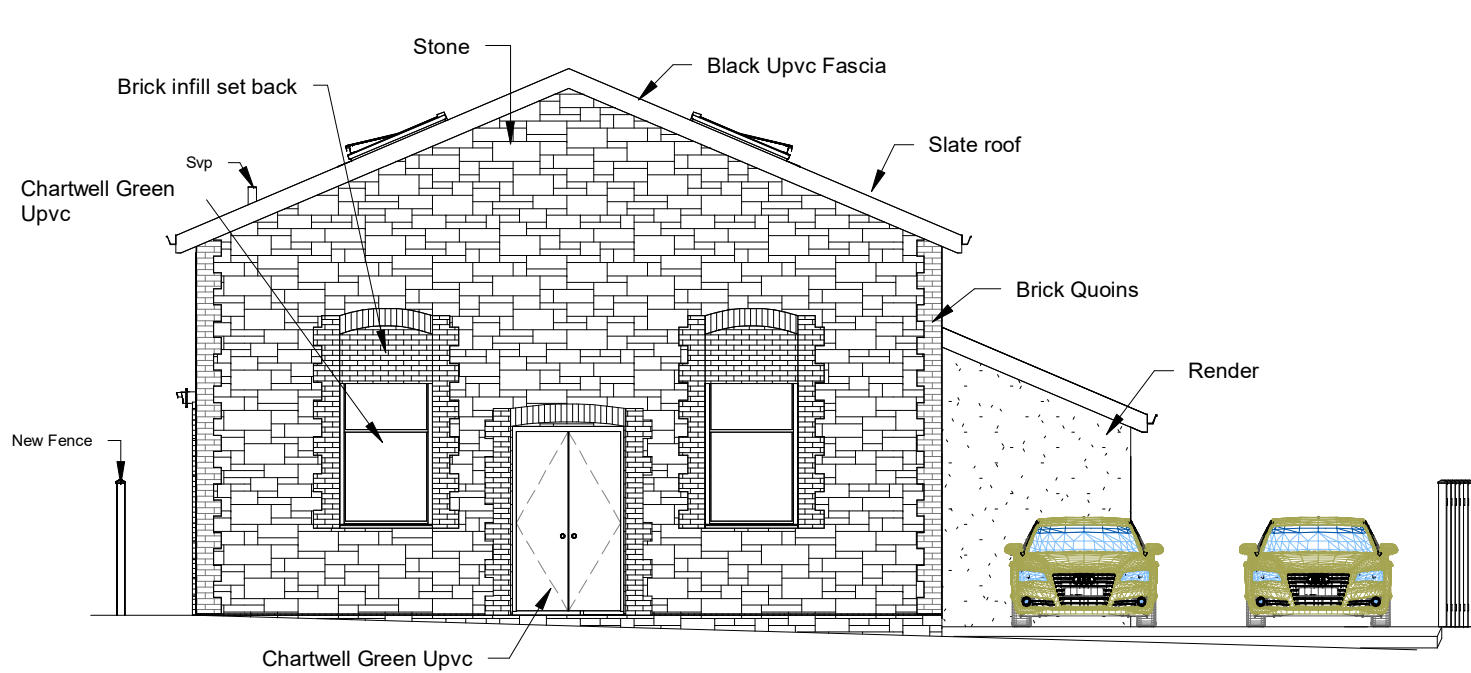

1 Proposed Front Elevation
1 : 100

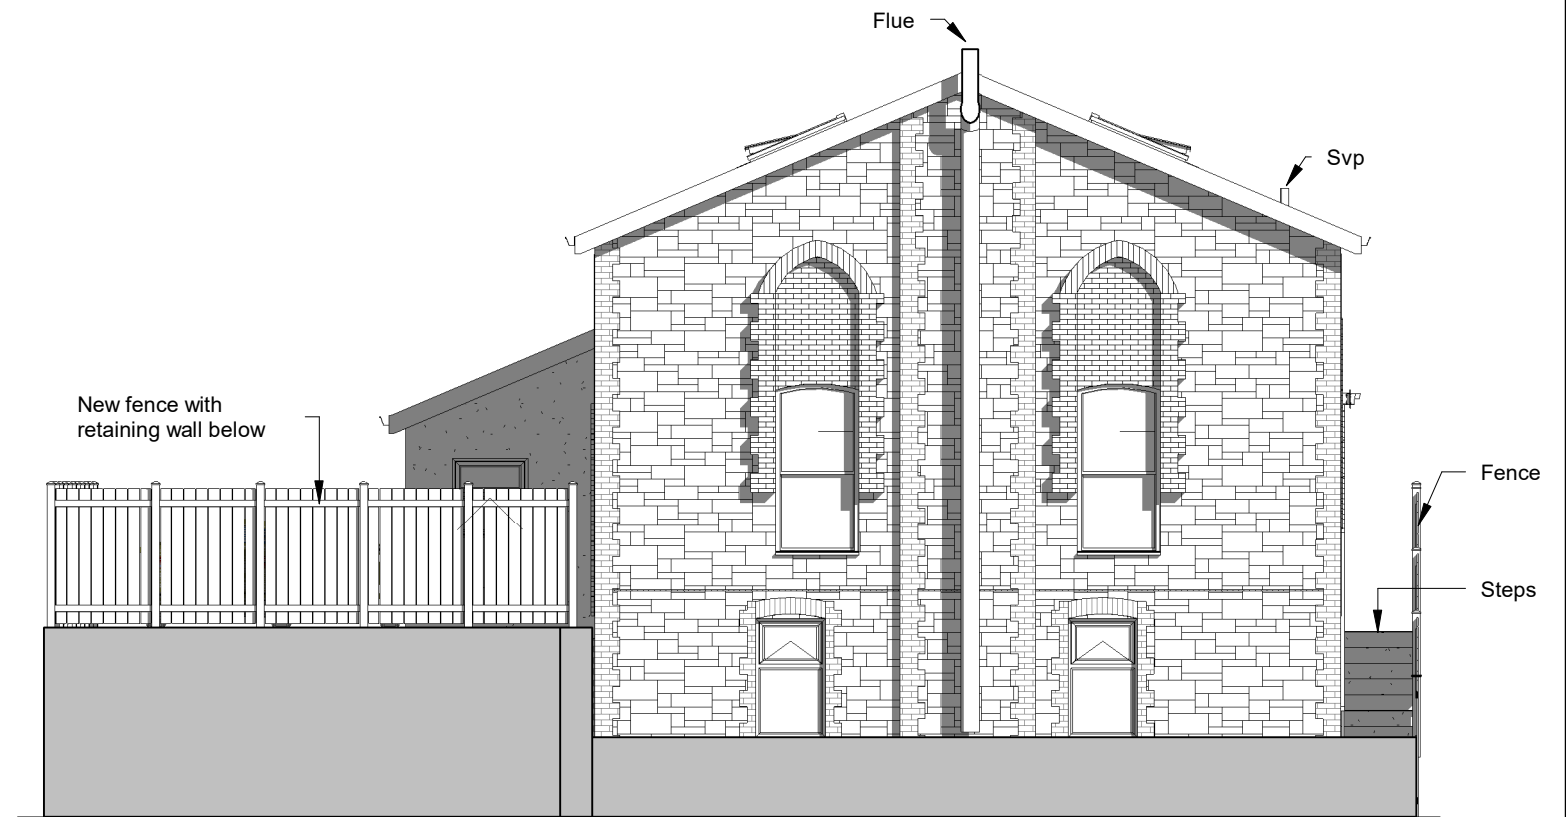

2 Proposed Rear Elevation
1 : 100



4 Proposed Side 2 Elevation
1 : 100



3 Proposed Side 1 Elevation
1 : 100

PROJECT	SHEET
Change of use to dwelling	Proposed Elevations
INDIGO DESIGN (Part of 3dcadwales Ltd) 5 Ashlea Drive, Merthyr Tydfil, CF47 0NY Tele 01685 385746 Mob - 07940913216 Email: philip@3dcadwales.co.uk	Address 84 Church Street, Penydarren, Merthyr Tydfil

This Drawing is Copyright, Dimensions to be checked on site and not scaled from this drawing		Indigo 3d Design		Checked by JH	Drawn by PH	Scale (@ A3) 1 : 100
PURPOSE OF ISSUE		DRWAING NUMBER		Rev No	Description	Date
Planning Approval		CS-04		A	Issue	05/02/2023
				B	Finishes Updated	06/04/2023