





A 570.1 South East External Elevation - Entrance
SCALE 1:50 @ A1, 1:100 @ A3

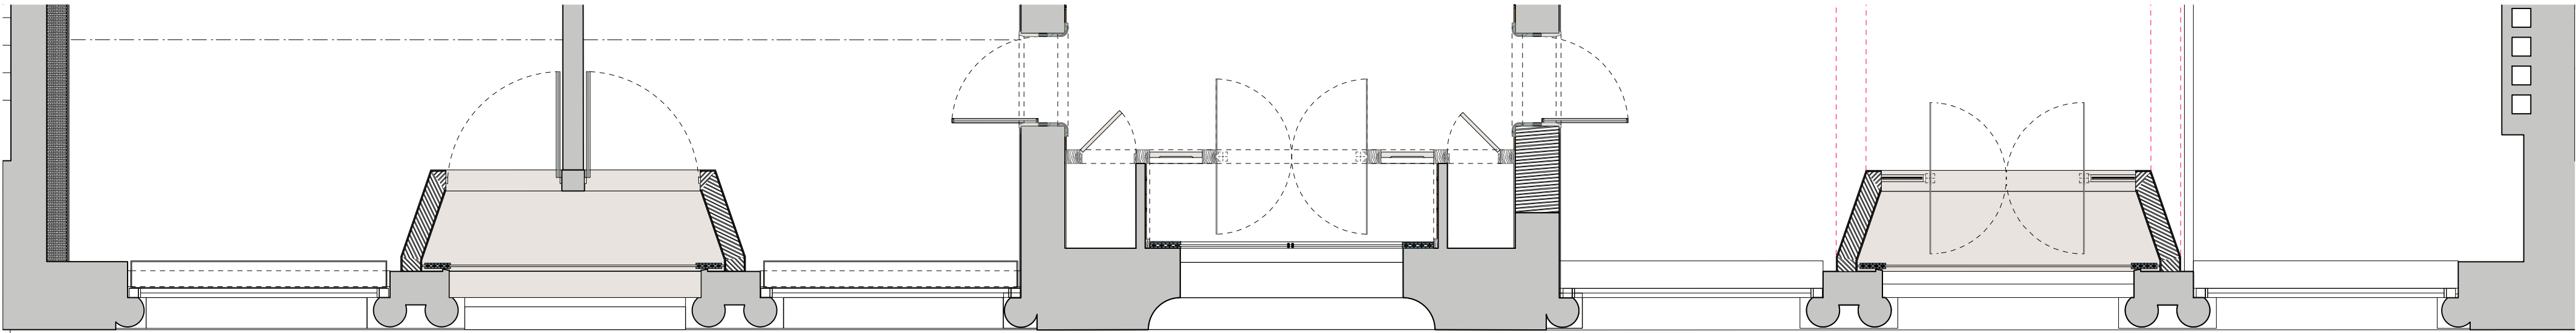

A 570.2 Ground Floor Plan
SCALE 1:50 @ A1, 1:100 @ A3

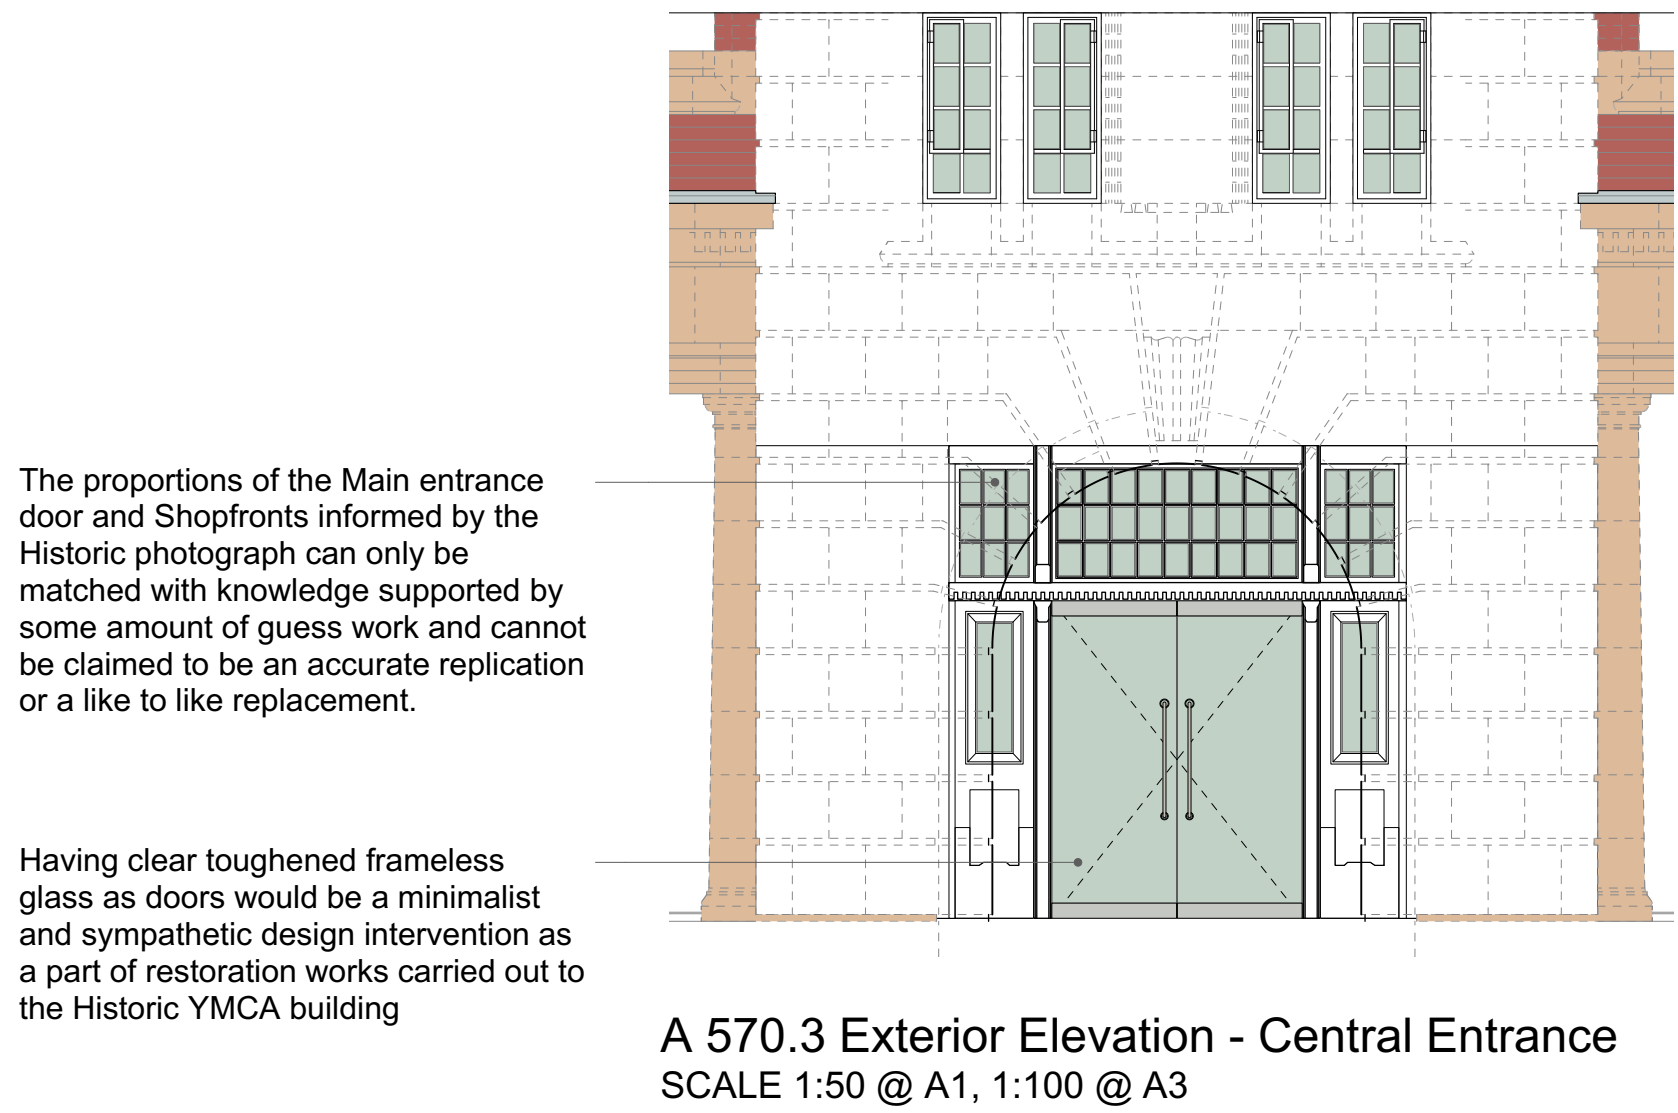


Notes:

Responsibility is not accepted for errors made by others scaling from this drawing.

All construction information should be taken from figured dimensions only. Dimensions are in millimetres unless otherwise stated.

All dimensions and conditions are to be checked on site prior to preparing drawings or commencing any work.

Any variations or supplementary drawings are to be approved by The Architect.

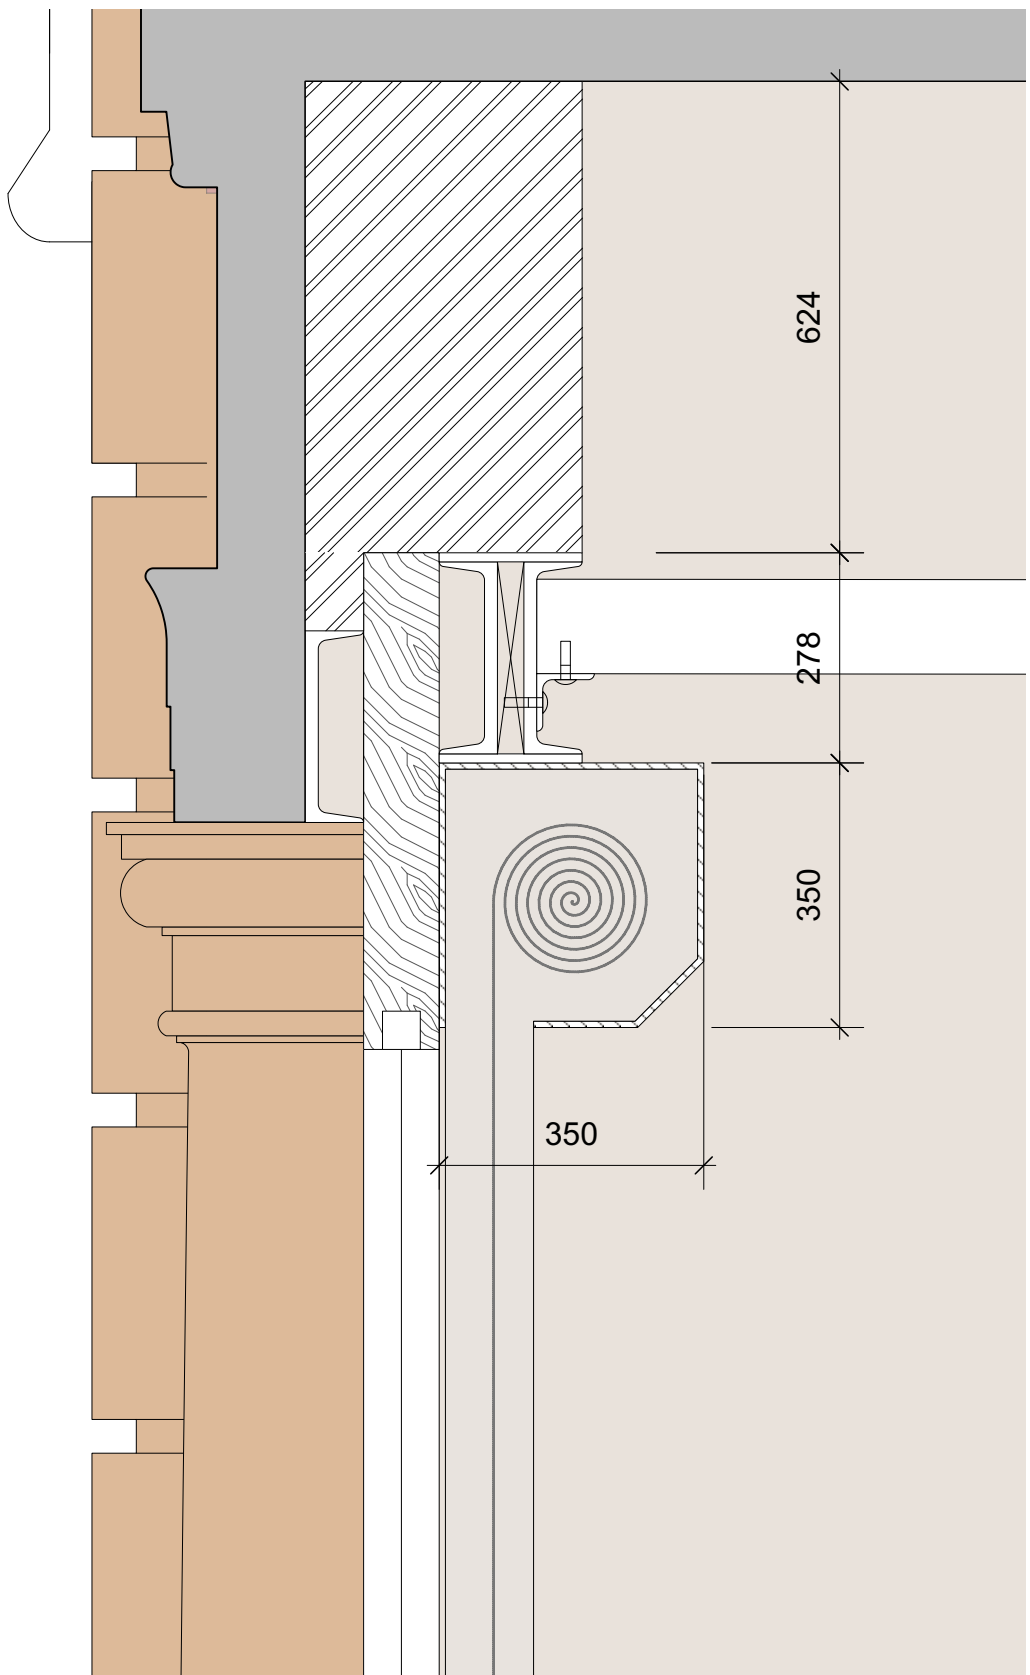

A 570.4 Detail - Internal Roller Shutter
SCALE 1:10 @ A1, 1:20 @ A3