




EXISTING FRONT ELEVATION
SCALE 1:100




EXISTING SIDE ELEVATION
SCALE 1:100



EXISTING REAR ELEVATION
SCALE 1:100

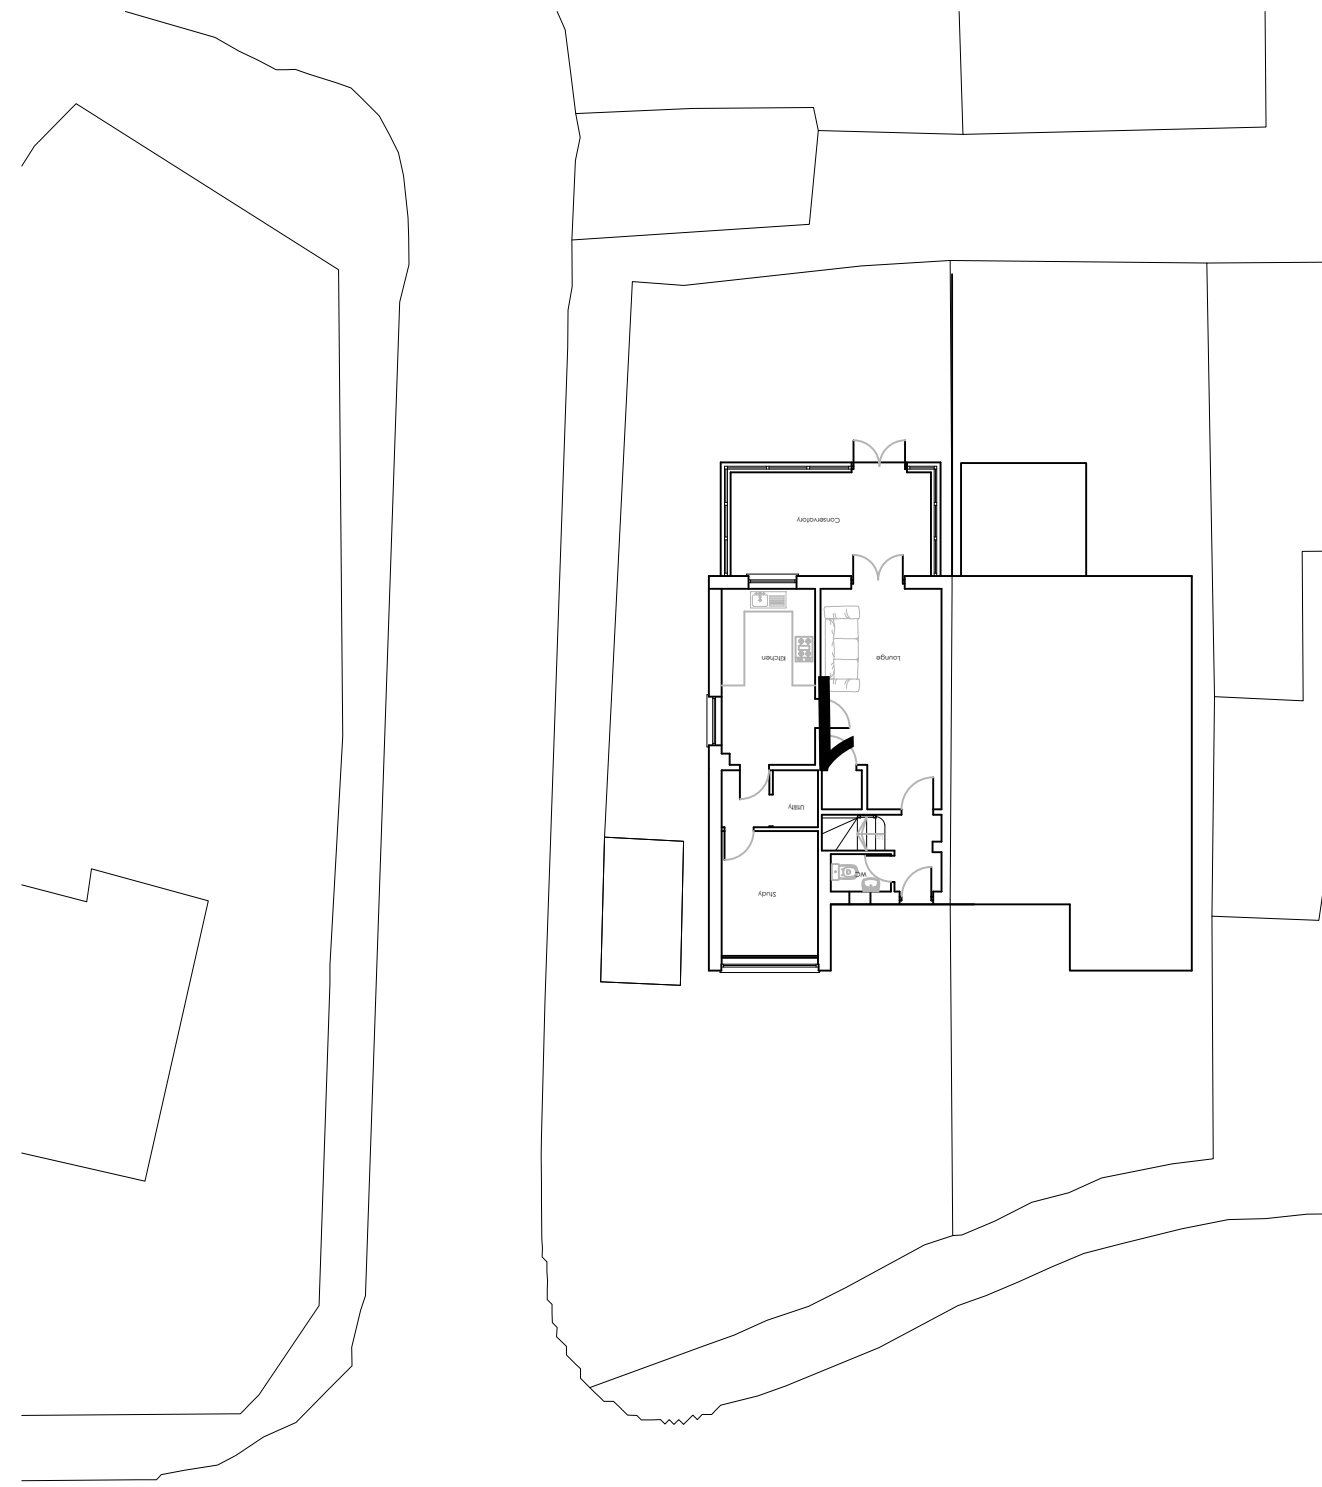


SITE PLAN
SCALE 1:1200

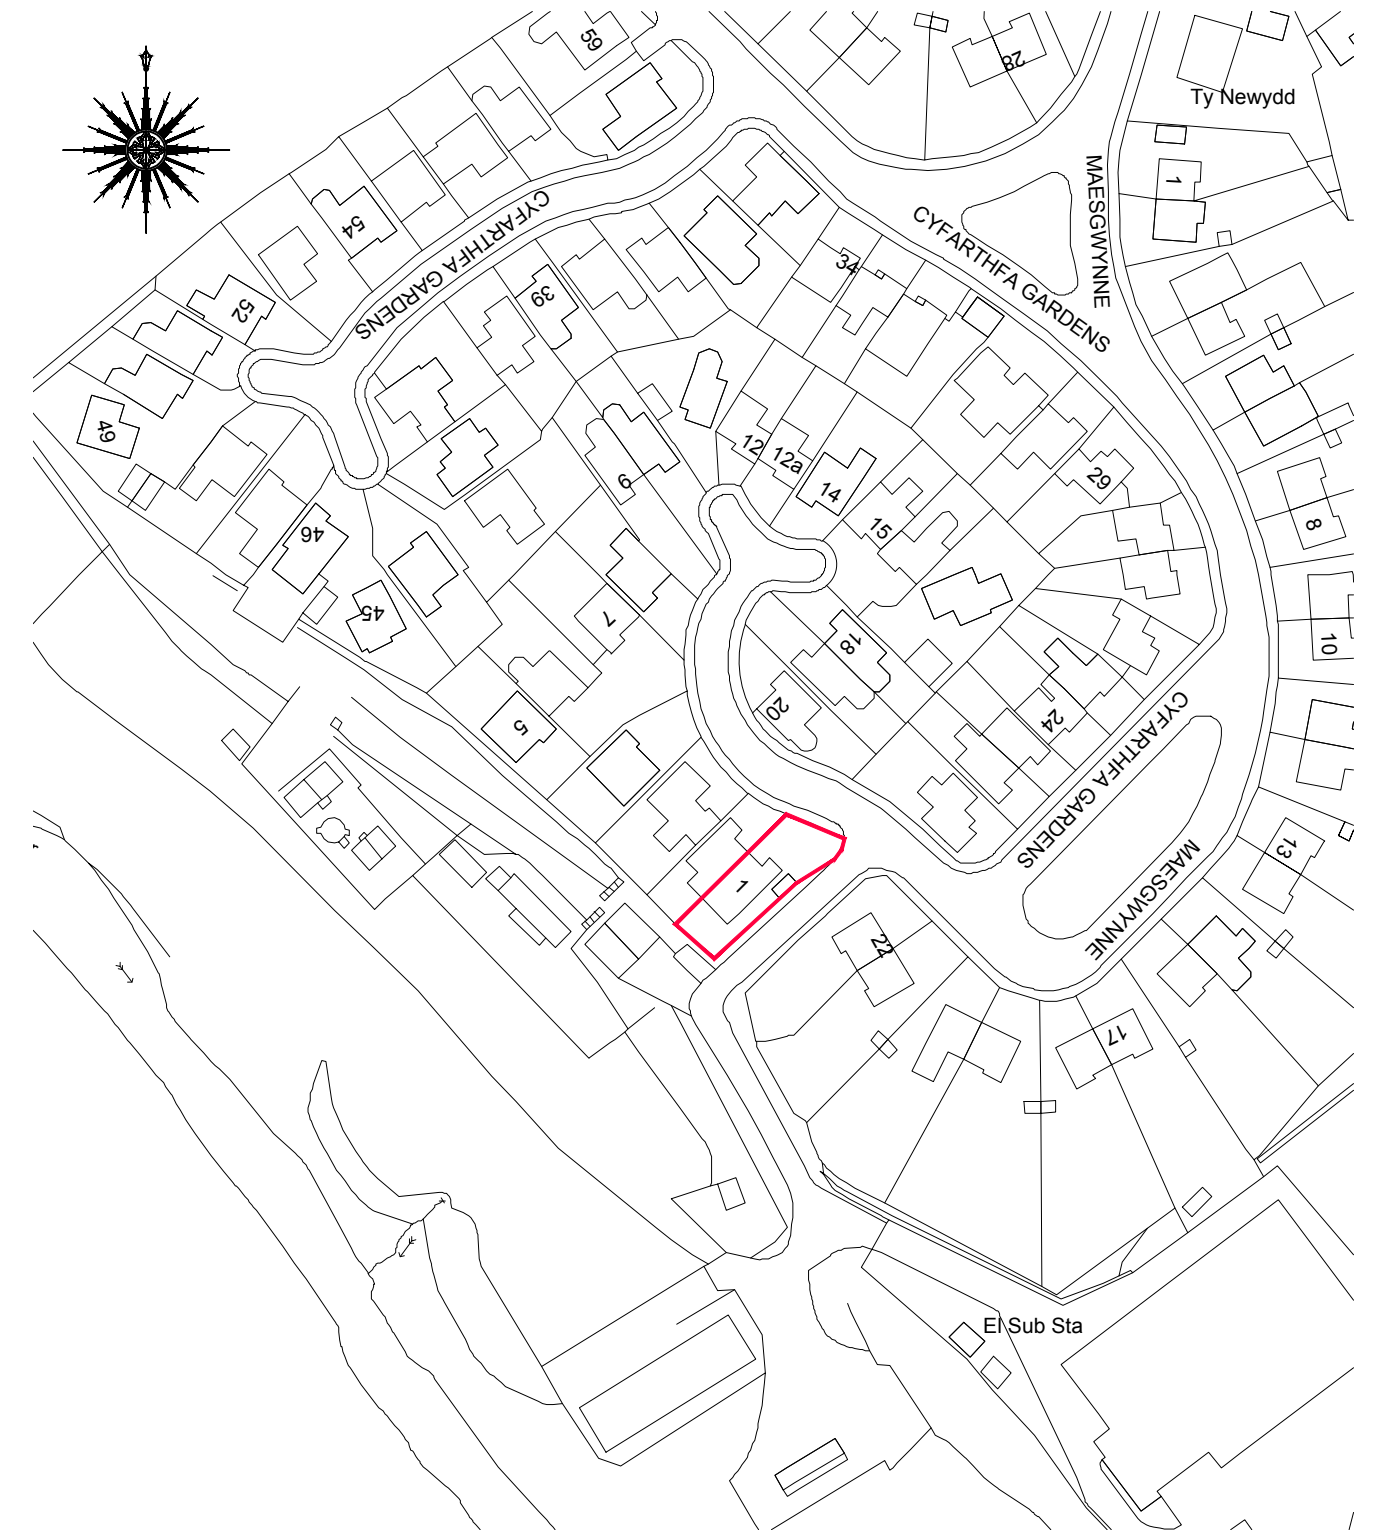


LOCATION PLAN
SCALE 1:1250


METRES
0 10 20 30 40 50
SCALE

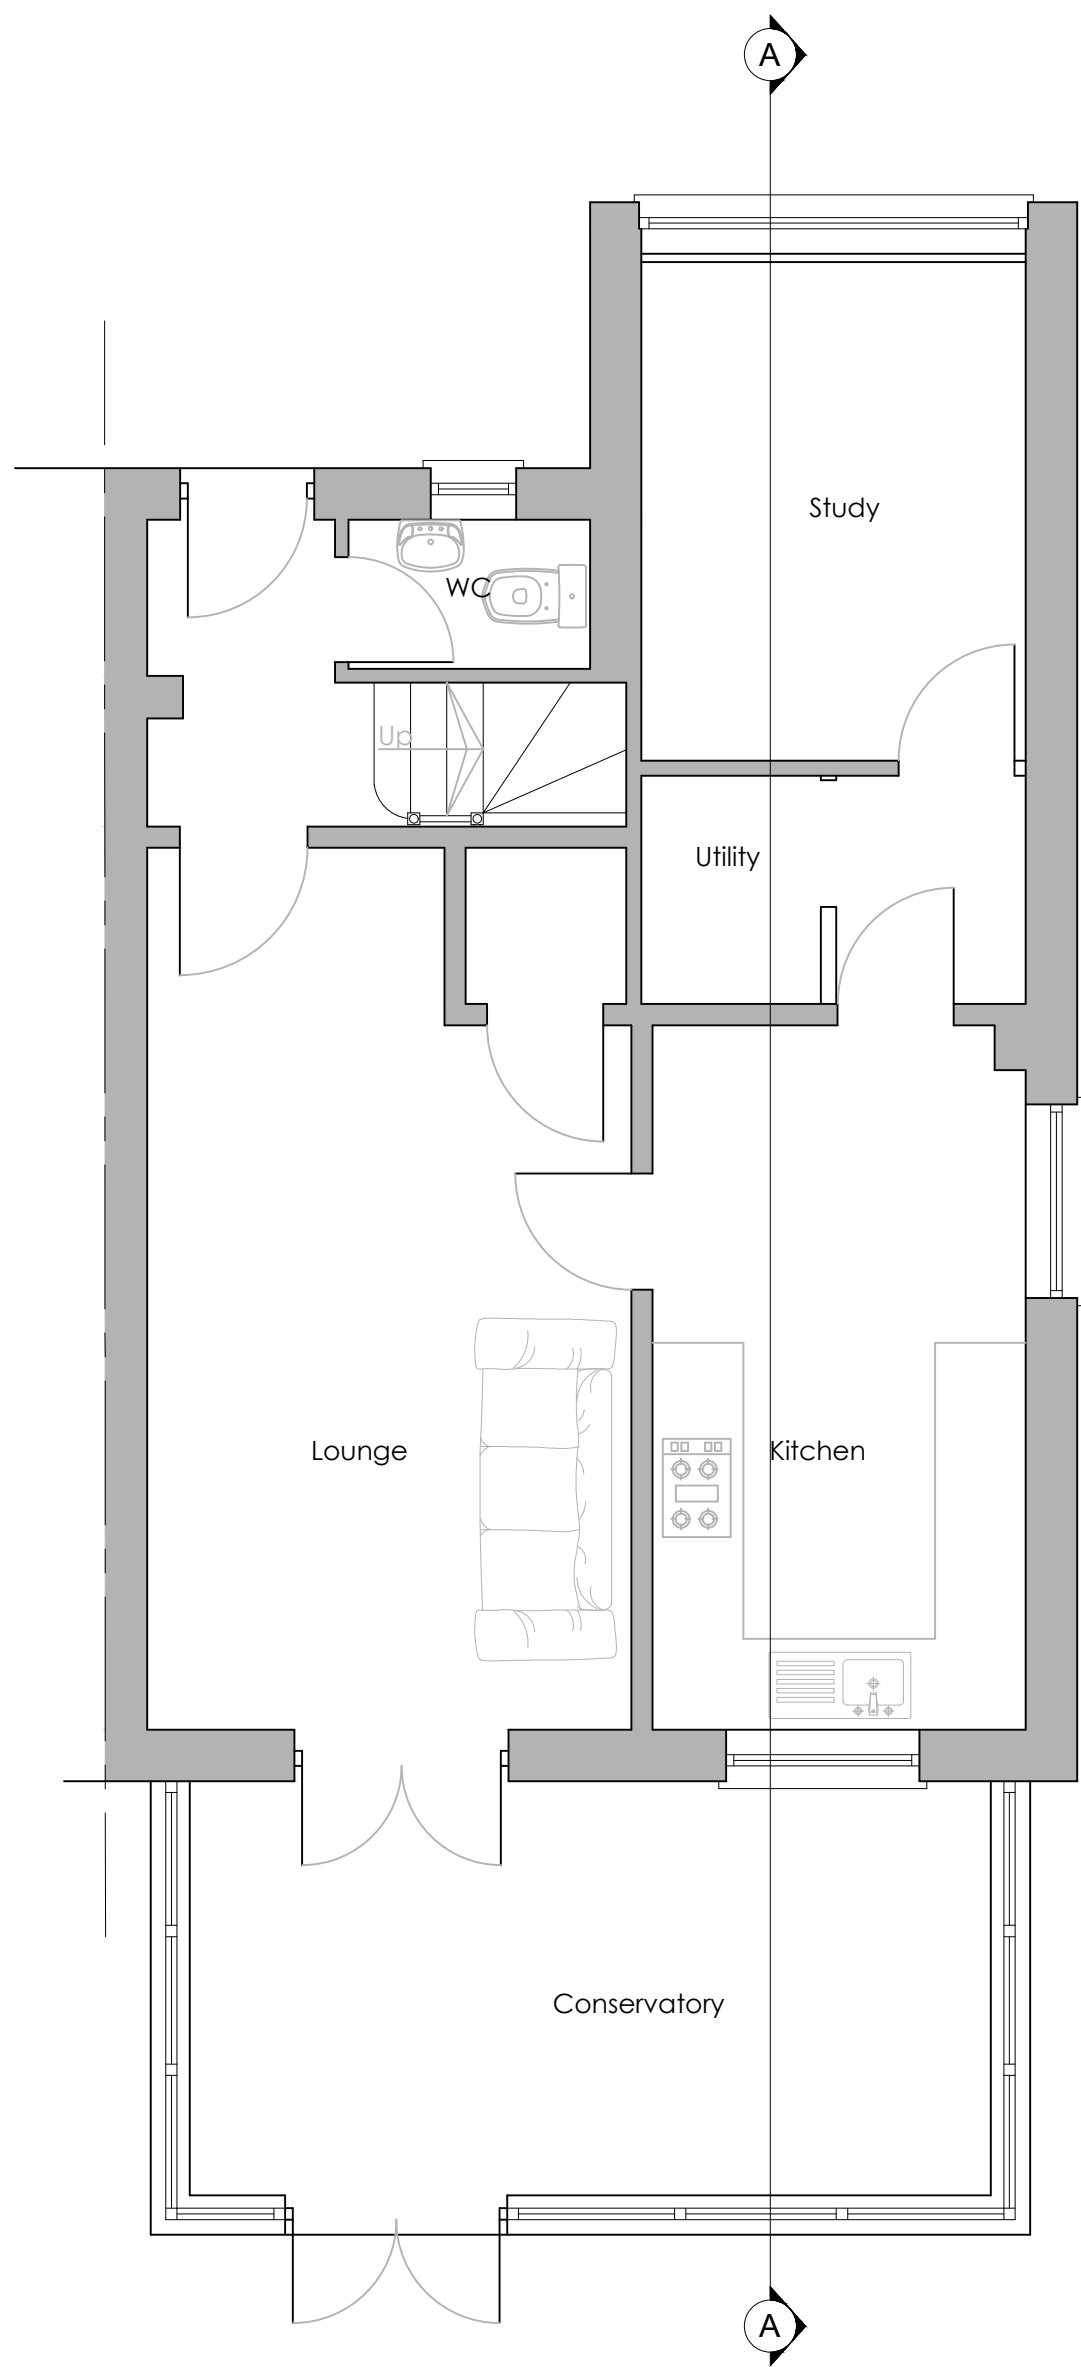

EXISTING GROUND FLOOR PLAN
SCALE 1:50

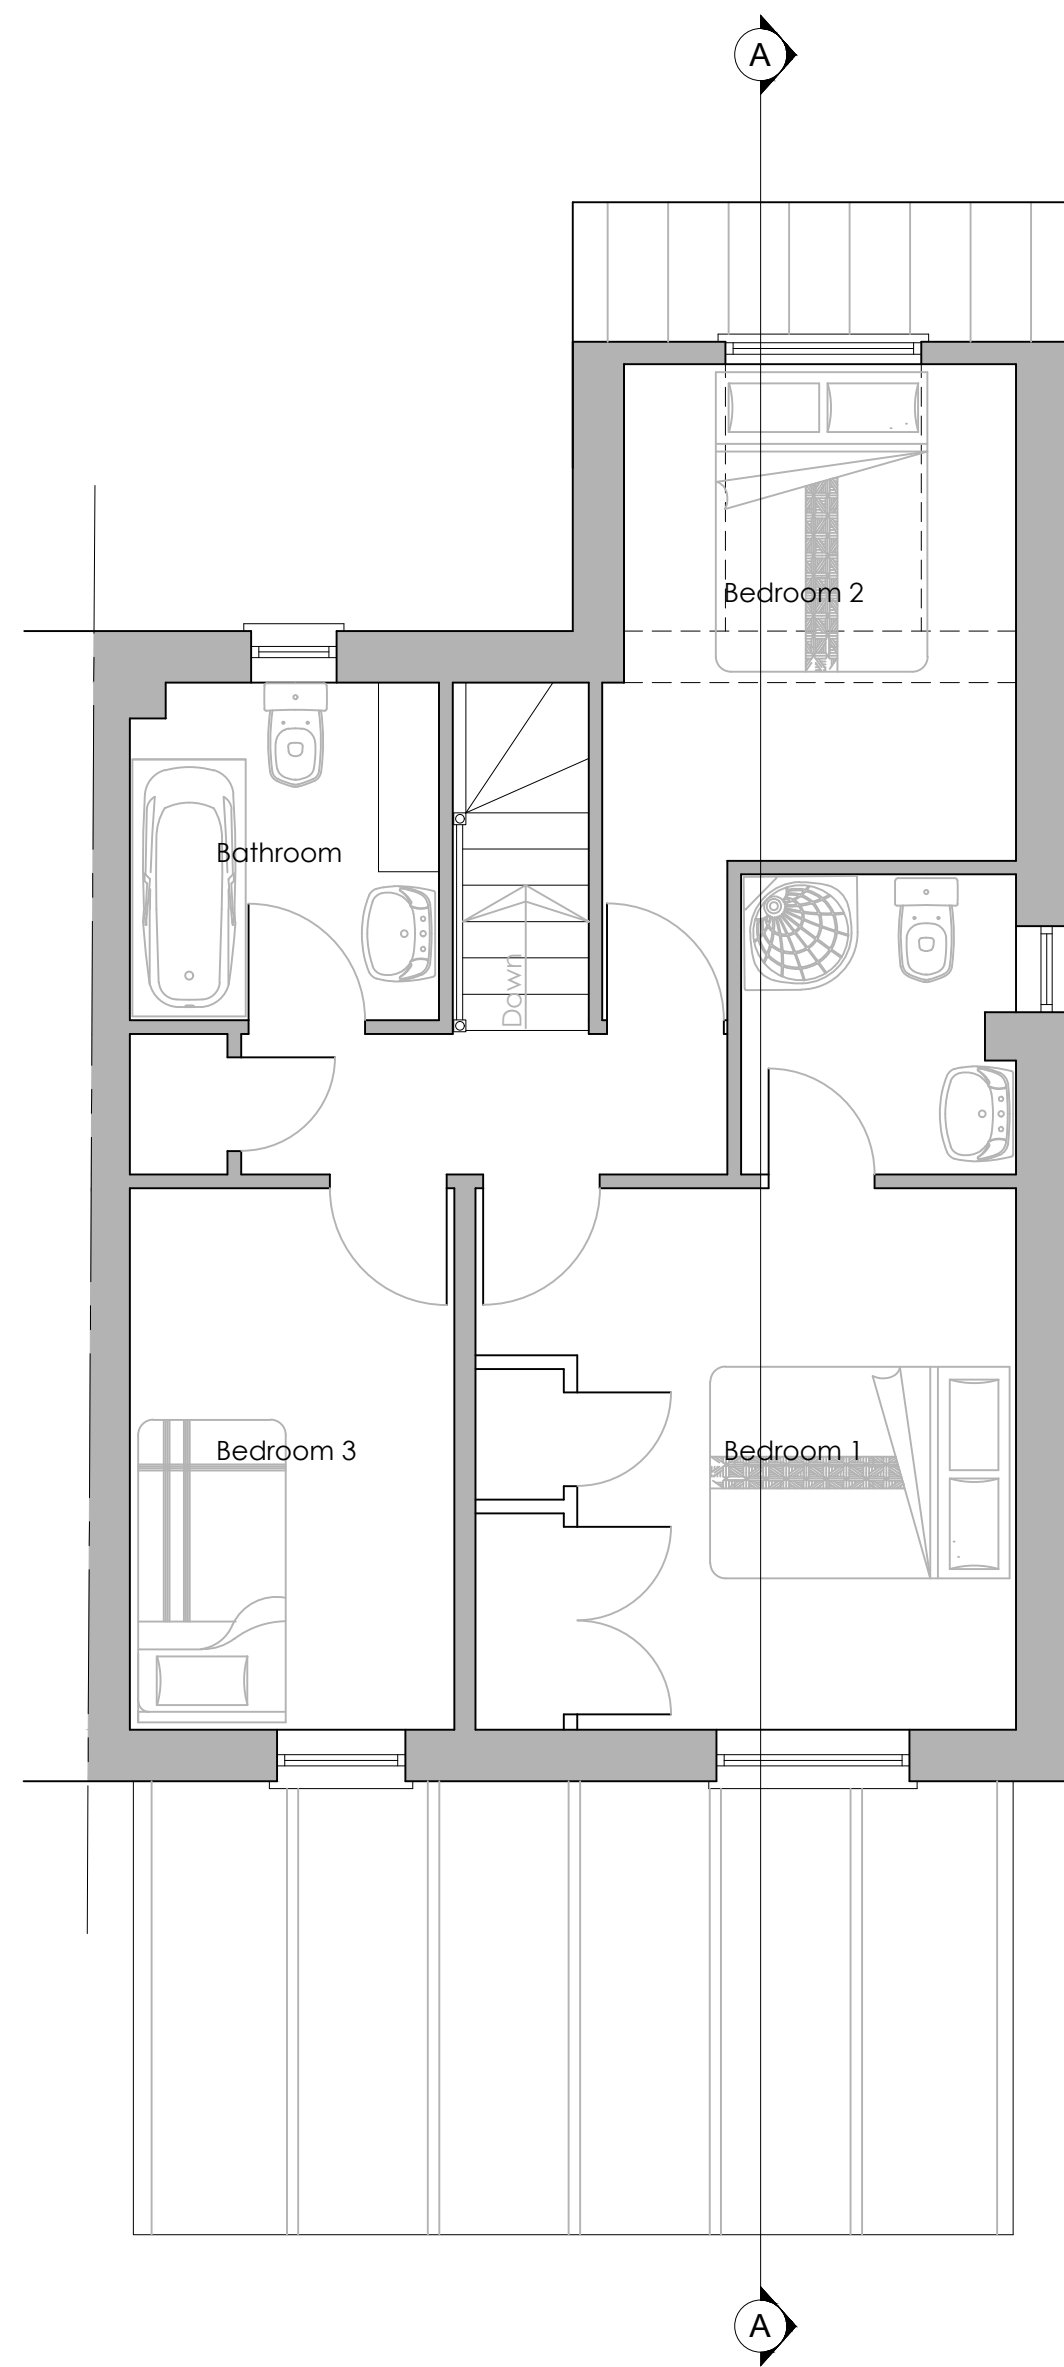

EXISTING FIRST FLOOR PLAN
SCALE 1:50

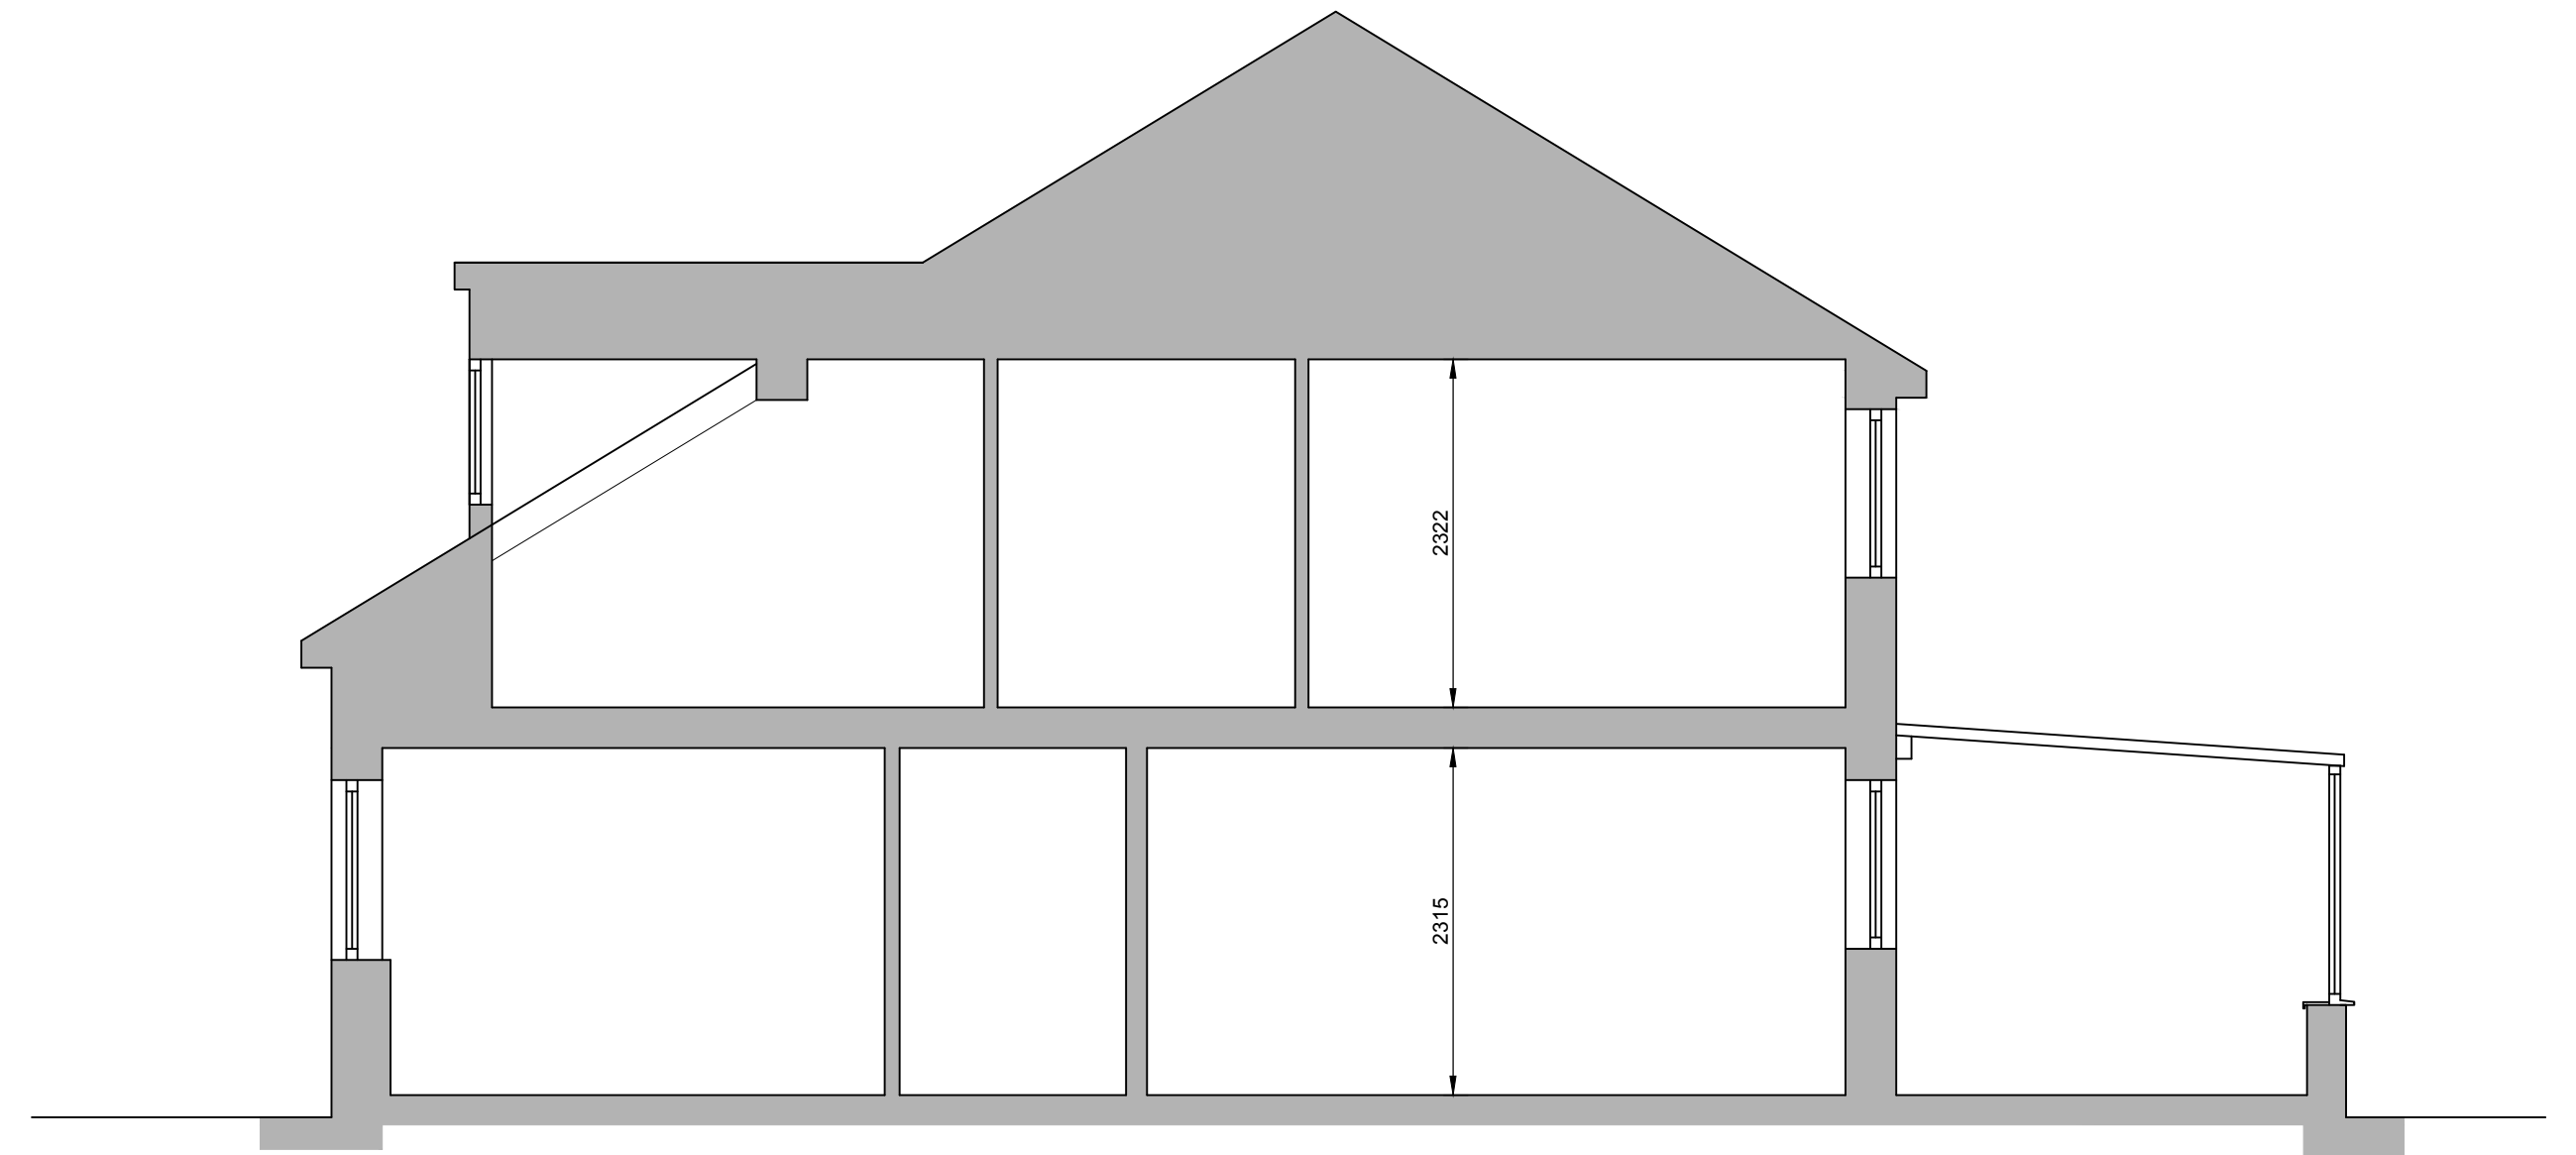

SECTION A-A
SCALE 1:50



1 Cyfarthfa Gardens,
Cefn-coed-y-cymmer,
Merthyr Tydfil CF48 2SE

442-001
Layout Plans

Planning July '19 As shown SG
George + Co
1st Floor, Woodfired studio 62 High St, Merthyr Tydfil,
Mid Glamorgan, Wales, CF37 8DE.
Tel: 01856 88662
hello@georgeandco.studio
www.georgeandco.studio