




 

Front Elevation

 

Scale bar @ 1:100

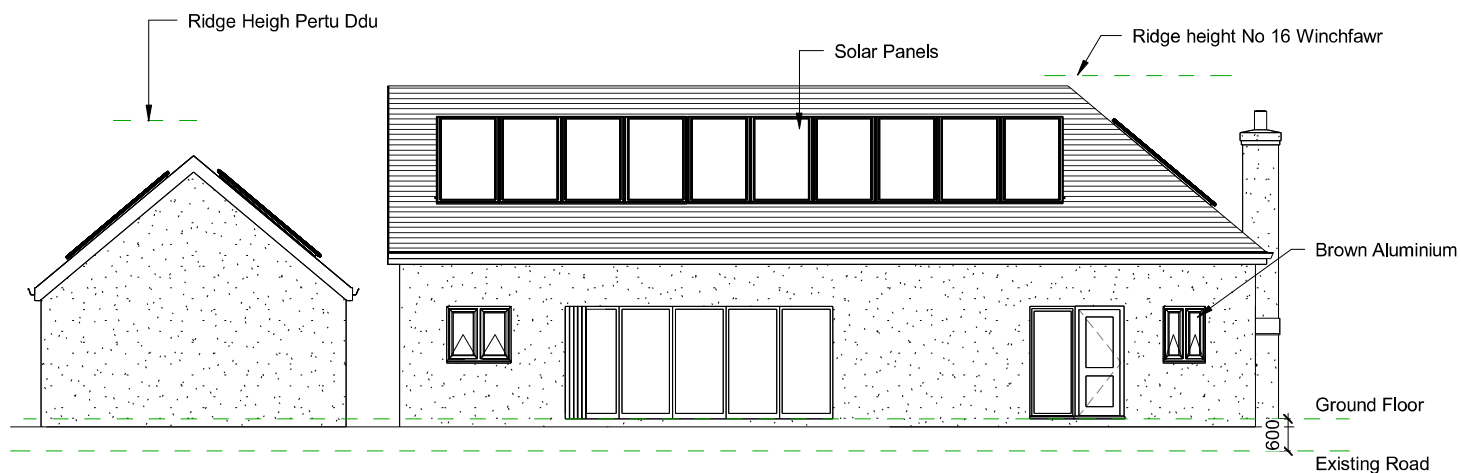

Rear Elevation

INDIGO DESIGN (Part of 3dcadwales Ltd) 5 Ashlea Drive,
Merthyr Tydfil, CF47 0NY Tel: 01685 385746 Mob -
07940913216 Email: philip@3dcadwales.co.uk

This Drawing is Copyright.
Dimensions to be checked
on site and not scaled from
this drawing



PURPOSE OF ISSUE
Planning Approval

DRWAING NUMBER
WF-03

PROJECT
New Dwelling with Detached Garage

SHEET
Front & Rear Elevations

Address
Land off, Winch Fawr Road, Merthyr
Tydfil, CF48 1RD

Checked by
JH

Drawn by
PH

Scale (@ A3)
1 : 100

Rev No	Description	Date
A	Issue	30/11/2022