




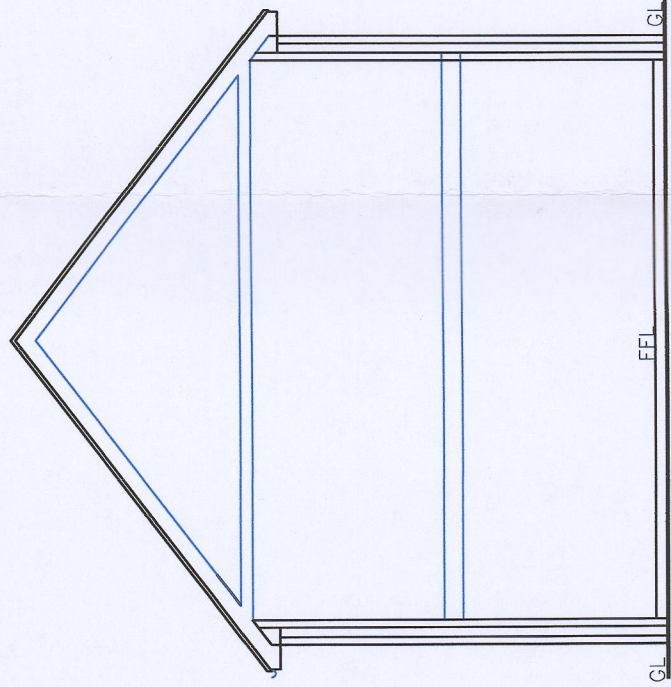

Proposed Section
1:100

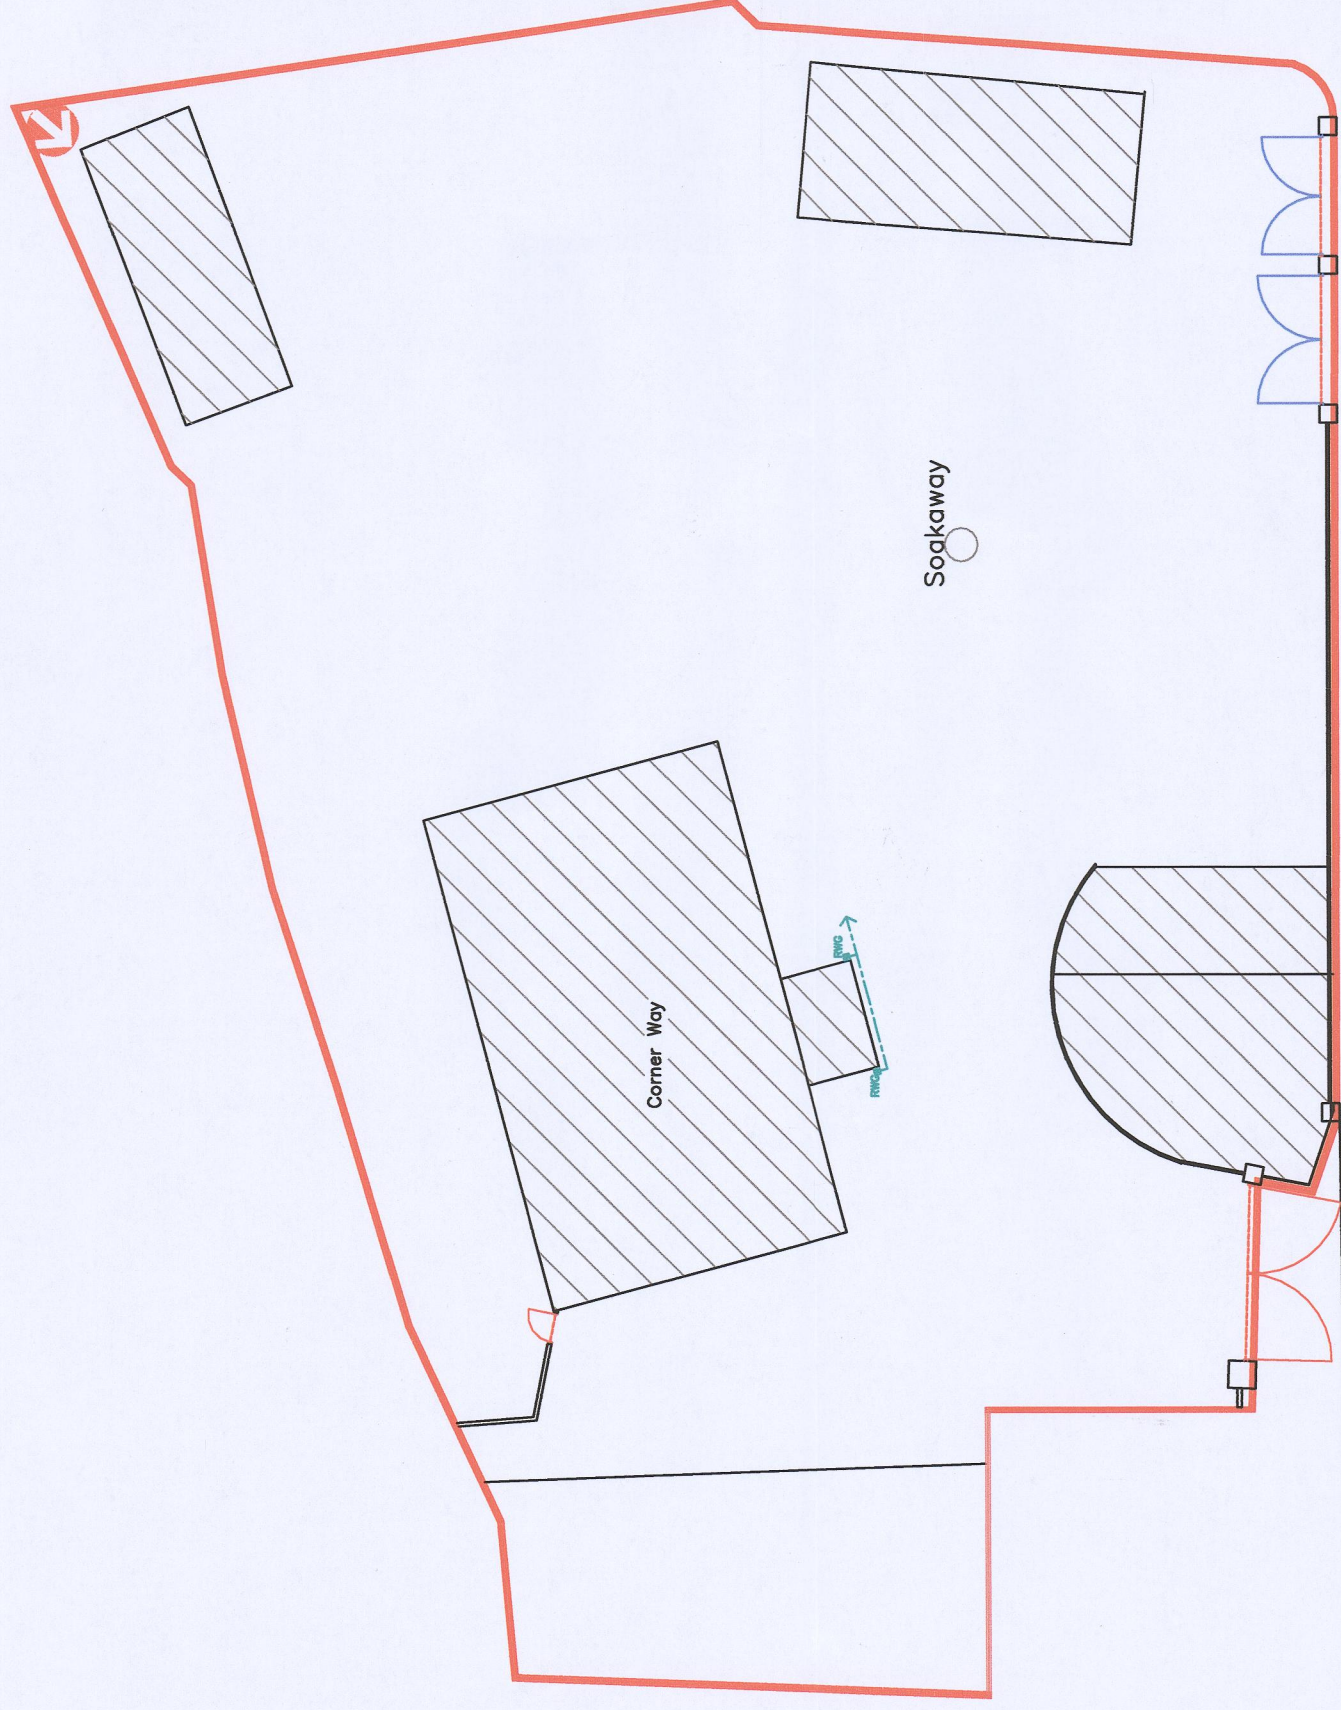

Existing Site Plan

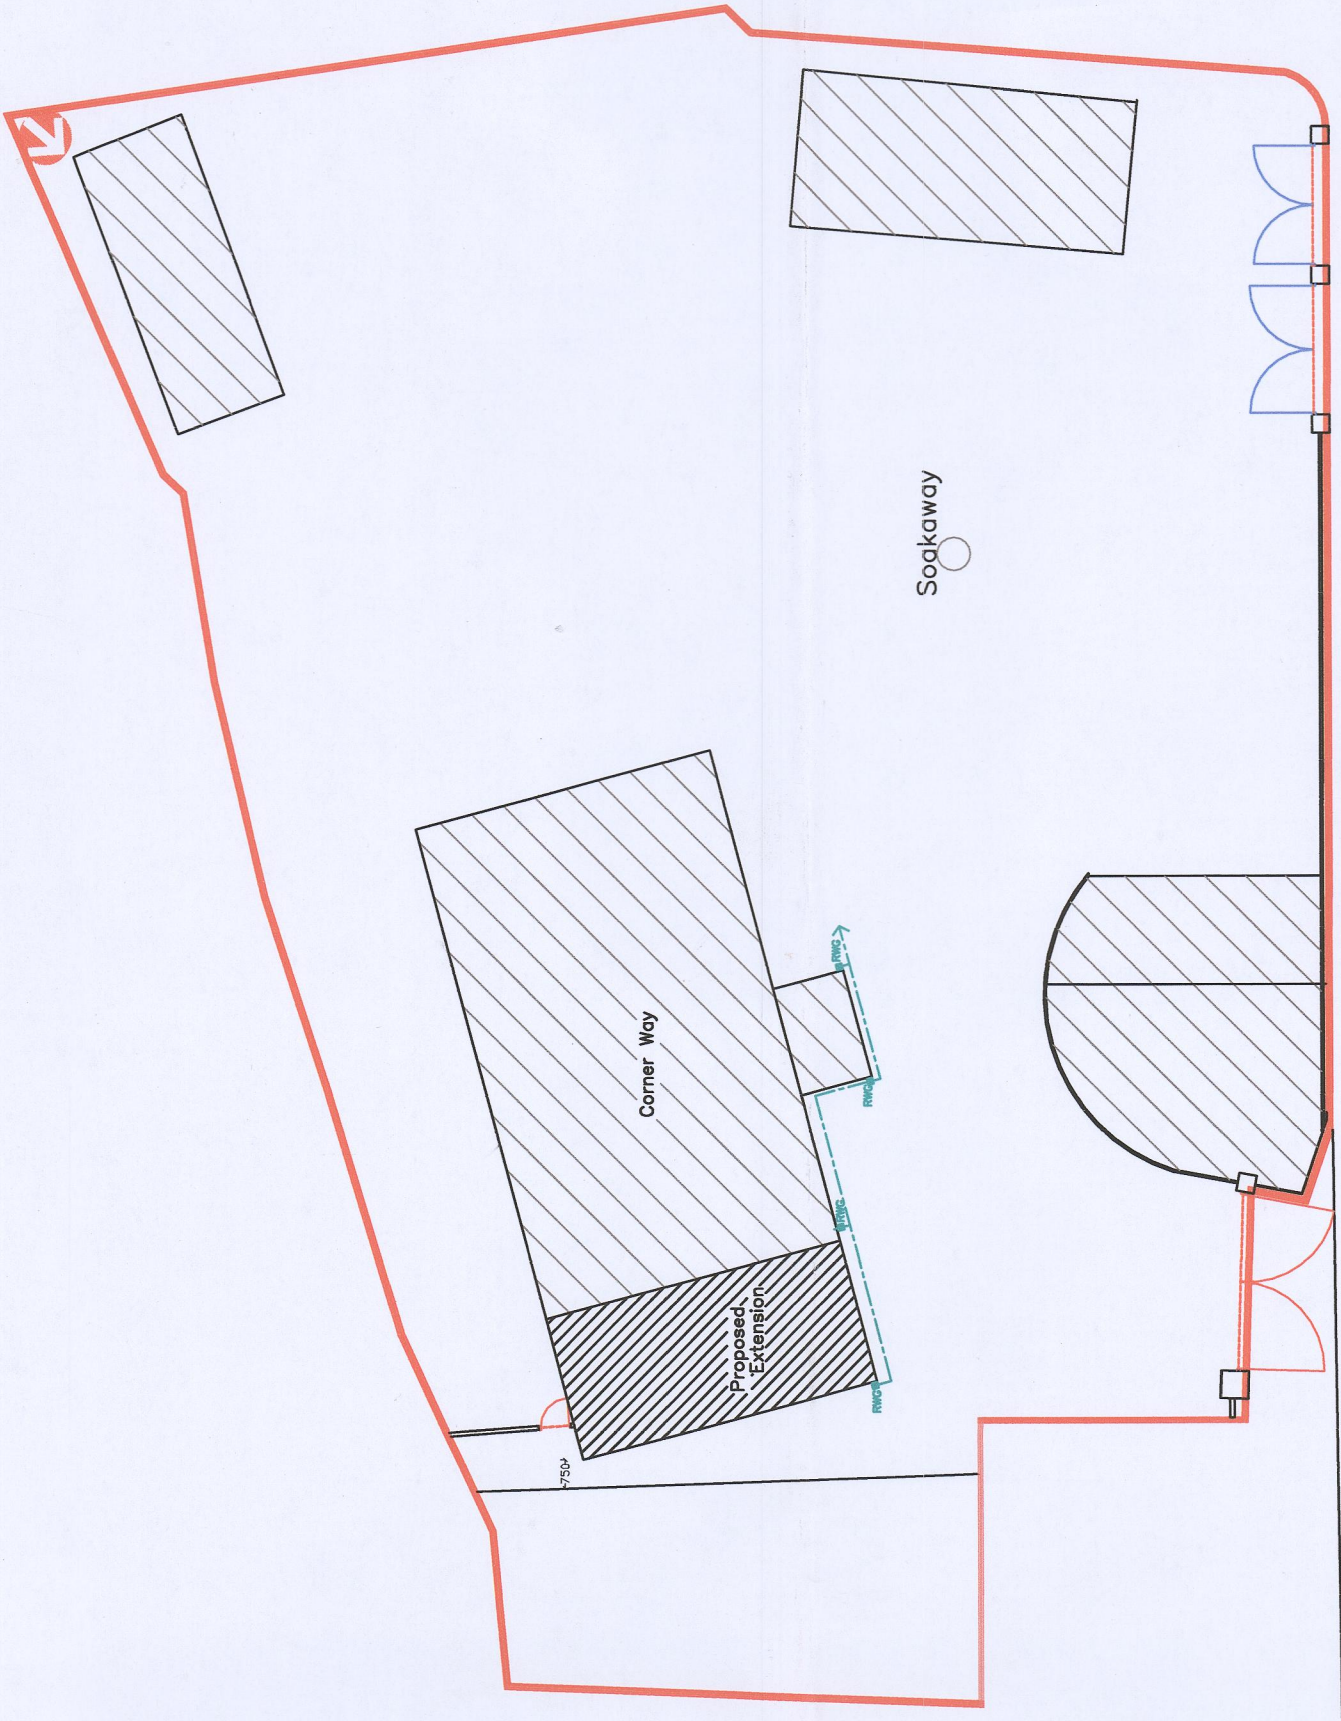

Proposed Site Plan

MTBC
AMENDED PLANS
15 DEC 2021
RECEIVED

210392

Revision Dated 14.12.2021 Reduction in size of extension	
Utopia Design Architectural Services Utopia Design Architectural Services Building Planning Application Support Paul Thomas BSc (Hons) Tel: 01865 559230 Mob: 07908 725065	
Issued Only for Purpose Indicated Drawing Status: FOR PLANNING/BUILD CONTROL PURPOSES ONLY	
Address Project Corner Ways Clare Street Merthyr Tydfil CF47 0YN	
Drawn by PT	Date 16.11.2021
Title	Scale 1:100 1:200
Existing & Proposed Plans, Section	
CORNER WAY EXT 02A	

MERTHYR TYDFIL
COUNTY BOROUGH COUNCIL
Planning and Building Control
PERMISSION GRANTED SUBJECT TO CONDITIONS
6 JAN 2022
J JONES
BA(Hons) BTP M.A.T.P.I.
HEAD OF TOWN PLANNING