




Lane Front Elevation
Scale 1:50

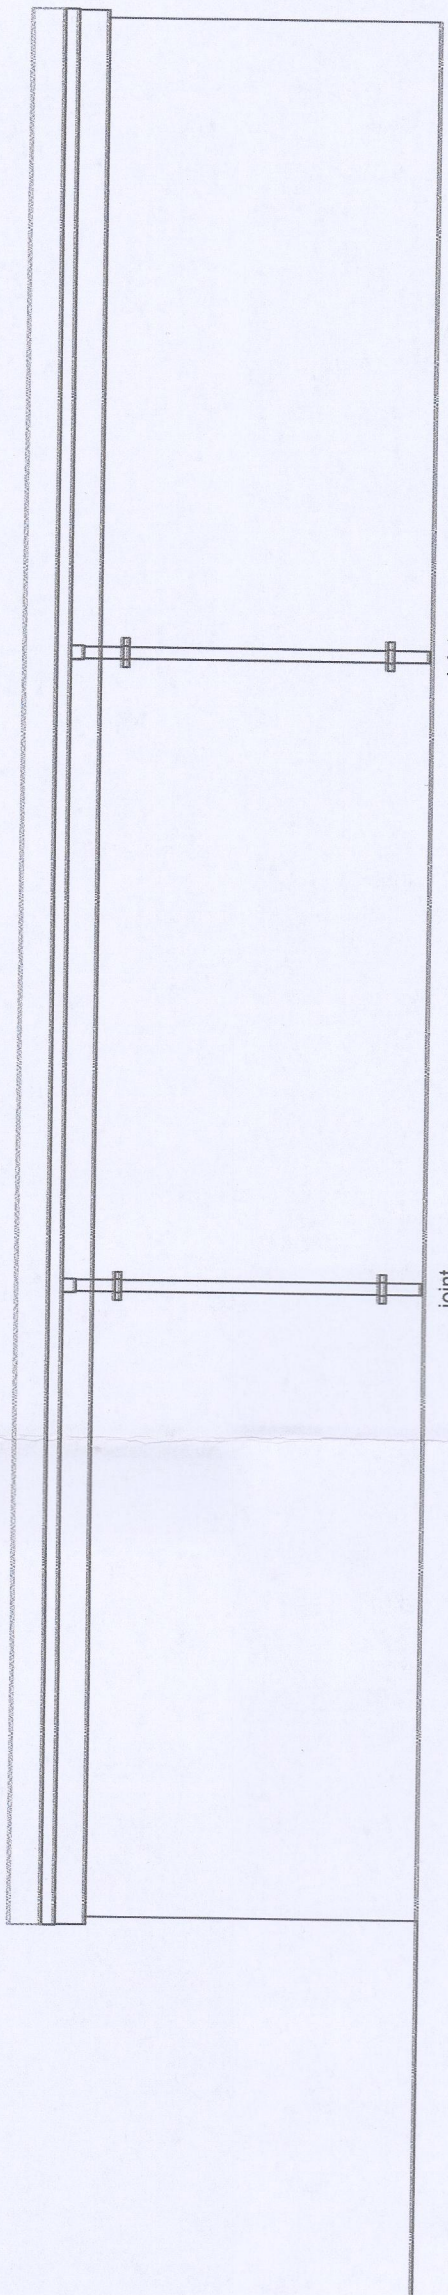



Rear Elevation
Scale 1:50

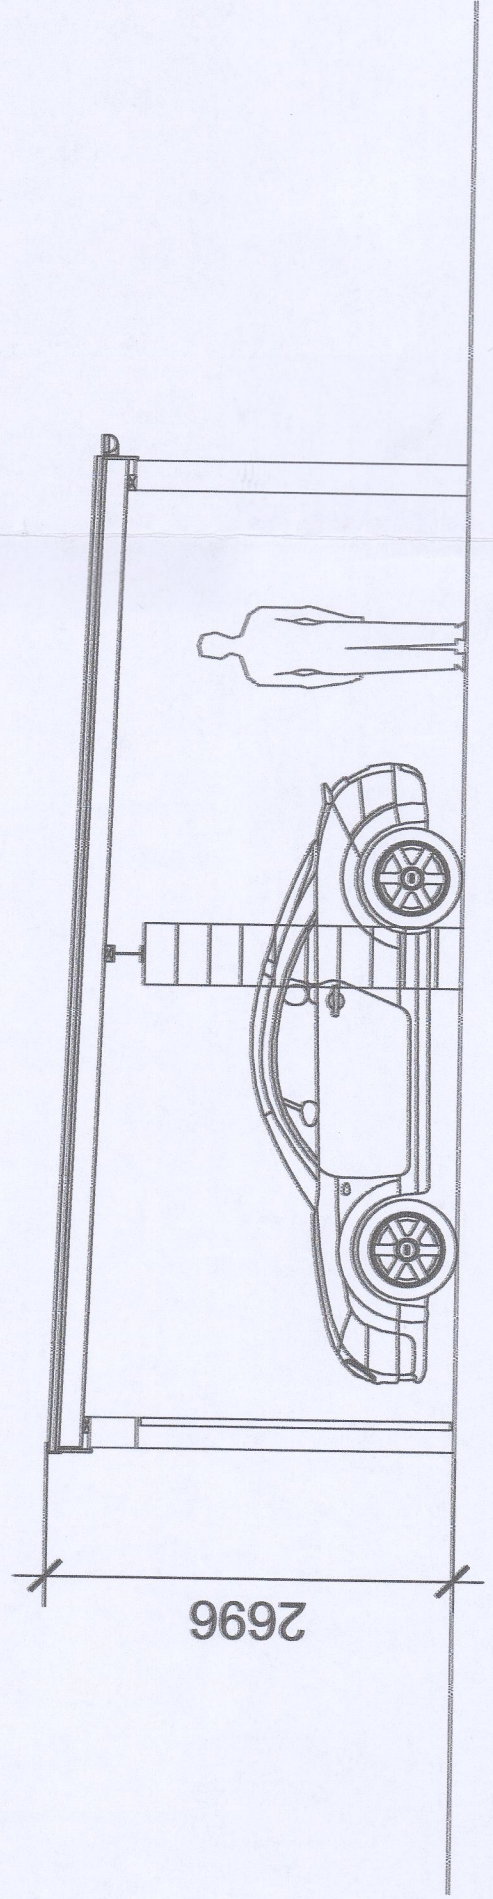


Section
Scale 1:50

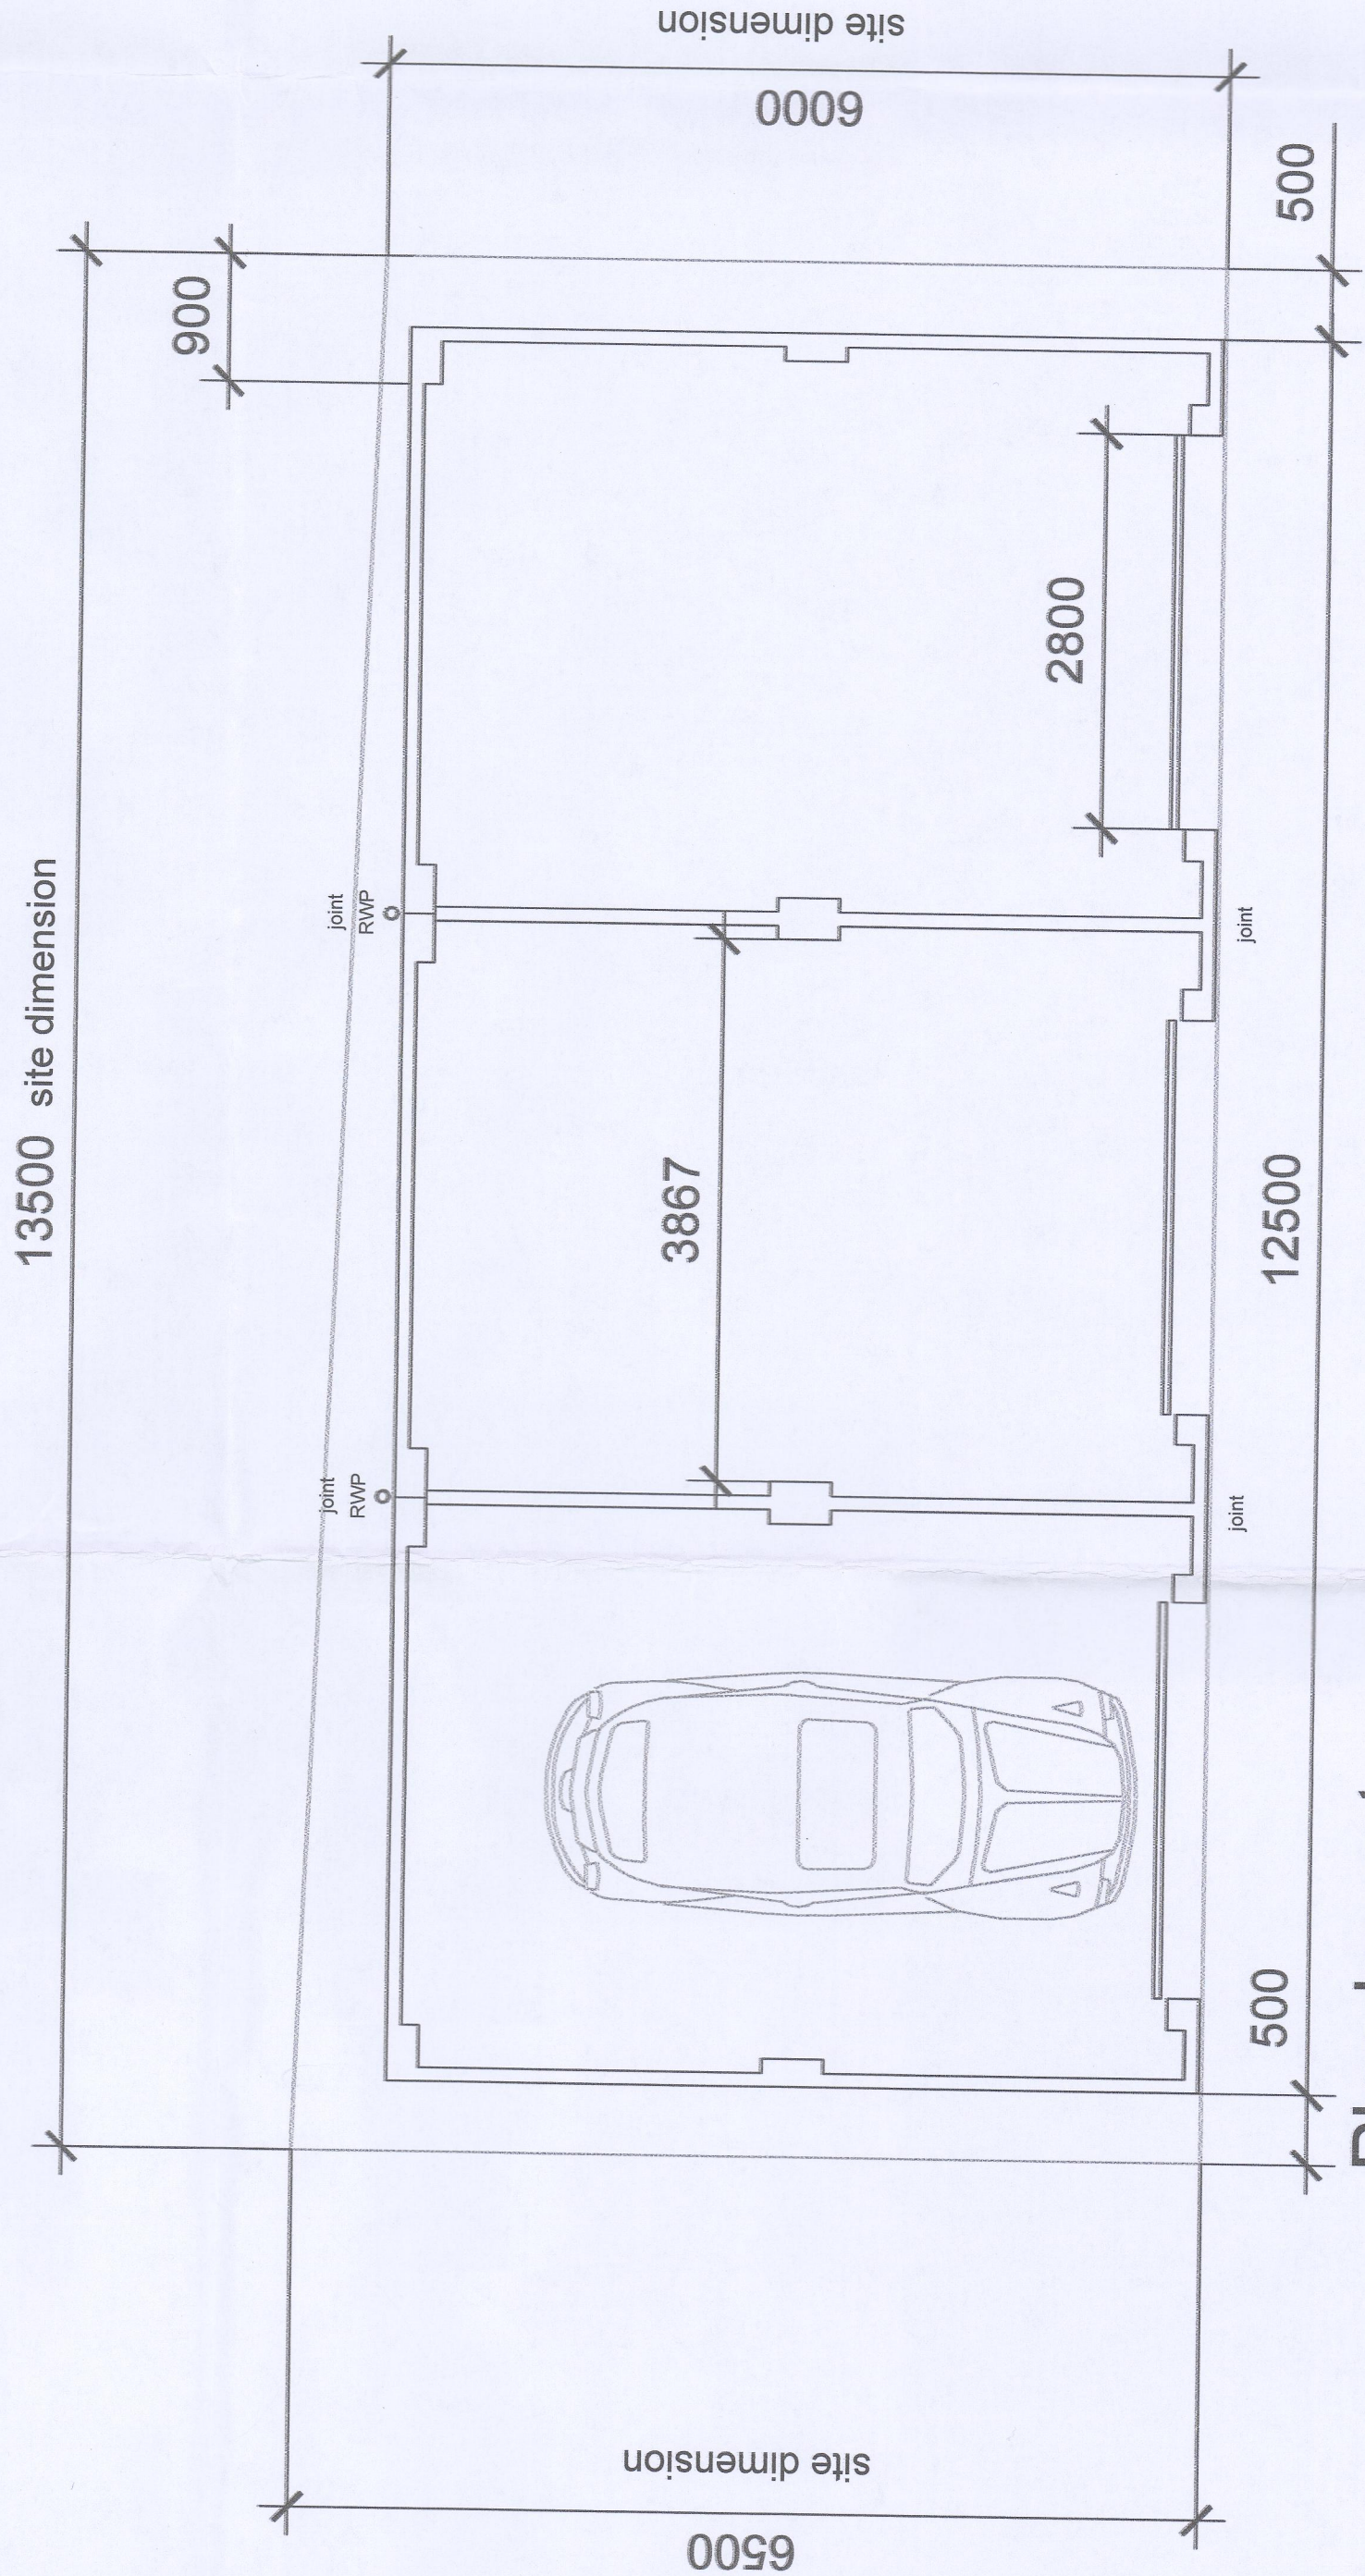

Plan layout
Scale 1:50

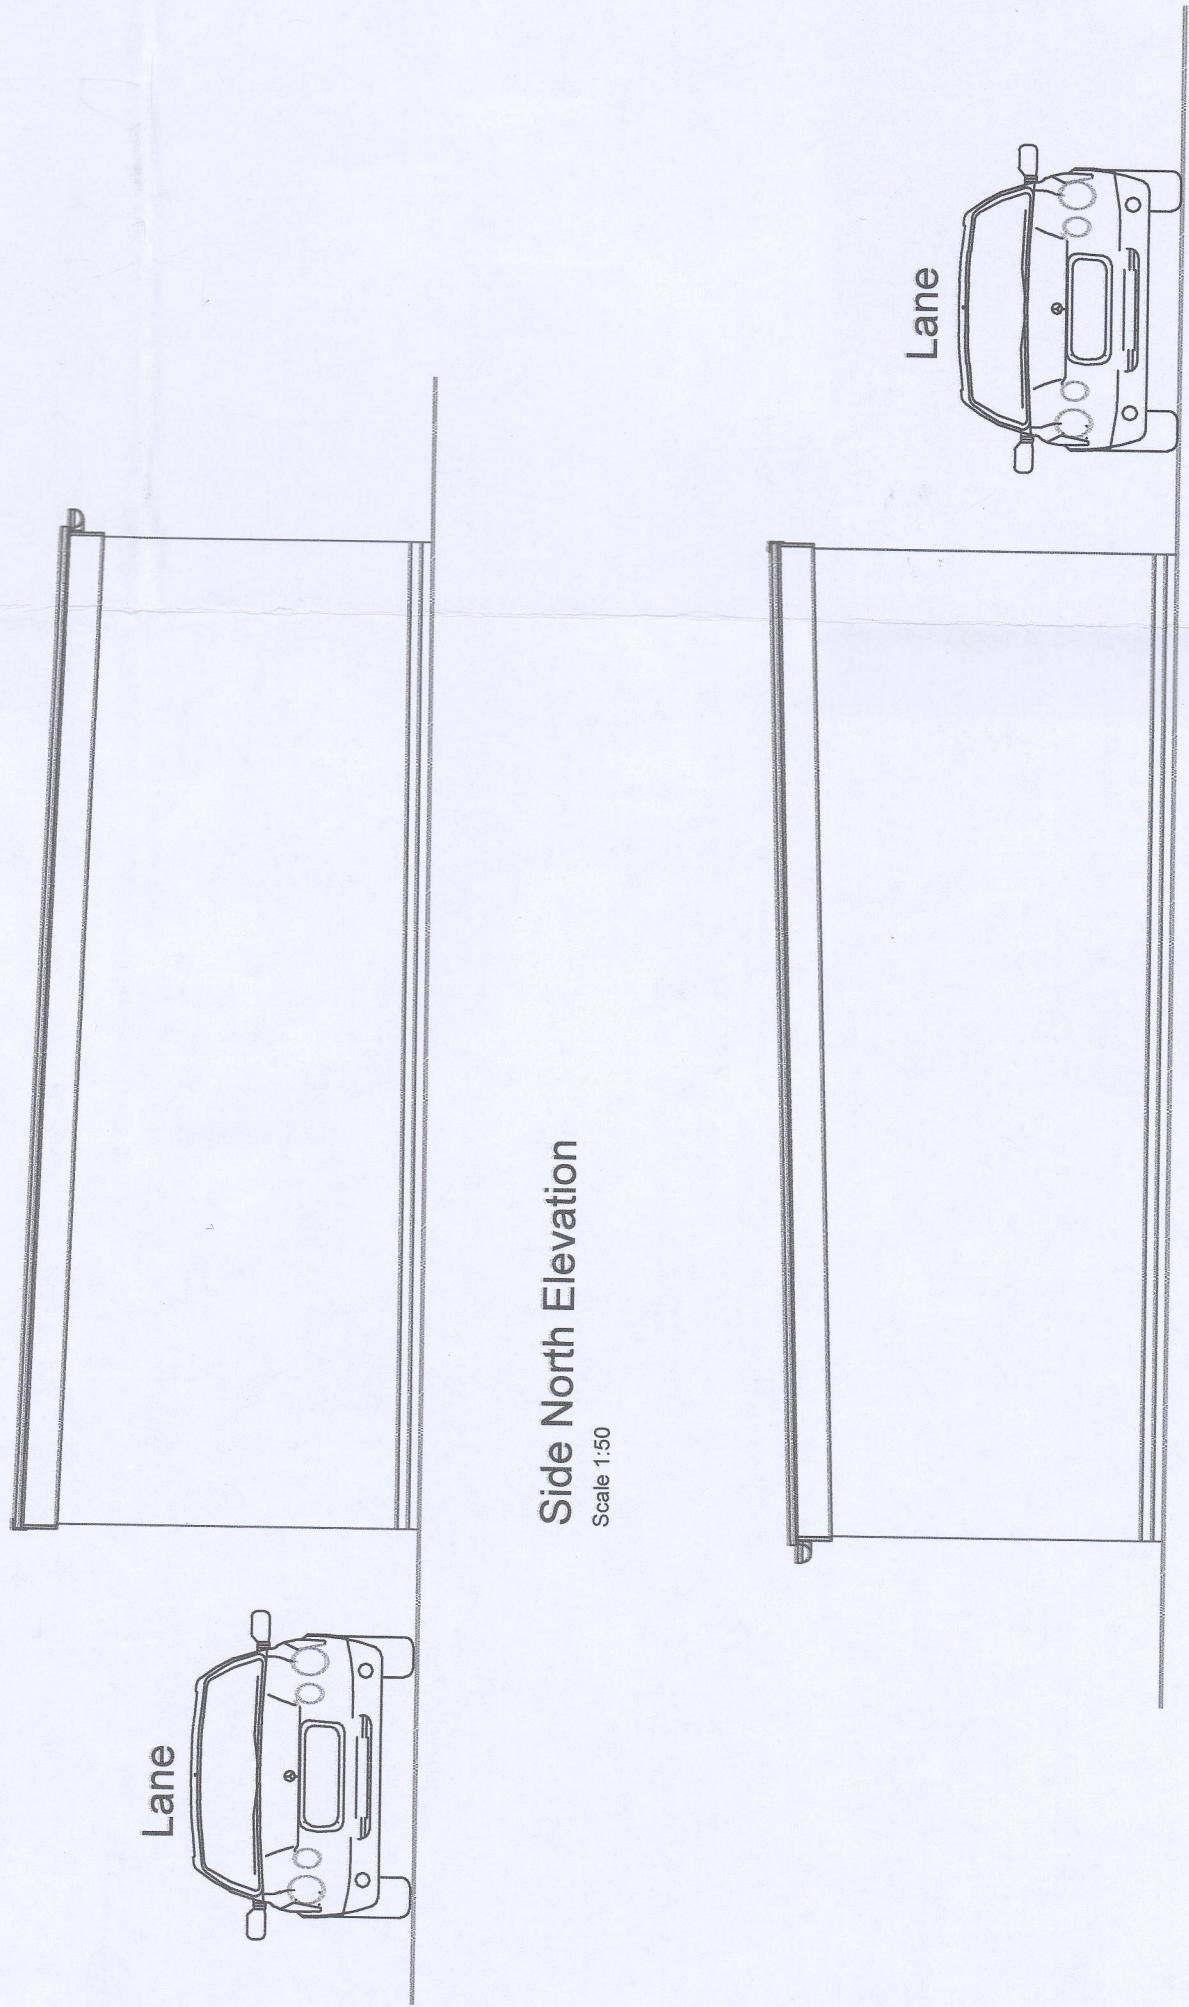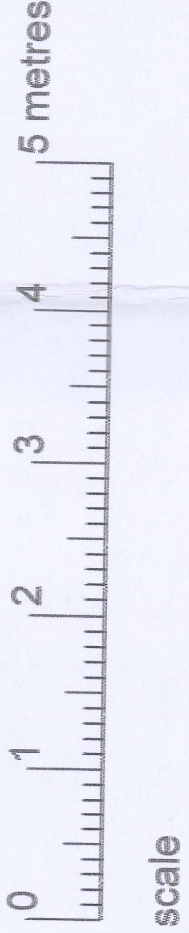

Side North Elevation
Scale 1:50

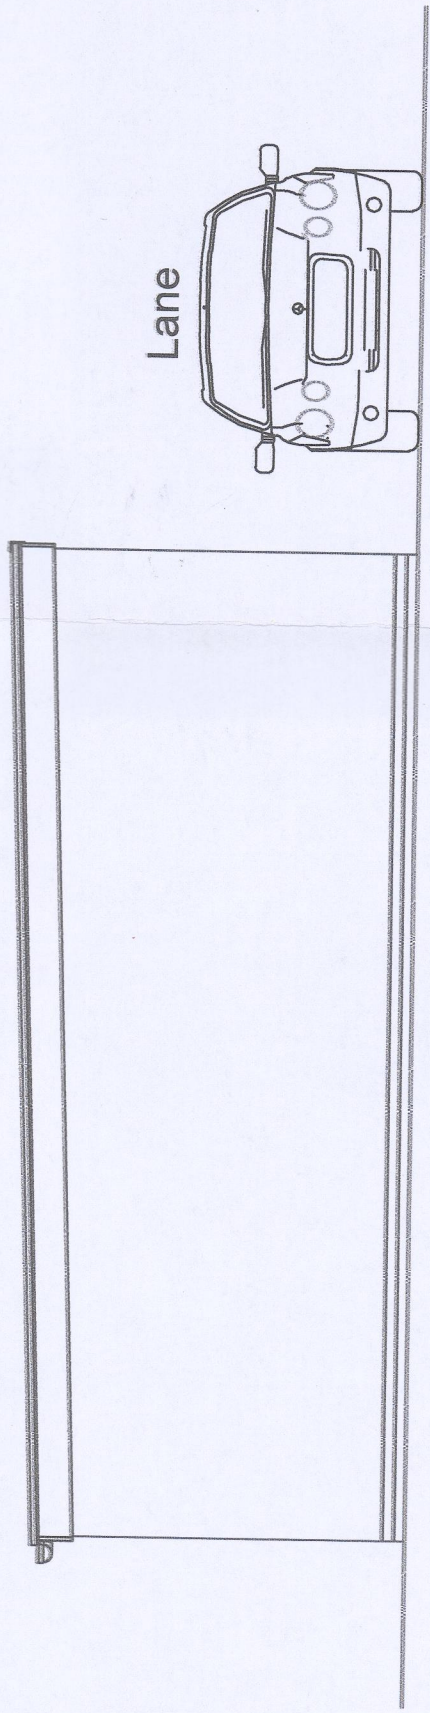

Side South Elevation
Scale 1:50

210385

PLANNING DEPARTMENT
10 NOV 2021

MERTHYR TYDFIL
COUNTY BOROUGH
COUNCIL
OFFICE COPY
PLEASE DO NOT
REMOVE

Revisions :	☐ PRELIMINARY ☐ COMMENTS ☐ INFORMATION	☒ PLANNING ☐ BUILDING CONTROL ☐ WELSH WATER
PROJECT	Proposed Garages Plot at rear lane of Clare Street , Merthyr Tydfil	
TITLE	Proposed plan, elevations & section.	
SCALE	1 : 50 @ A1	
PROJECT NUMBER	DATE	DRAWN
	November 2021	BC
DRAWING NUMBER	CHECKED	REVISION
PL / 01		***

THIS COPY IS THE PROPERTY OF
JONES JONES
20 DEC 2021
JONES JONES
CIVIL ENGINEERING
HEAD OF TOWN PLANNING

Robert Coles

40 Castle Parade
Newport
NP15 1AA
TELEPHONE 01691 673038
e mail bobcolesarch@aol.com

ARCHITECT