
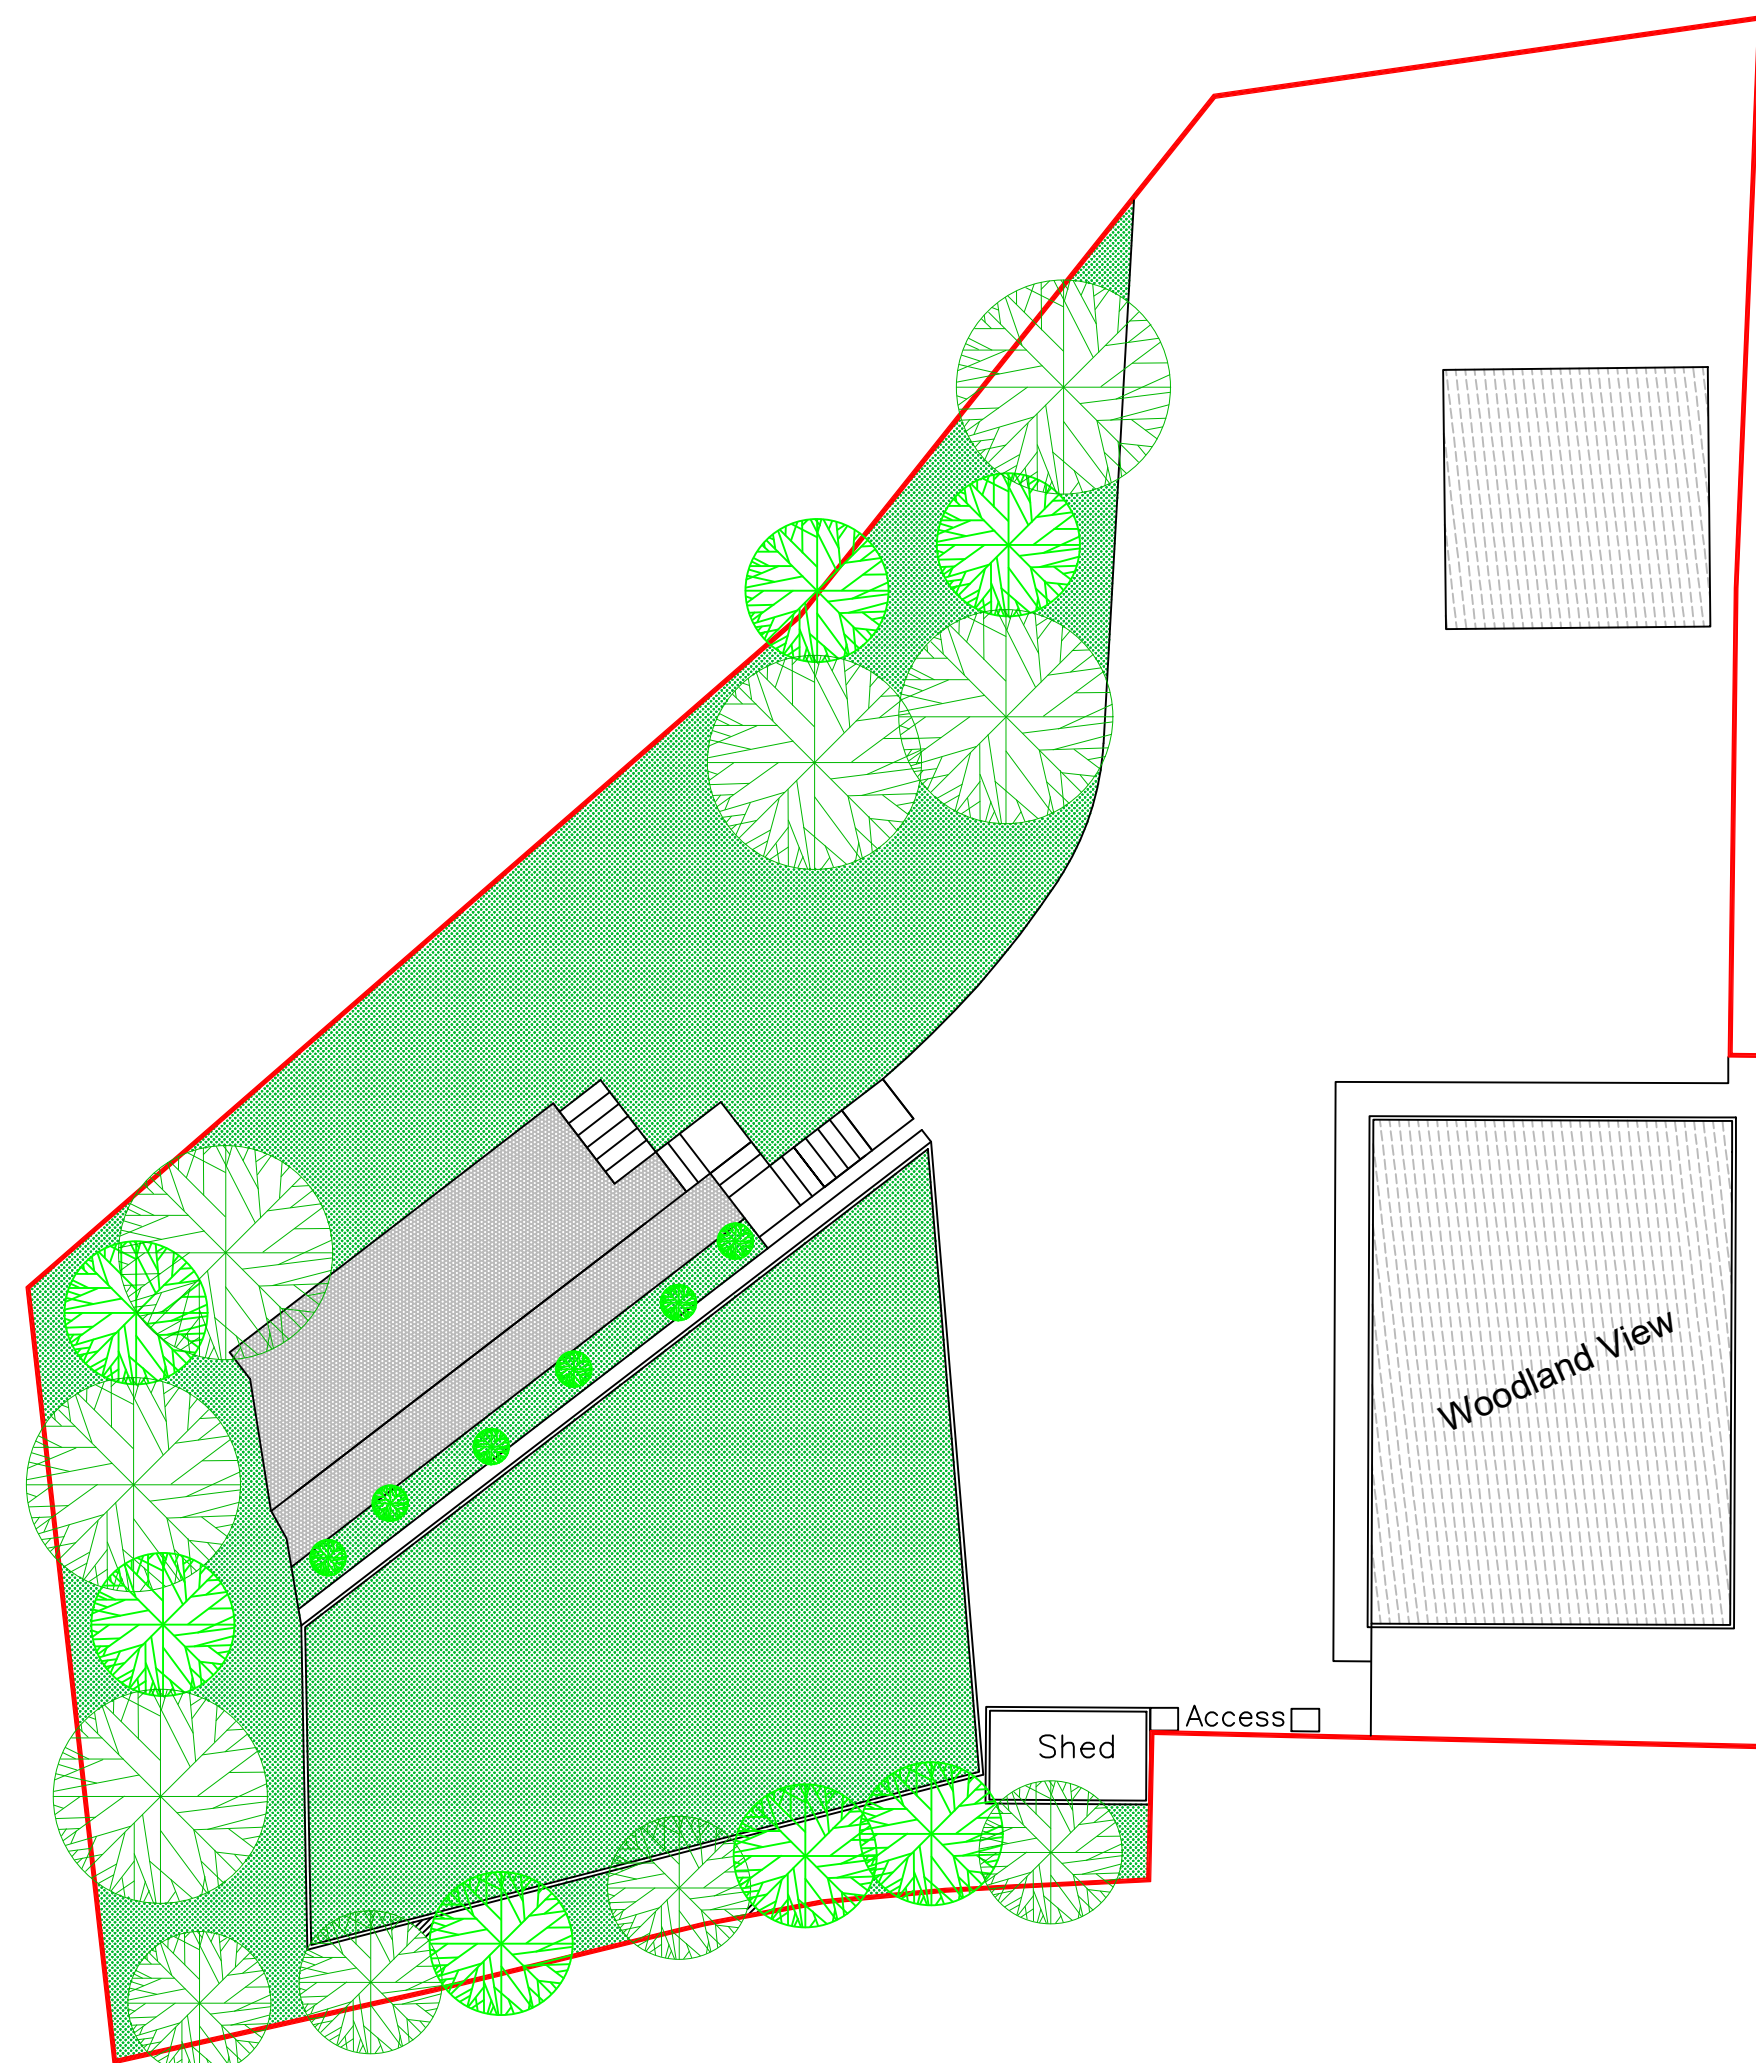


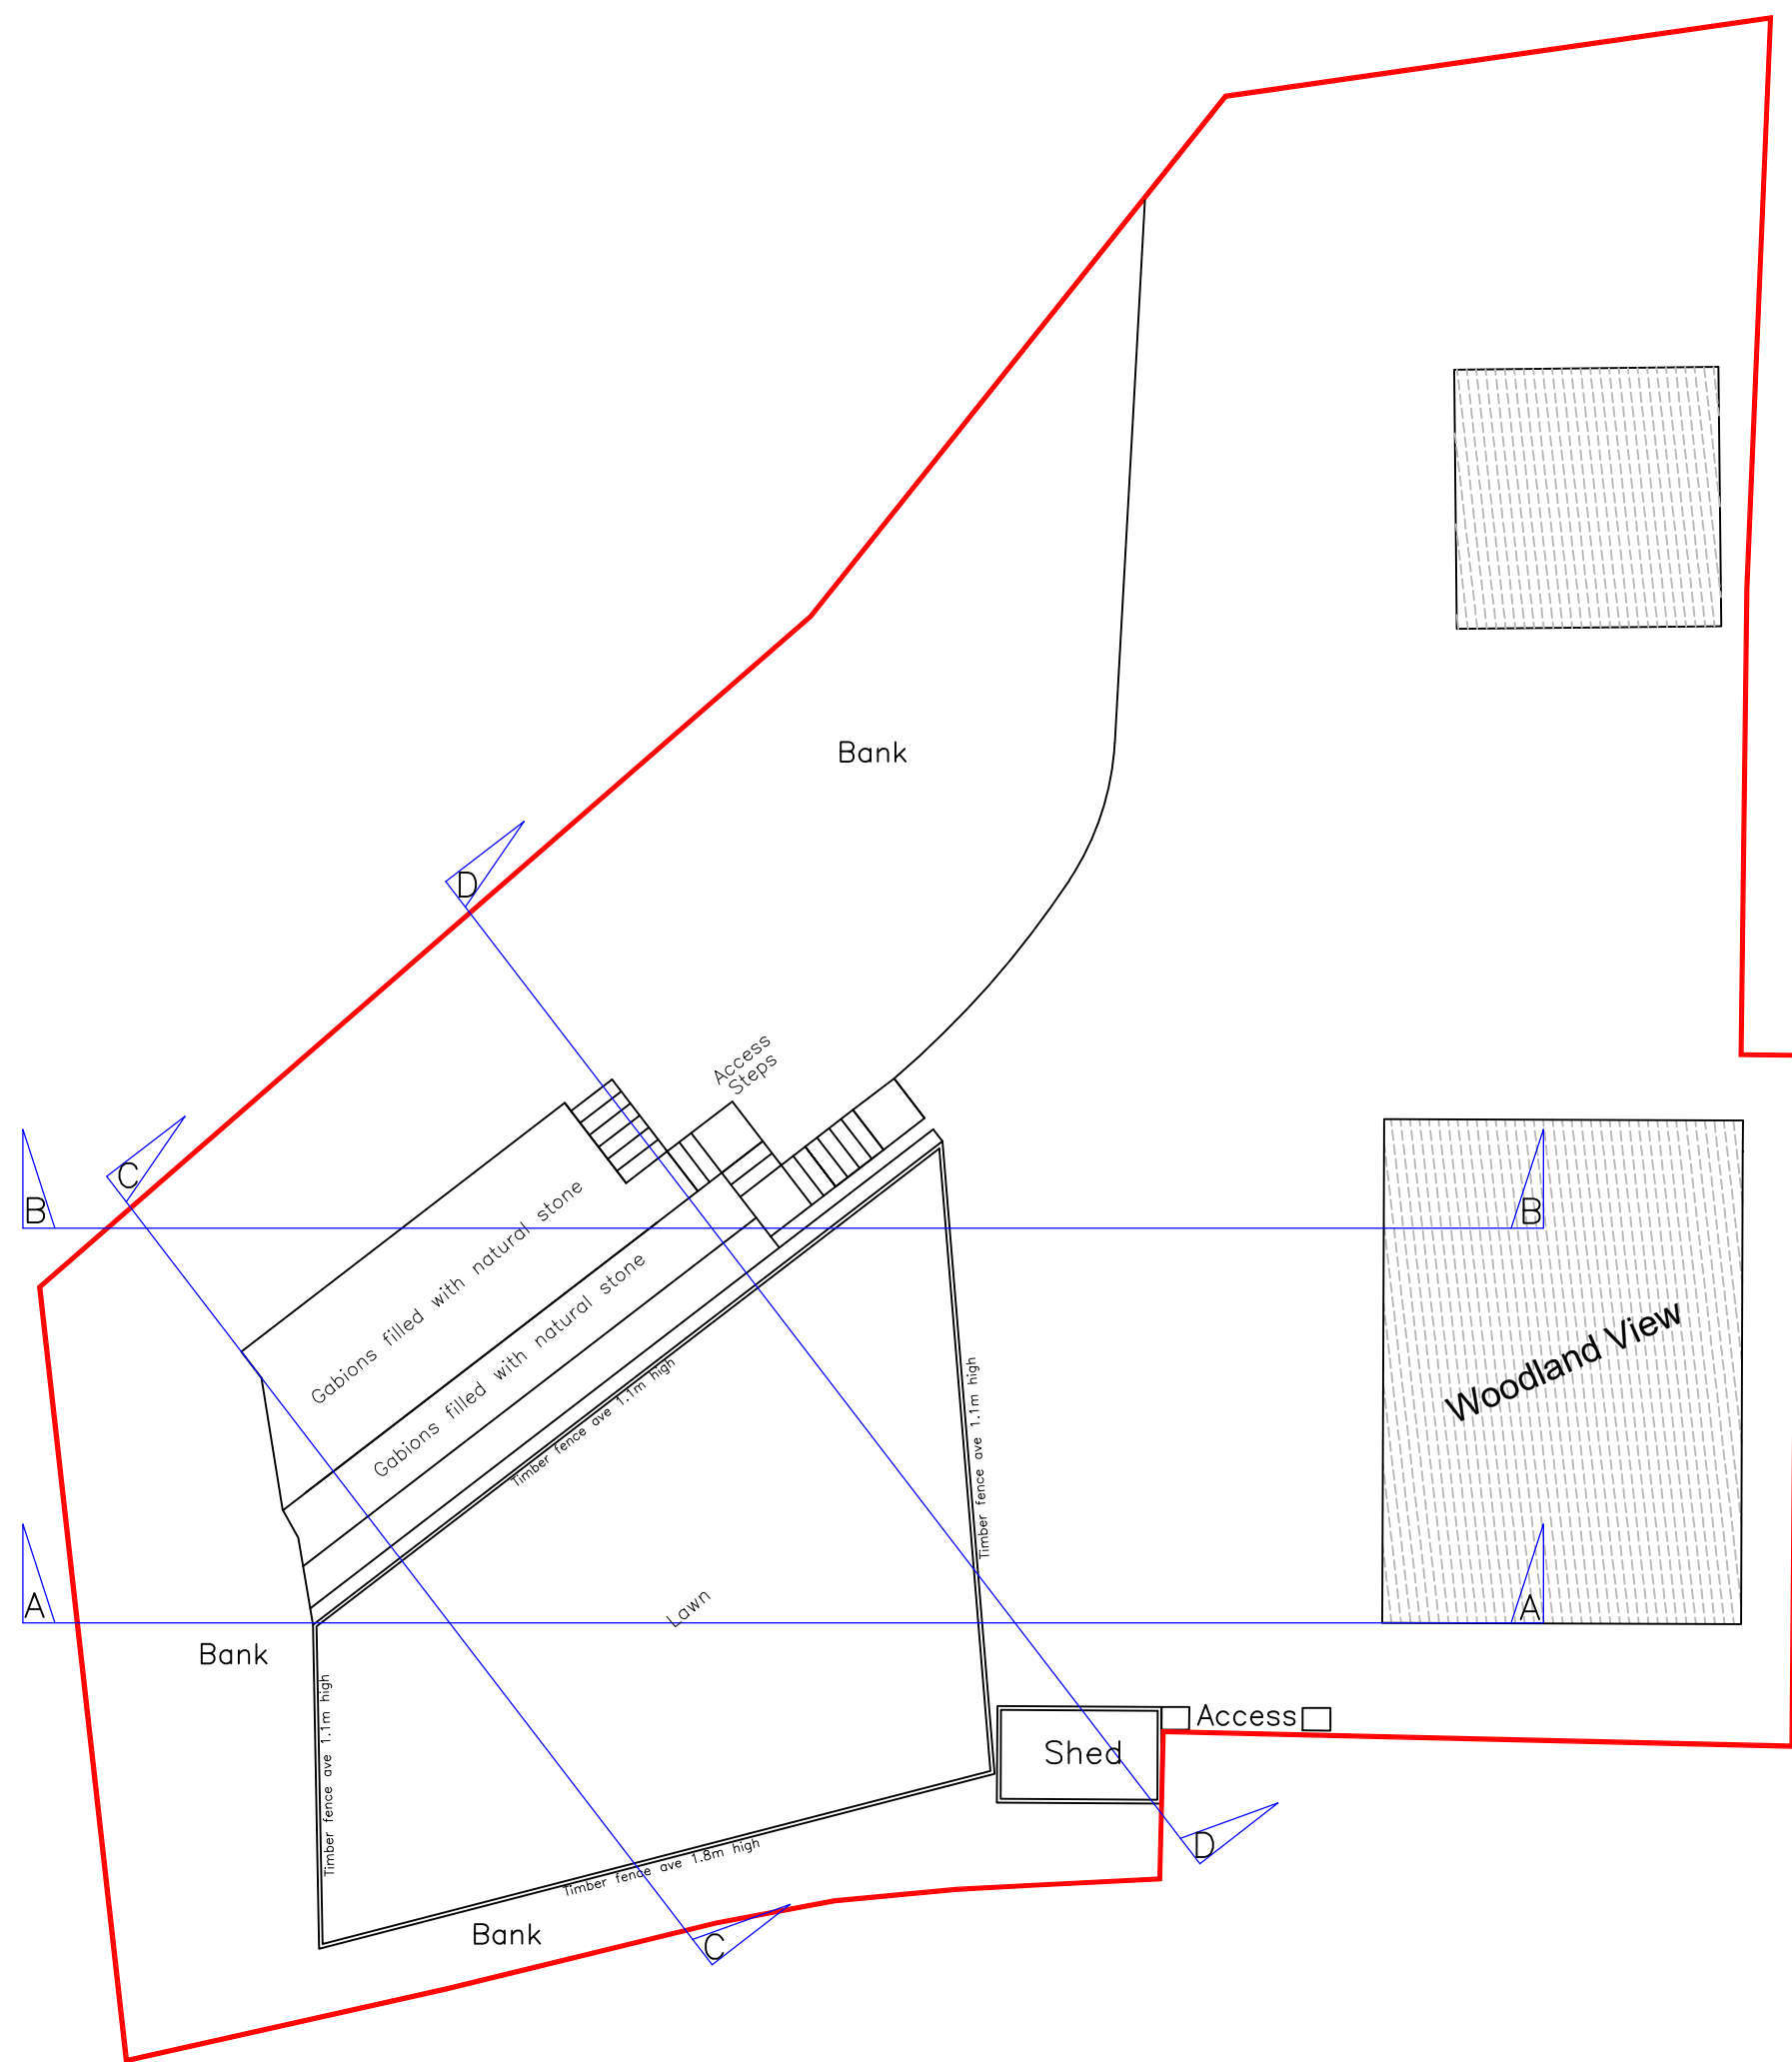

			
Utopia Design Architectural Services			
Building Planning Application Support Paul Thomas: BSc (Hons) Tel: 01685 559230. Mob: 07908 725065			
Issued Only for Purpose Indicated			
Drawing Status: FOR PLANNING PURPOSES ONLY			
Address		Woodland View Pantyffynyn Road Mountain Hare Merthyr Tydfil CF47 0HU	
Project		Proposed Re-profiling of Ground Levels with Associated Retaining Walls and Fencing	
Drawn by	Date	Paper	
PT	AUG 24	A2	
Title	Scale		
Proposed Site Plans			Drwg No
			1:200
			WOODLAND VIEW 01