

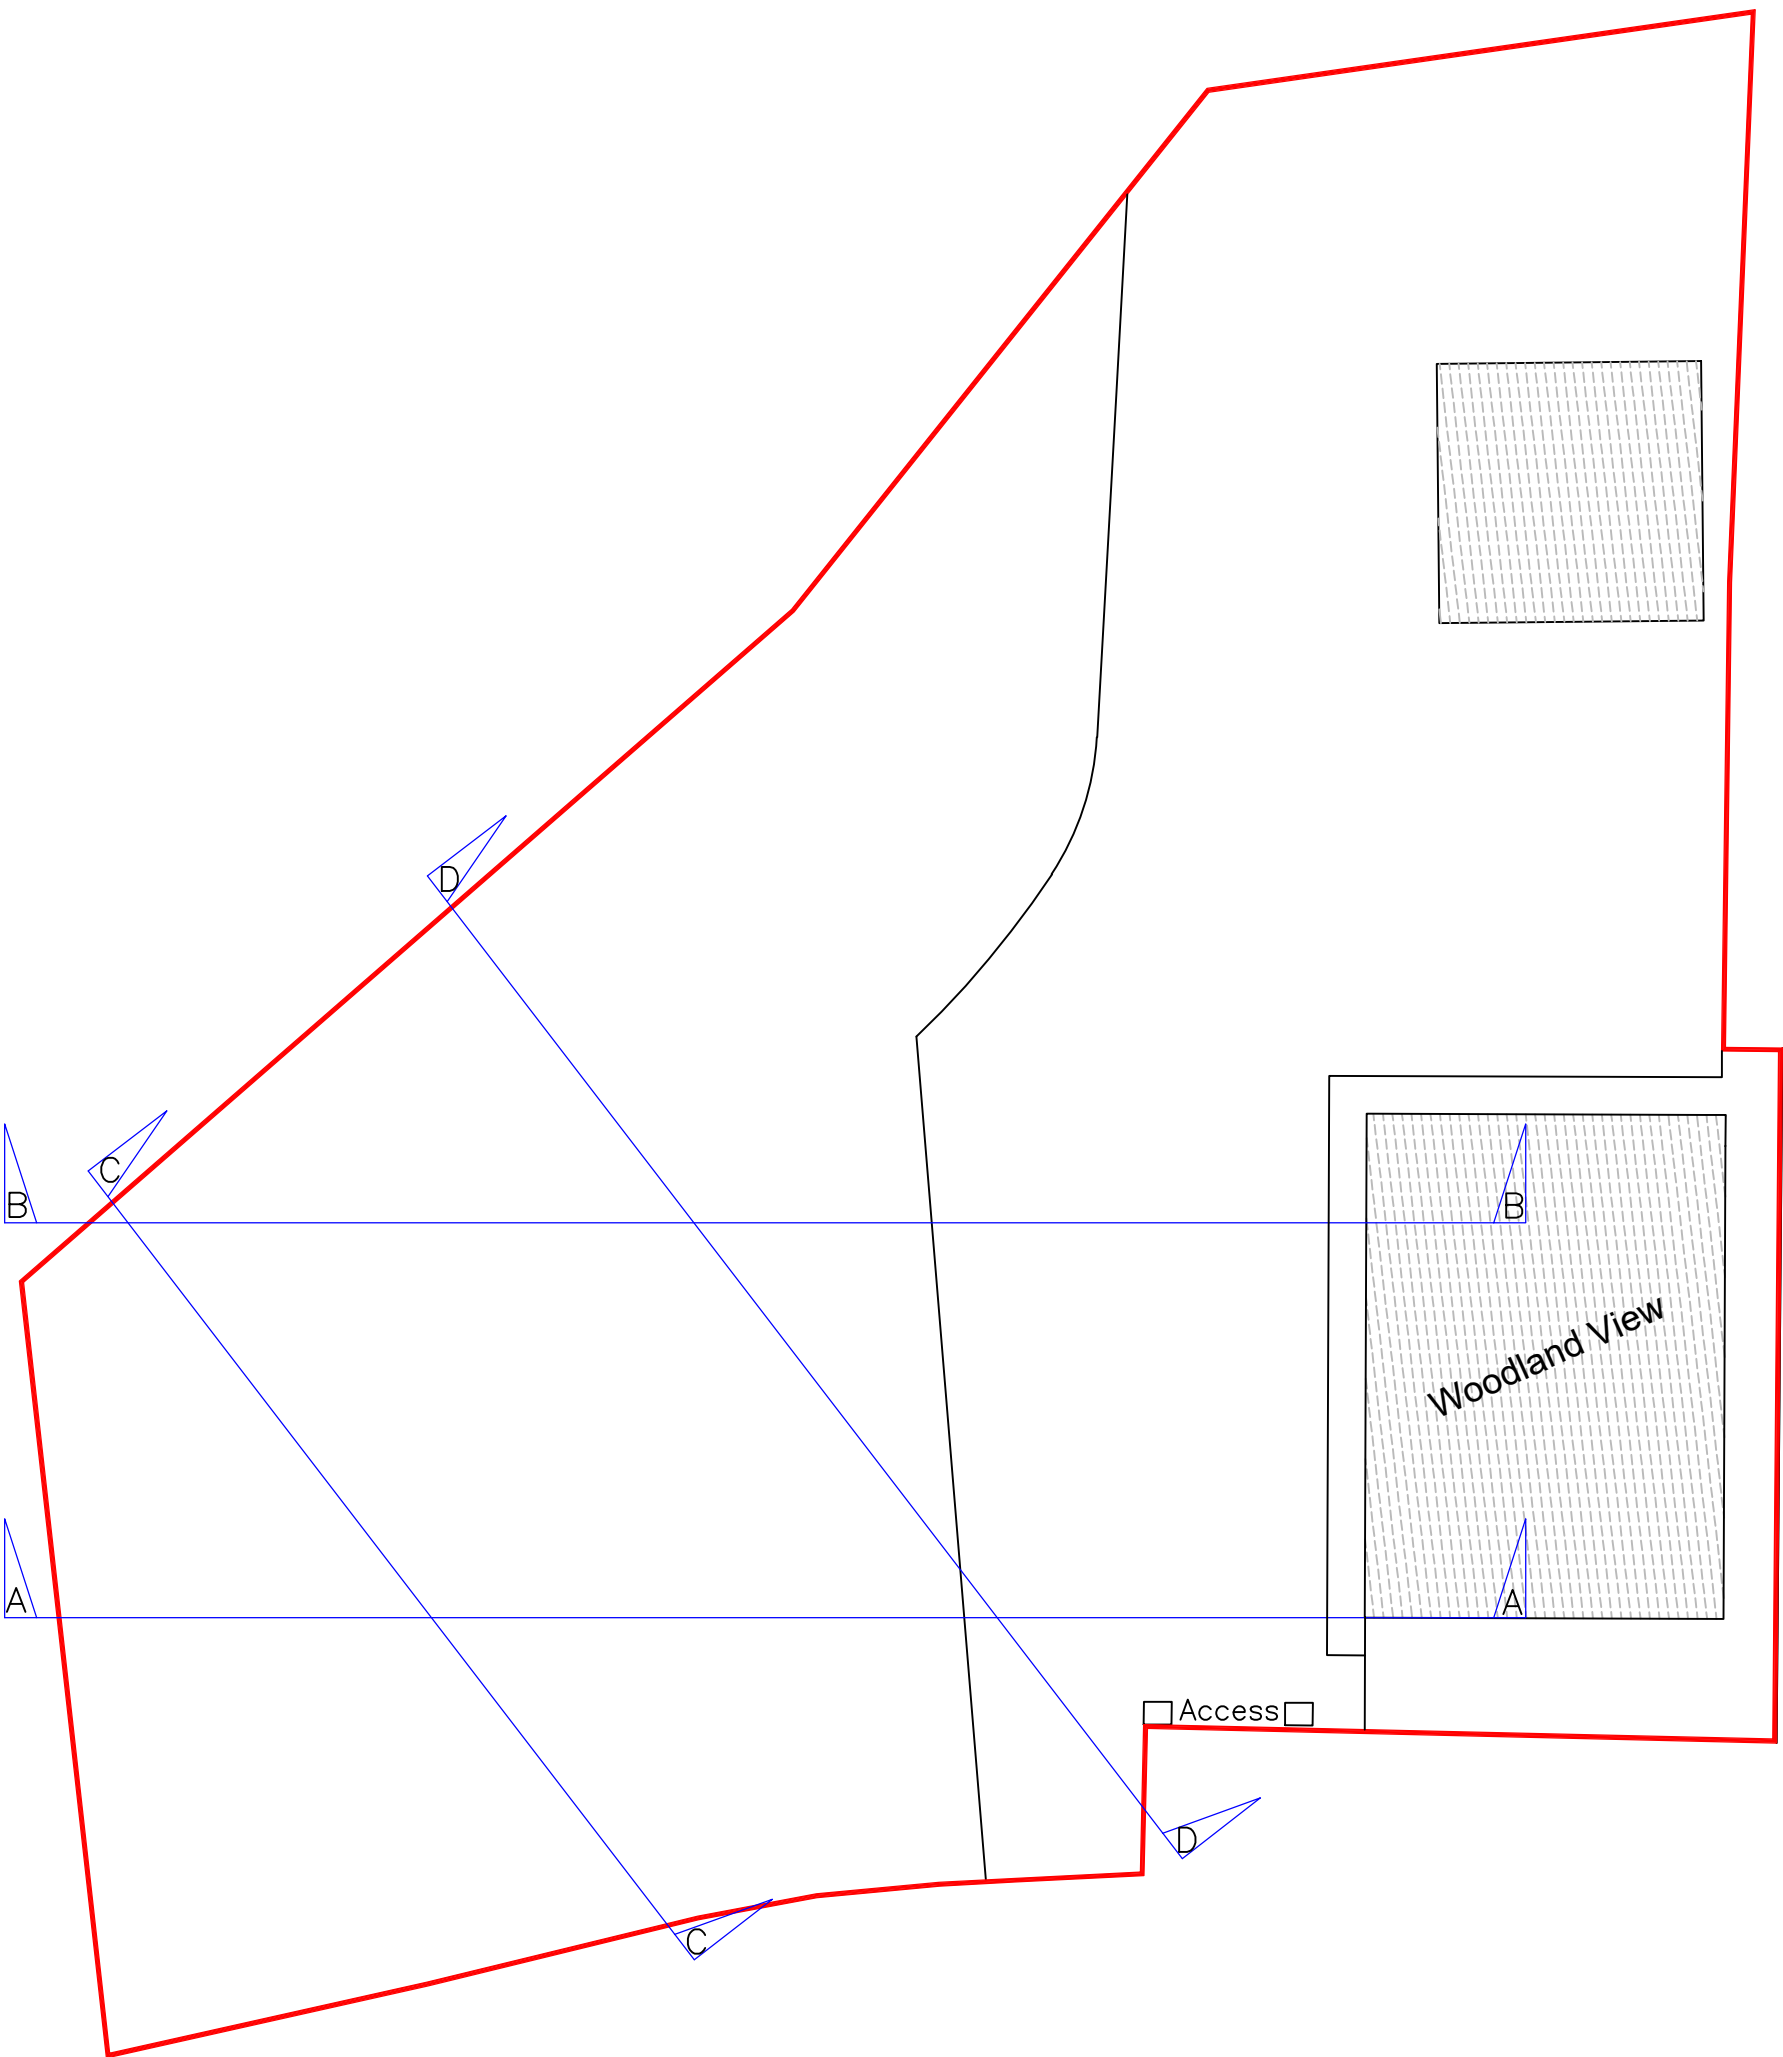


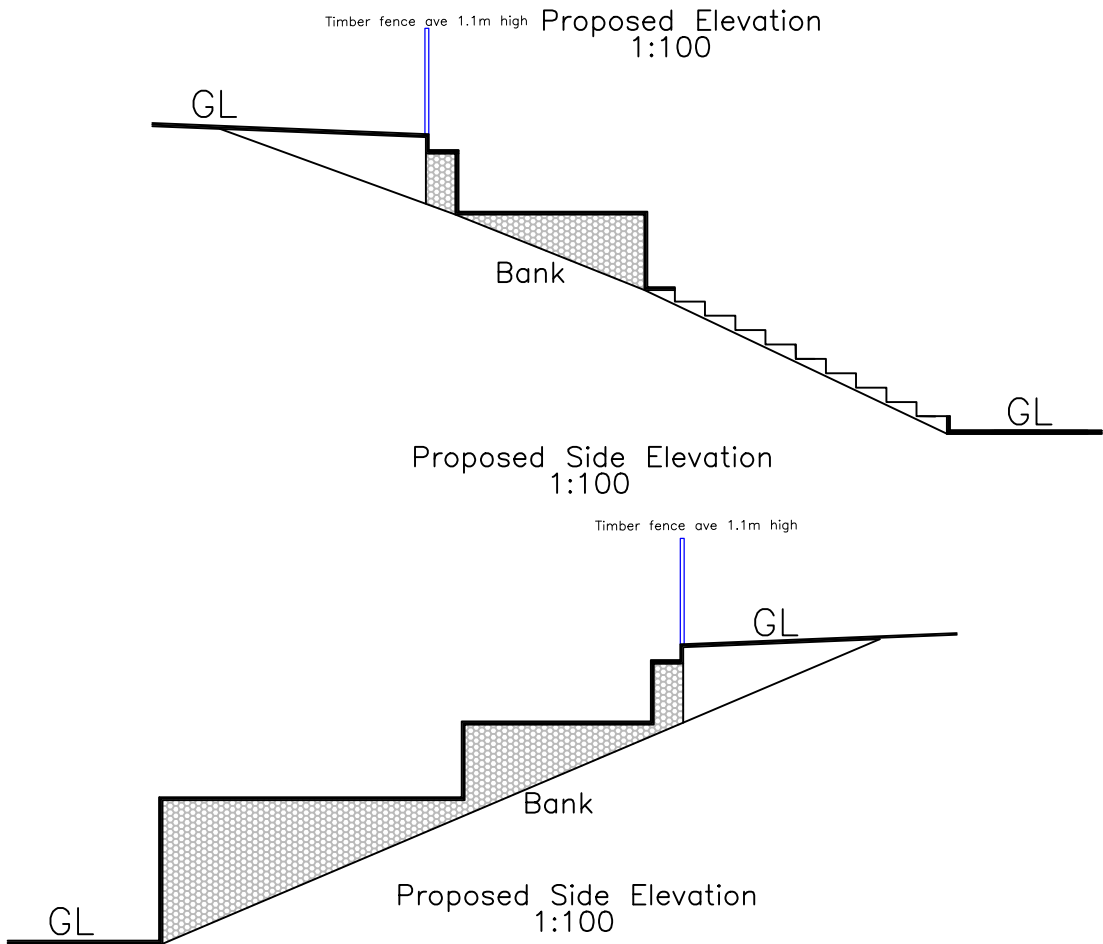

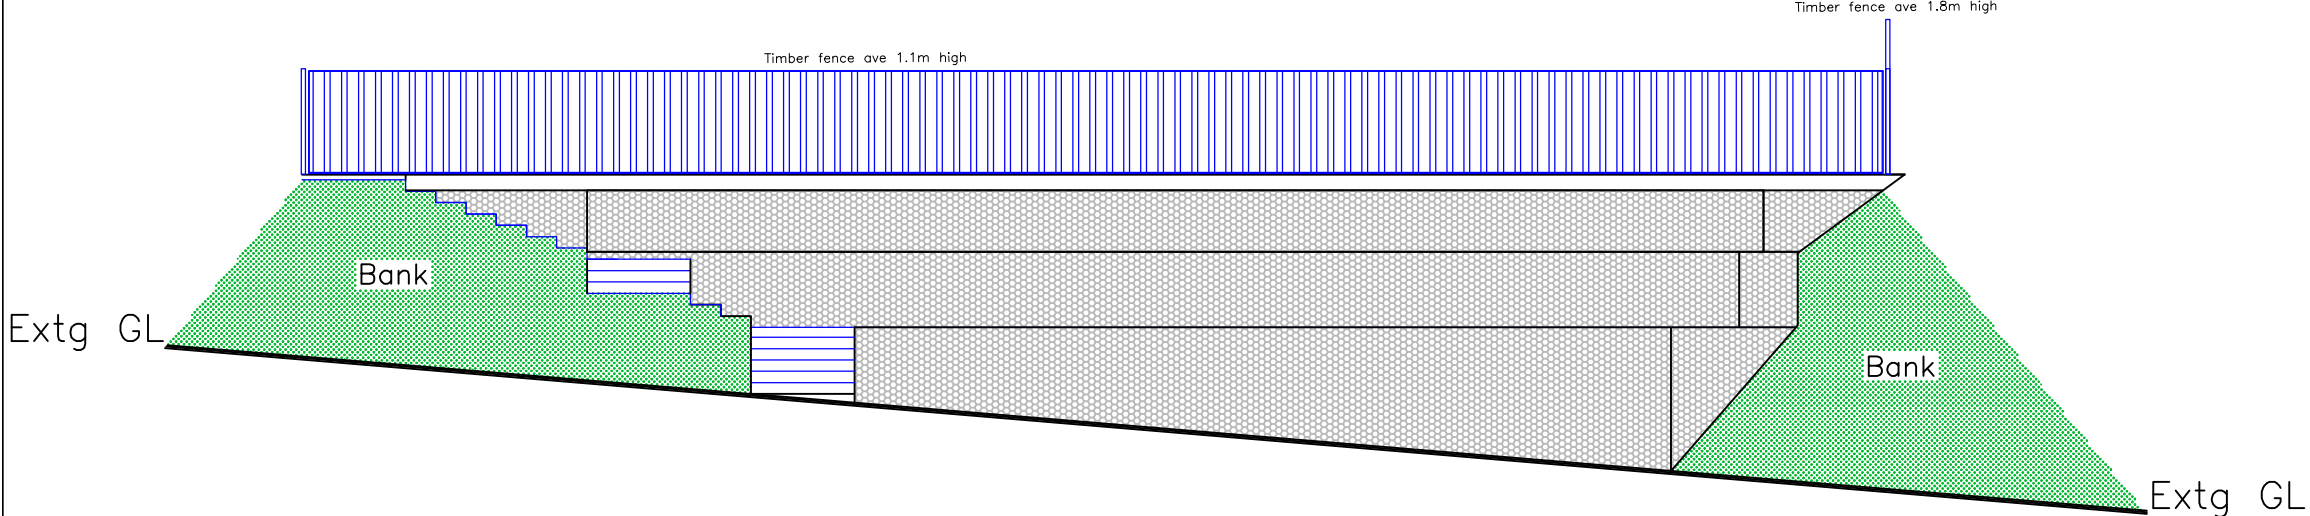

Utopia Design
Architectural Services

Building Planning Application Support
Paul Thomas: BSc (Hons)
Tel: 01685 559230. Mob: 07908 725065
Issued Only for Purpose Indicated

Drawing Status: FOR PLANNING PURPOSES ONLY

Address: Woodland View
Pantyffynyn Road
Mountain Hare
Merthyr Tydfil
CF47 0HU

Project: Proposed Re-profiling
of Ground Levels with
Associated Retaining Walls
and Fencing

Drawn by	Date	Paper
PT	AUG 24	A2
Title	Scale	1:100 1:200
Proposed Site Plans & Elevations		Drwg No WOODLAND VIEW 02