



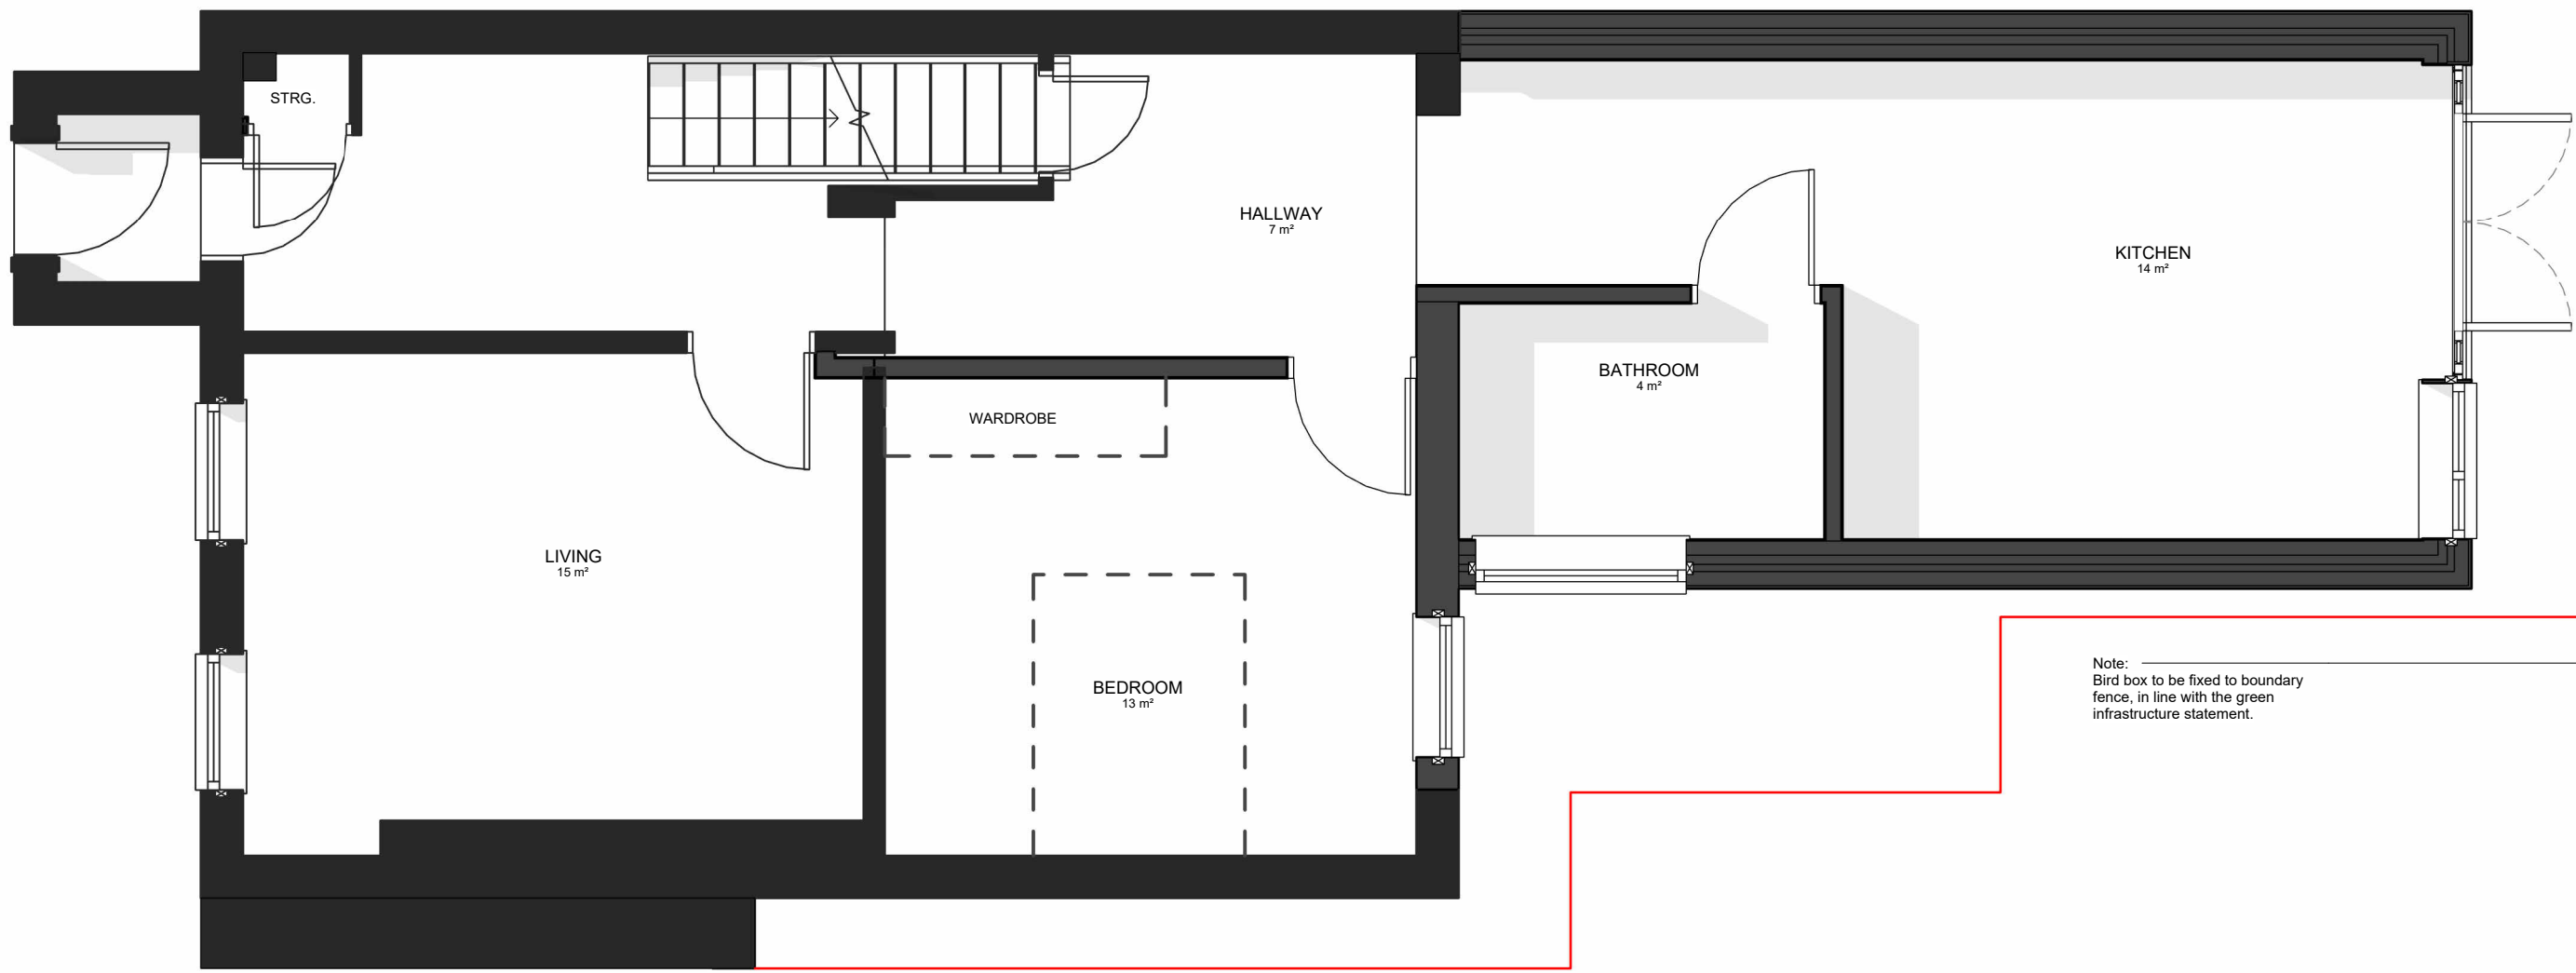

Note:
Bird box to be fixed to boundary
fence, in line with the green
infrastructure statement.

-GROUND FLOOR
1 : 50

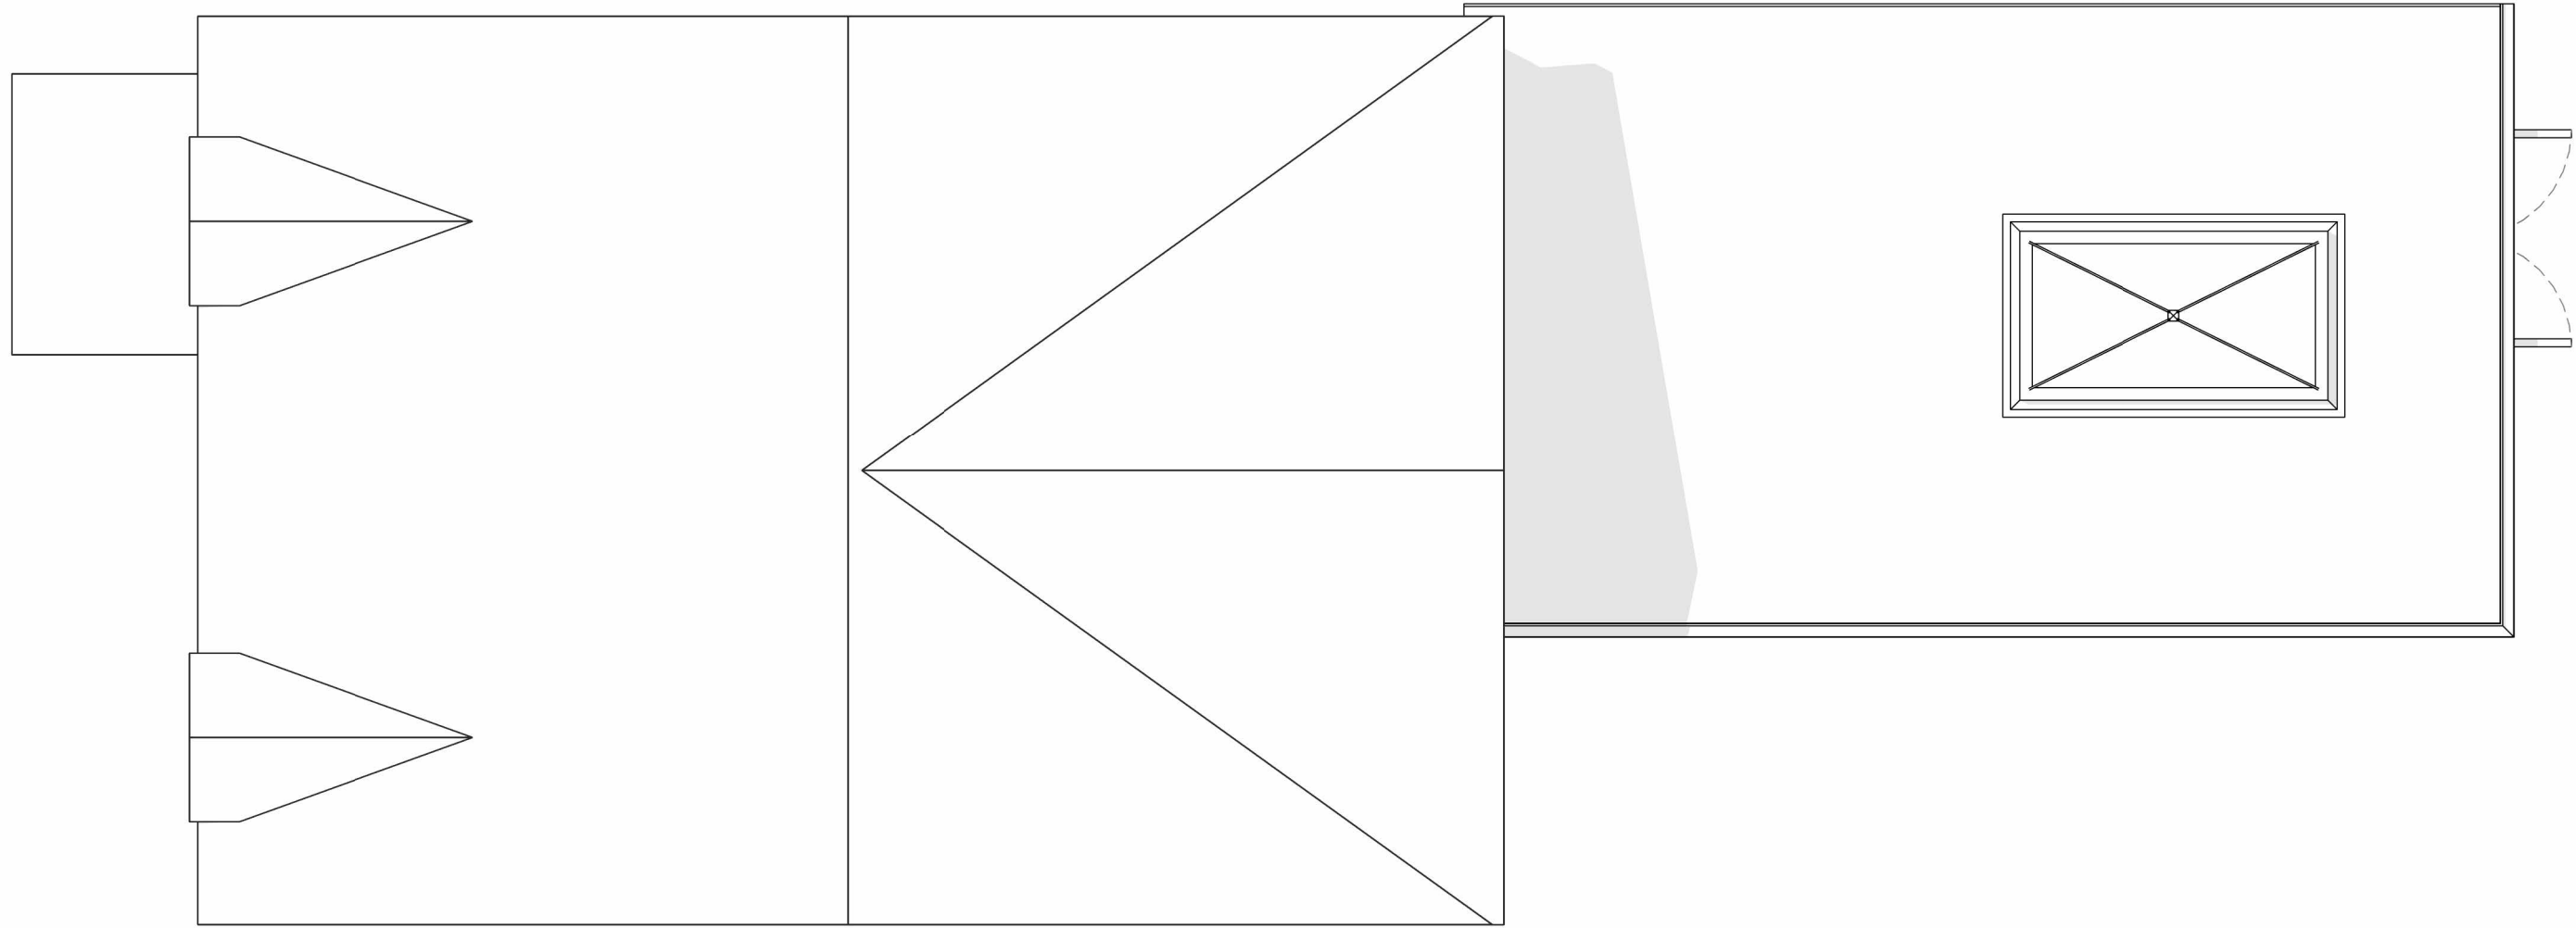

-ROOF PLAN
1 : 50




Bird Box to be located
under the eaves on the
rear elevation.


-EAST ELEVATION
1 : 100




-WEST ELEVATION
1 : 100

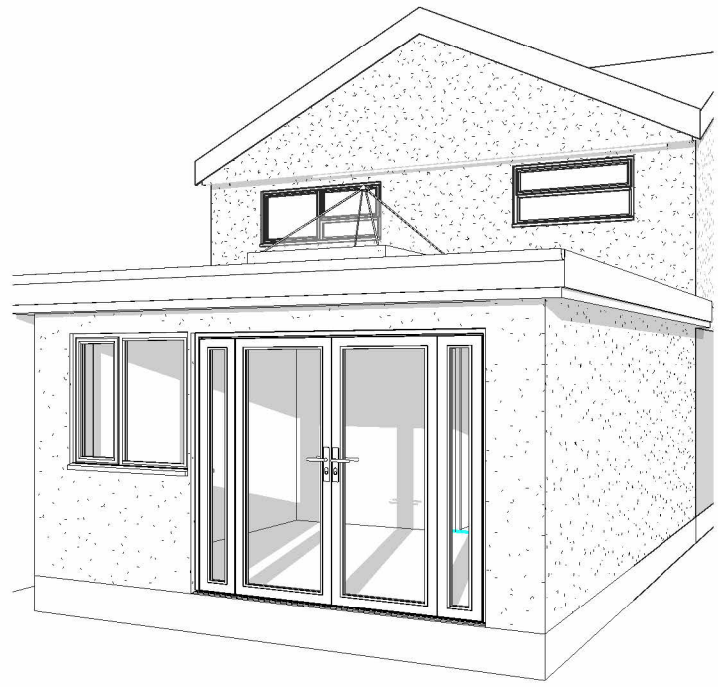

3D View 2

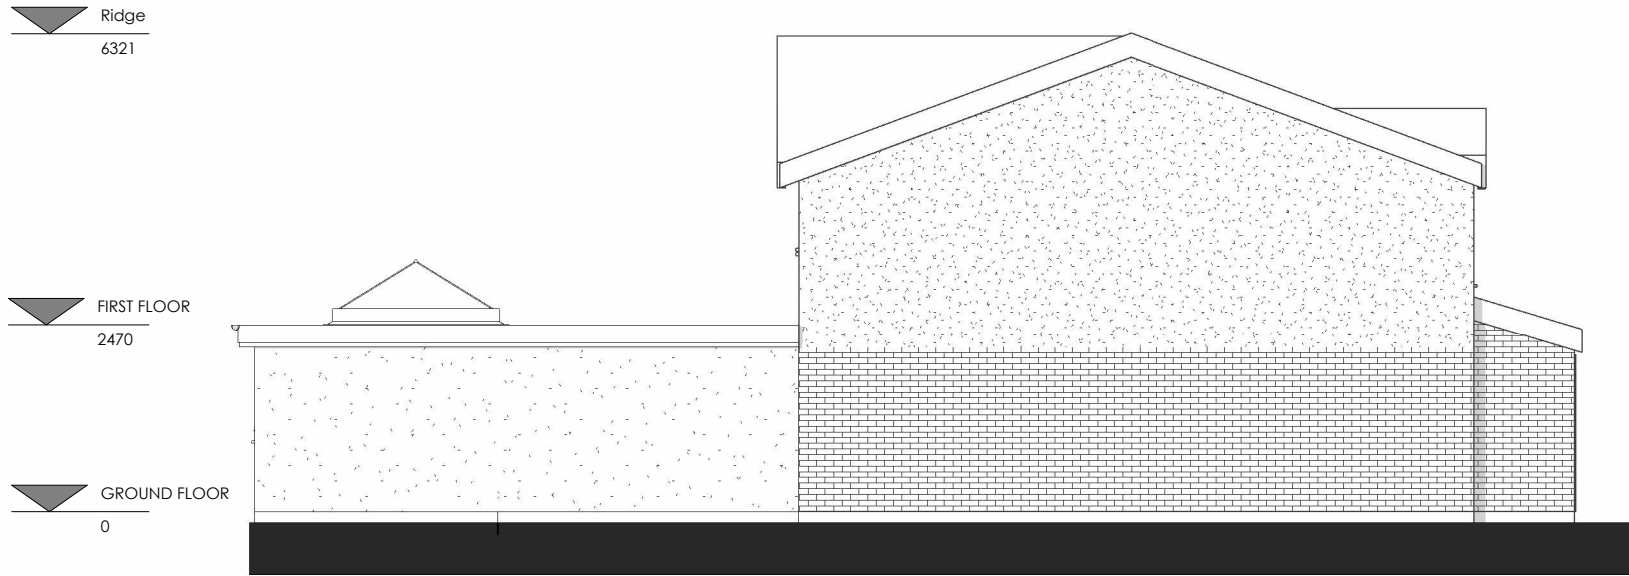

-NORTH ELEVATION
1 : 100

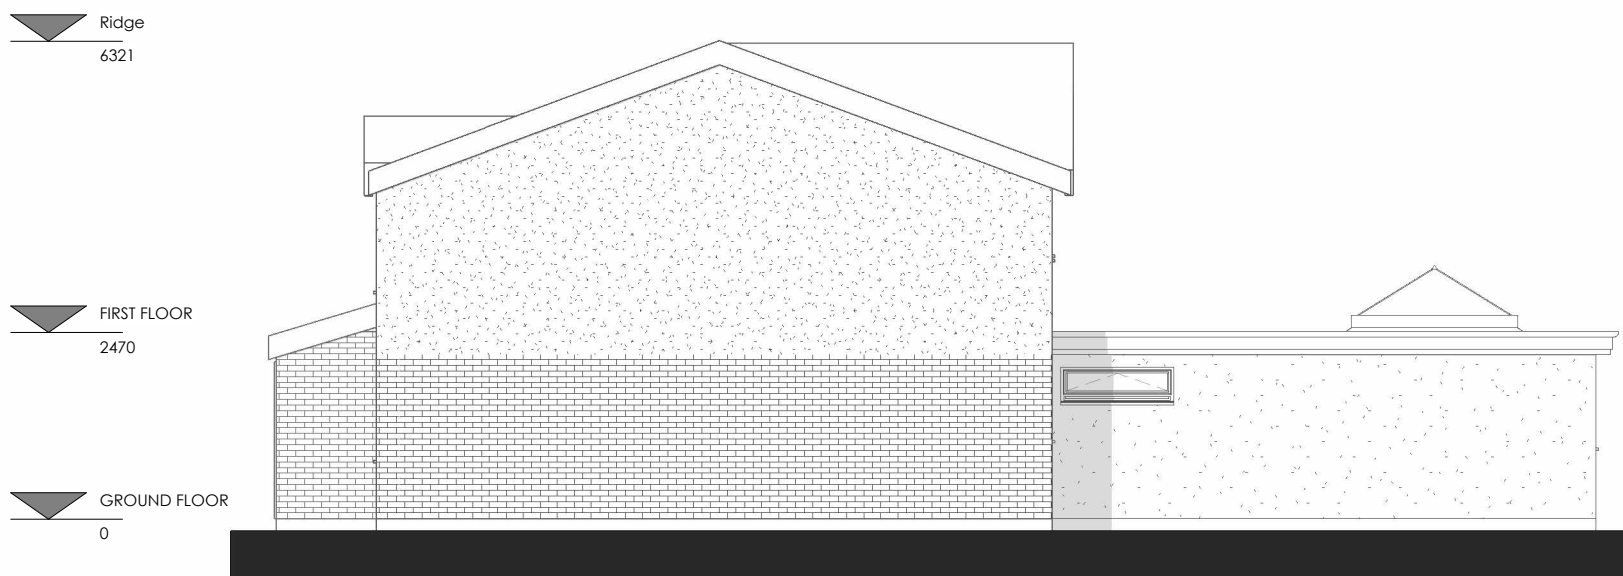

-SOUTH ELEVATION
1 : 100

NOTE: All dimensions to be checked on site. Do not scale
this drawing. All discrepancies should be reported to
Blackbrick Studio. Copyright: 2024 Blackbrick Studio. This
drawing and this design are copyright of Blackbrick
Studio. This drawing is not to be used or copied without
written consent.

REVISIONS		
REVISION	DESCRIPTION	DATE
01	Green infrastructure	07/01/2024

STATUS: FOR PLANNING



CLIENT:	Zeehva		
ADDRESS:	63 Heolgerig, Merthyr Tydfil CF48 1RP		
TITLE:	Proposed Plans & Elevations		
DRAWN:	CHECKED:	APPROVED:	REVISION:
WP	RD	RH	01
SHEET:	SCALE:	DATE:	
PL004	As indicated@A1	15/07/24	

