


PROPOSED REAR ELEVATION

SCALE 1:50



PROPOSED FRONT ELEVATION

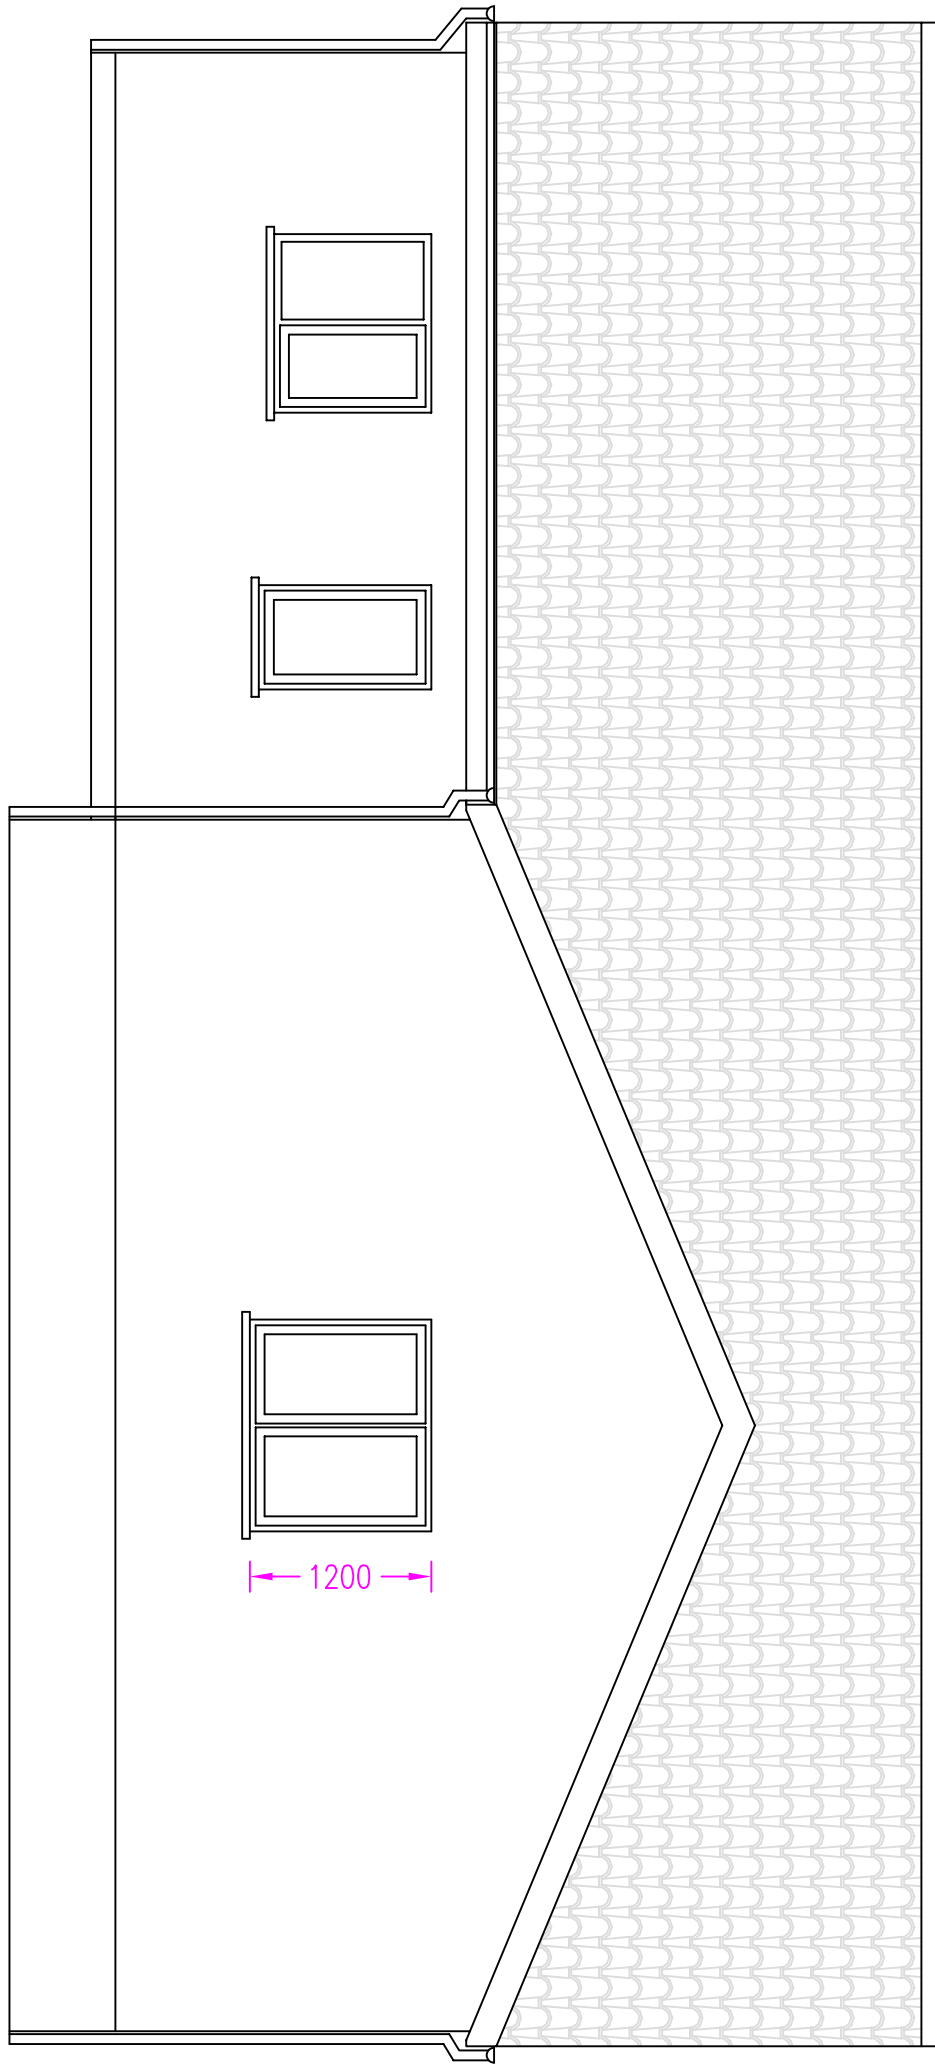