



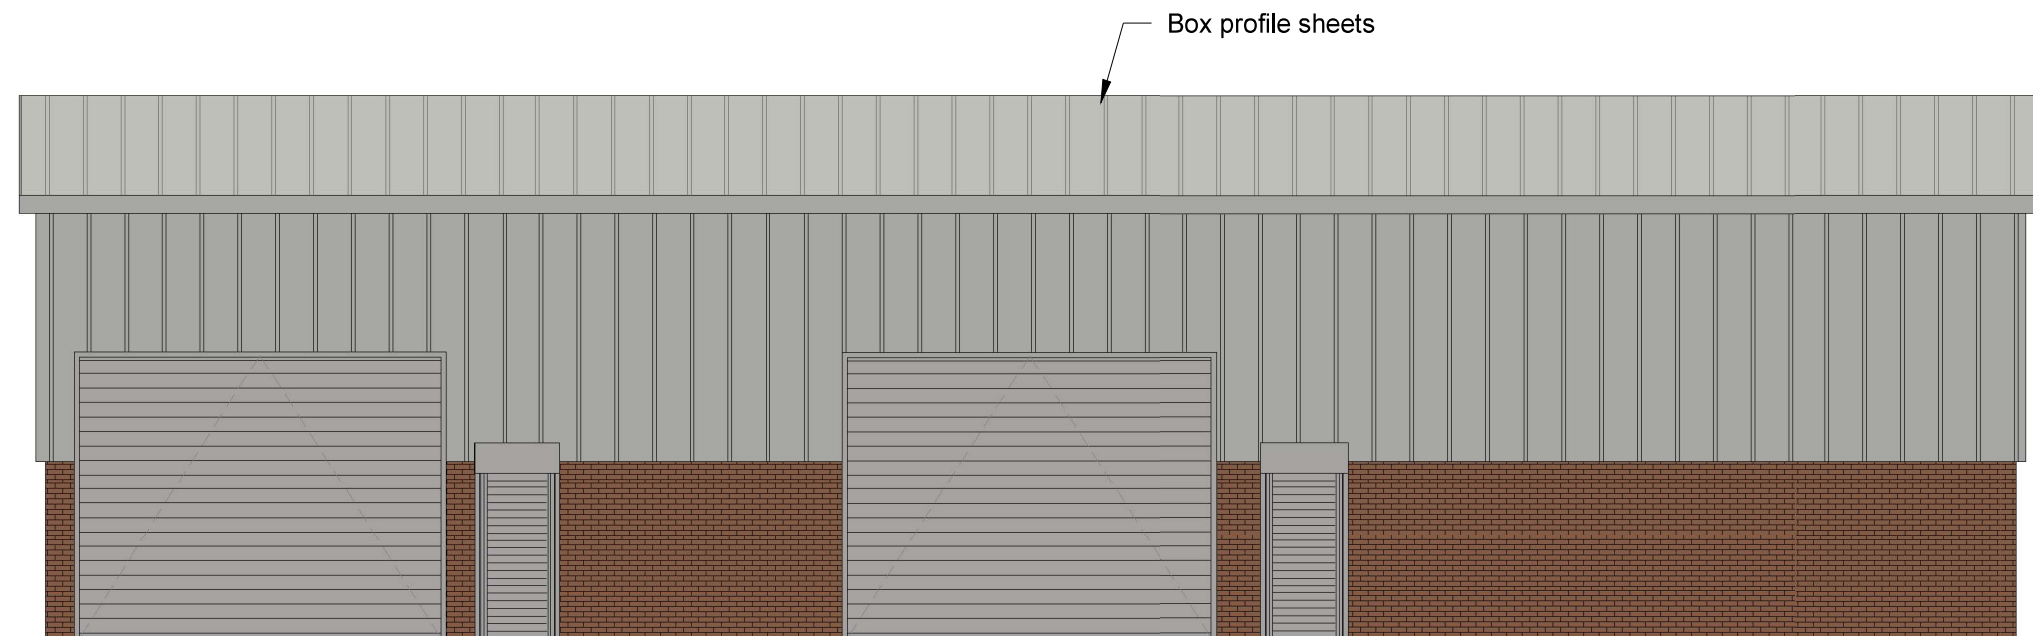


2 Existing Front Elevation
1 : 100

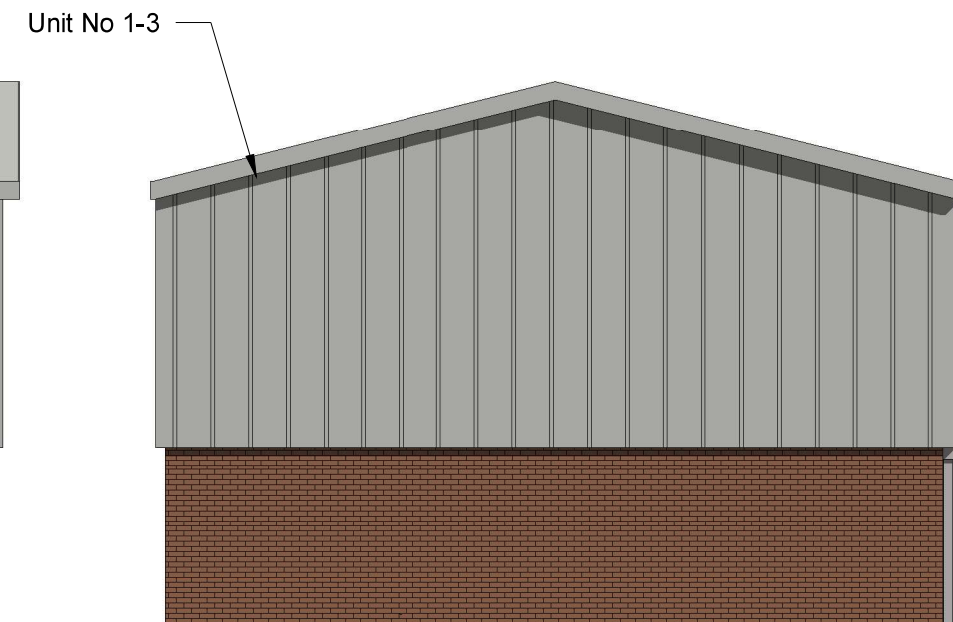

3 Existing Side 1 Elevation
1 : 100



4 Existing Side 2 Elevation
1 : 100

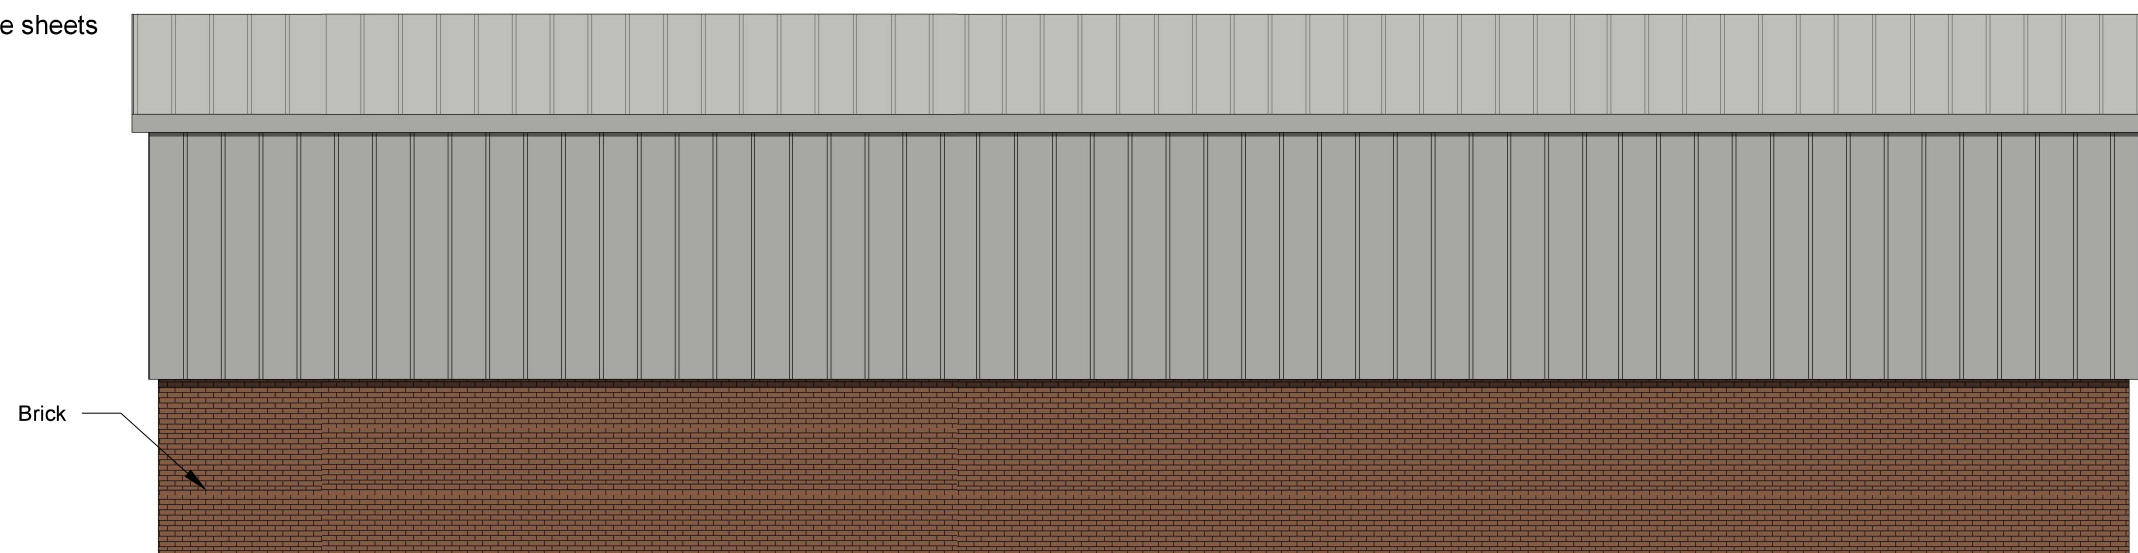

1 Existing Rear Elevation
1 : 100

		This Drawing is Copyright, Dimensions to be checked on site and not scaled from this drawing				Checked by JH		Drawn by PH		Scale (@ A3) 1 : 100	
PROJECT		SHEET		PURPOSE OF ISSUE		Rev No		Description		Date	
New solar Panel to roof		Existing Elevations		Planning Approval		A		Issue		30/05/2024	
INDIGO DESIGN (Part of 3dcadwales Ltd) 5 Ashlea Drive, Merthyr Tydfil, CF47 0NY Tele 01685 385746 Mob - 07940913216 Email: philip@3dcadwales.co.uk		Address Unit 1-3, Cyfarthfa Road, Merthyr Tydfil, CF48 1BS		DRWAING NUMBER GTH-02							