



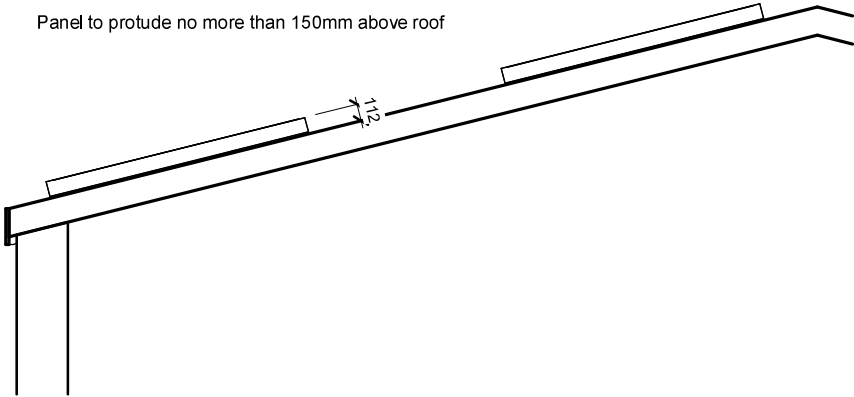


3 Proposed Section
1 : 50

88 Trina Vertex S+ 430W
Dual Glass N-Type (Clear
Backsheet) solar panels

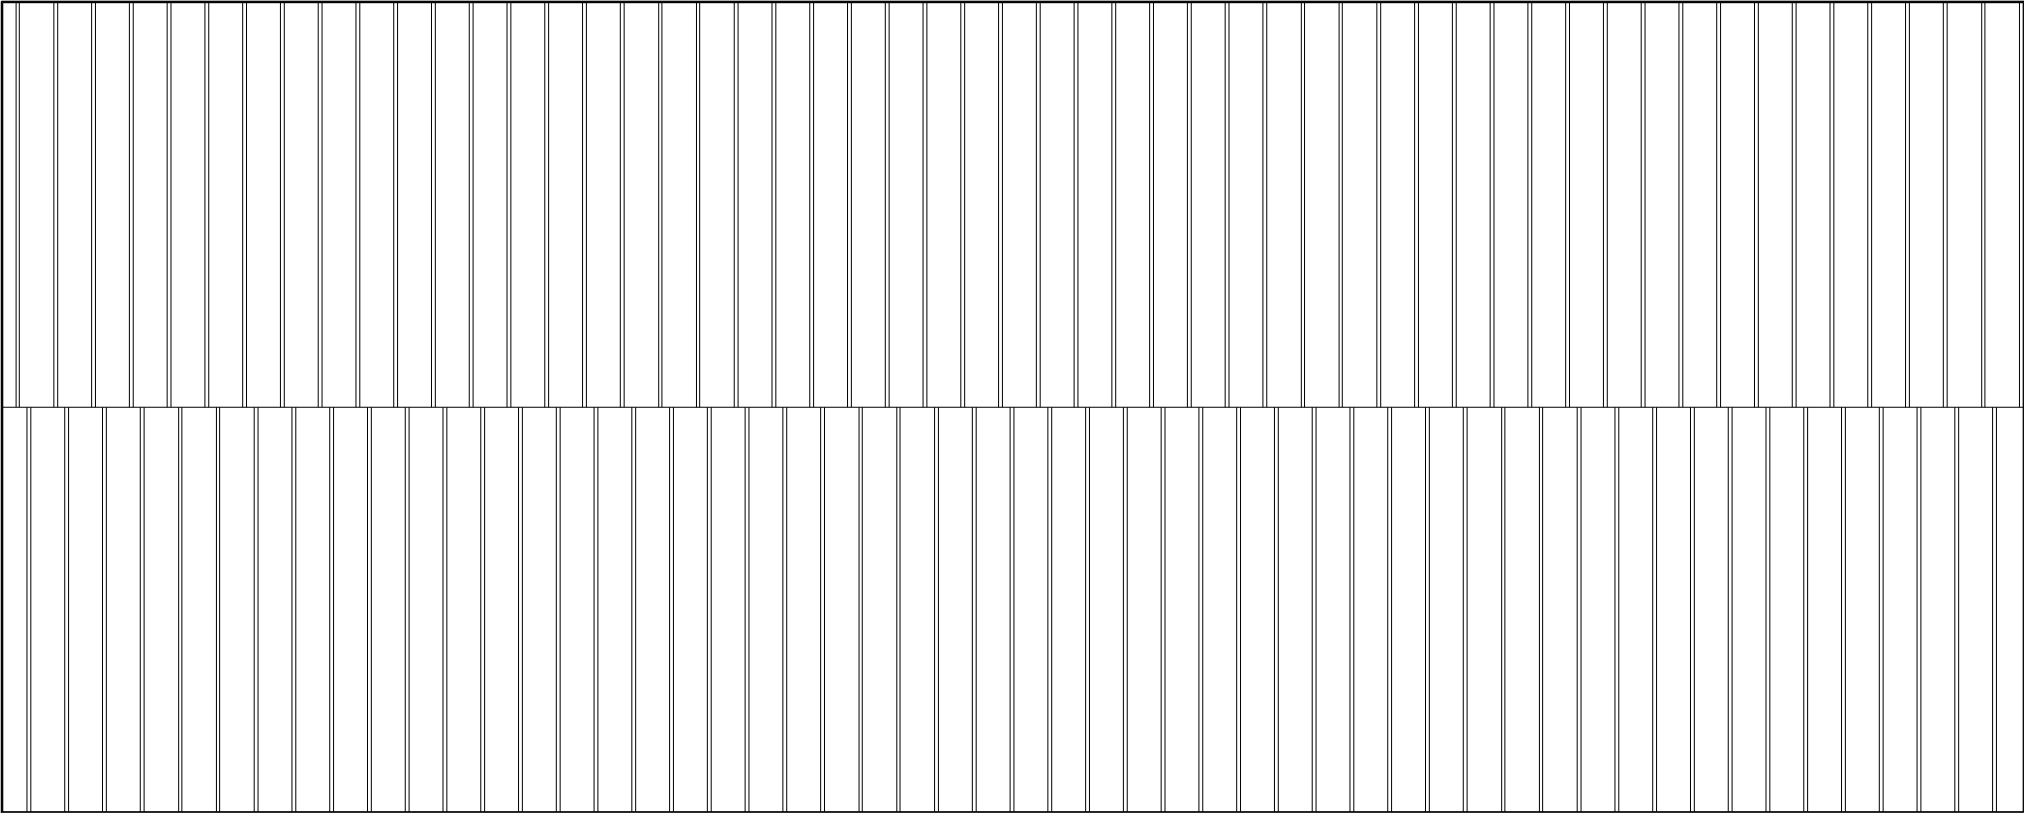

1 Existing Site
1 : 100

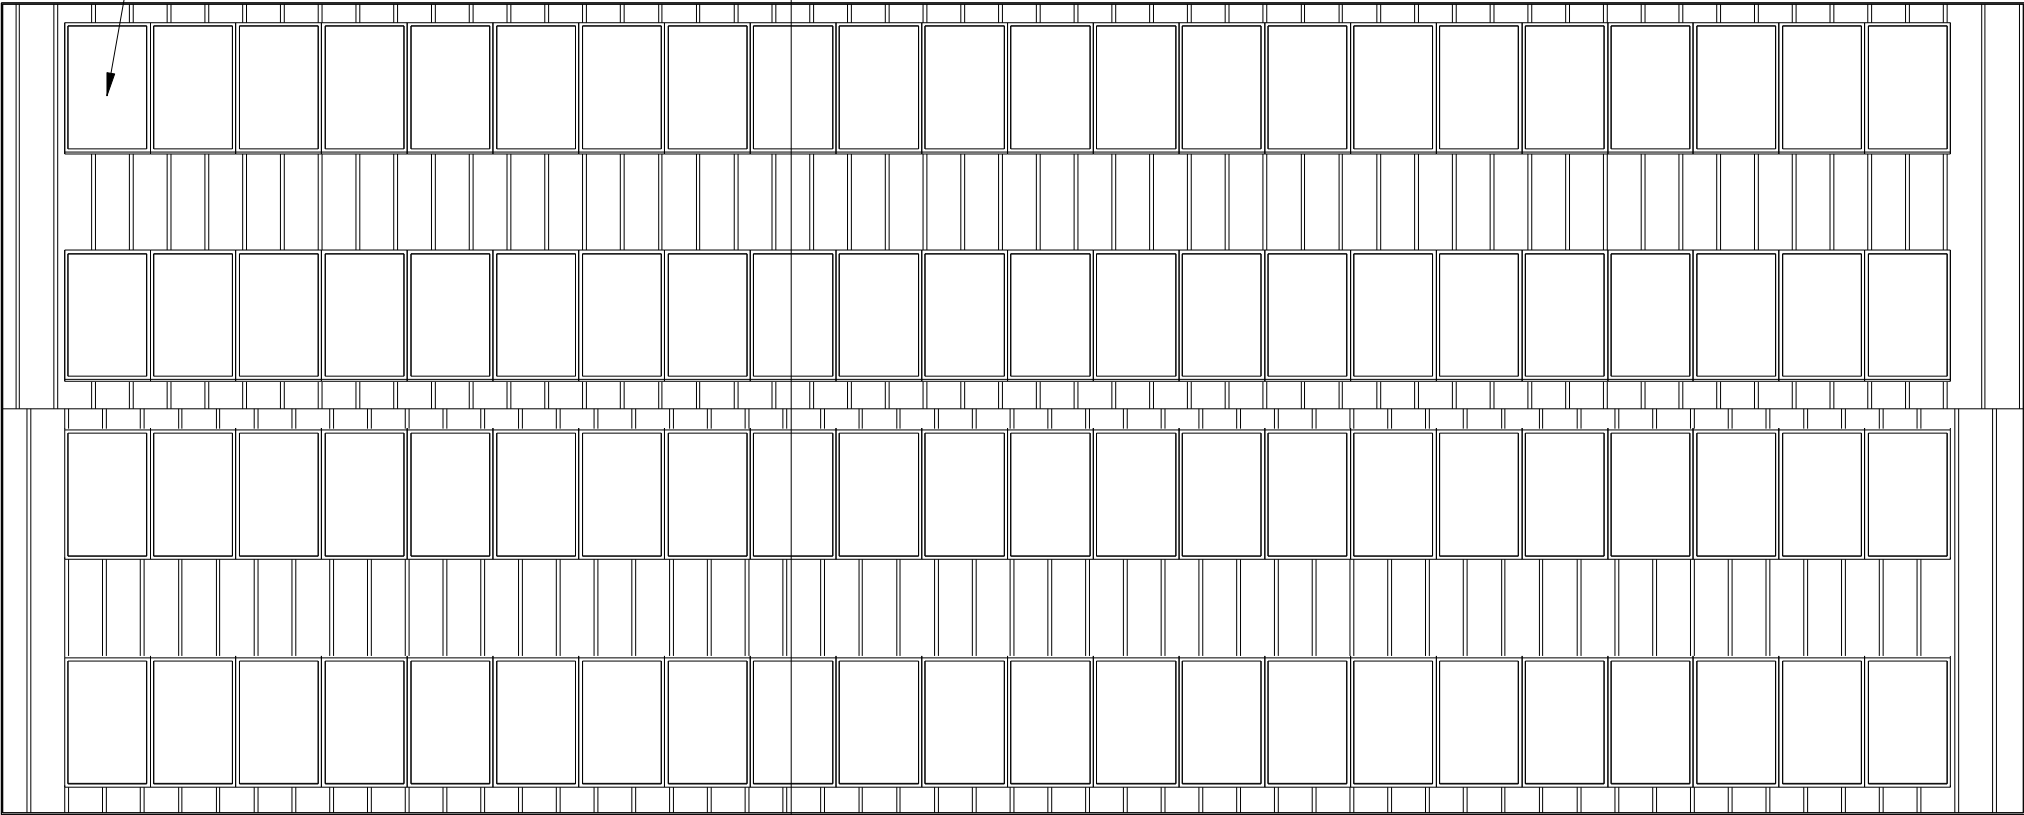

2 Proposed Site
1 : 100

INDIGO DESIGN (Part of 3dcadwales Ltd) 5 Ashlea Drive,
Merthyr Tydfil, CF47 0NY Tele 01685 385746 Mob -
07940913216 Email: philip@3dcadwales.co.uk

This Drawing is Copyright,
Dimensions to be checked
on site and not scaled from
this drawing



PURPOSE OF ISSUE

Planning Approval

DRWAING NUMBER

GTH-03

PROJECT

New solar Panel to roof

SHEET

Site Plans & Section

Address

Unit 1-3, Cyfarthfa Road, Merthyr
Tydfil, CF48 1BS

Checked by

JH

Drawn by

PH

Scale (@ A3)

As indicated

Rev No	Description	Date
A	Issue	30/05/2024