



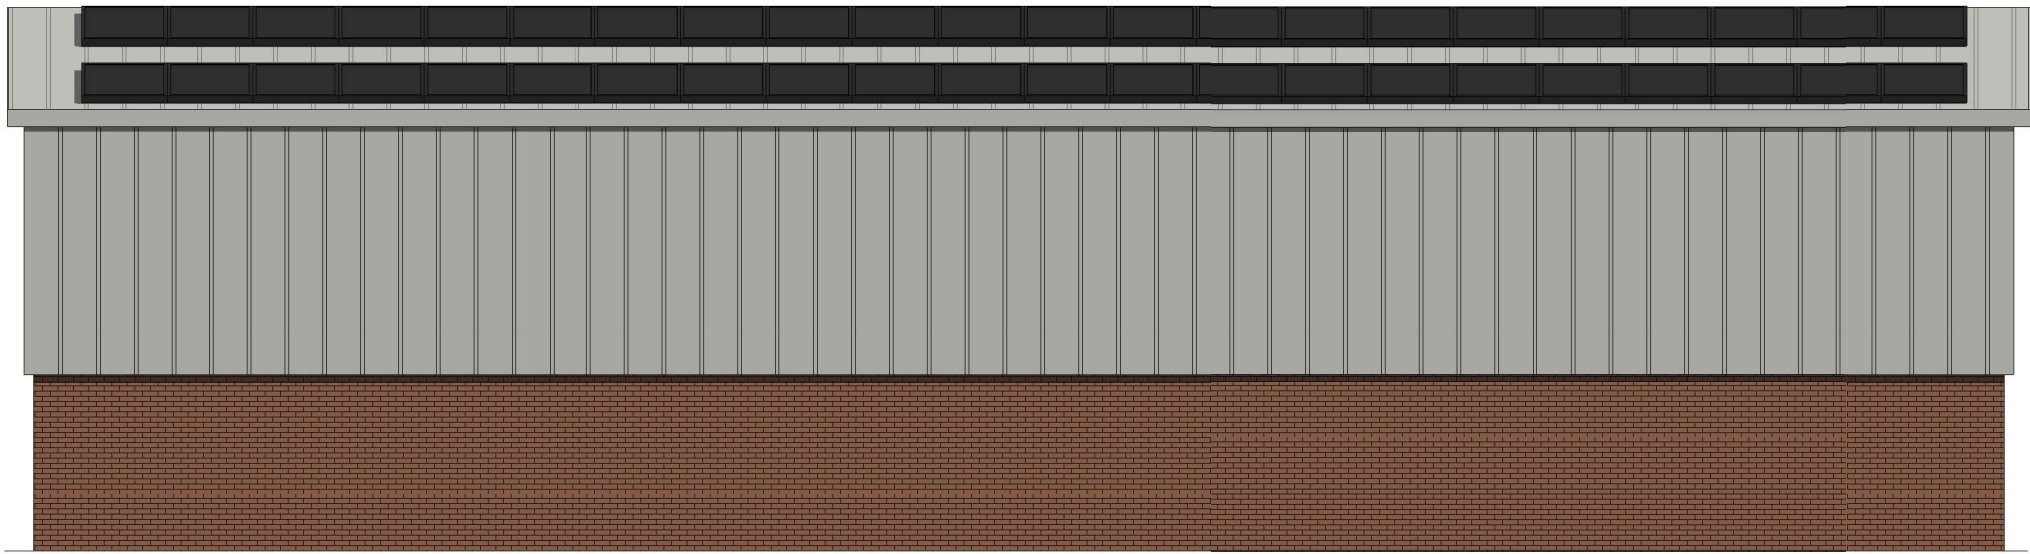


3 Proposed Rear Elevation
1 : 100

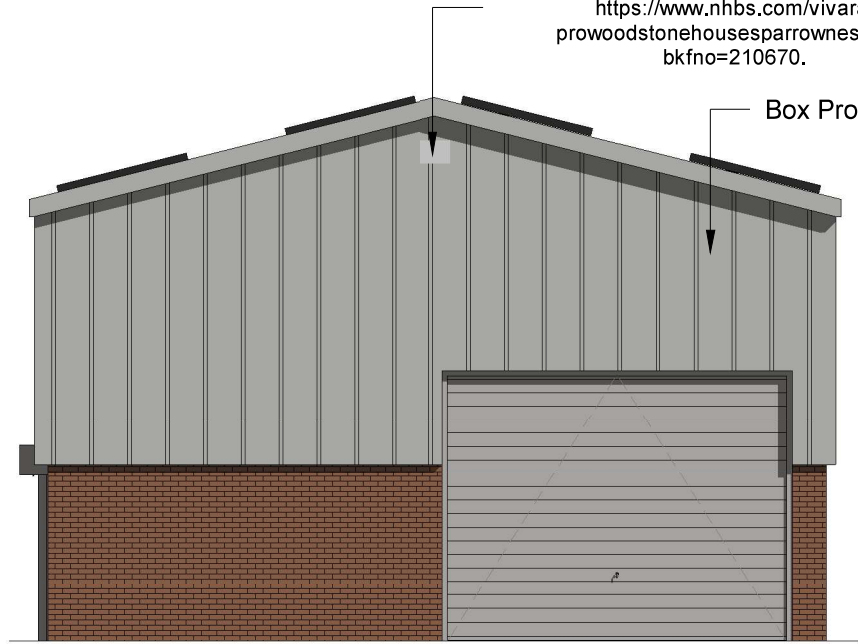


2 Proposed Side 2 Elevation
1 : 100

Ecology enhancement to be fitted before solar panels are in use.

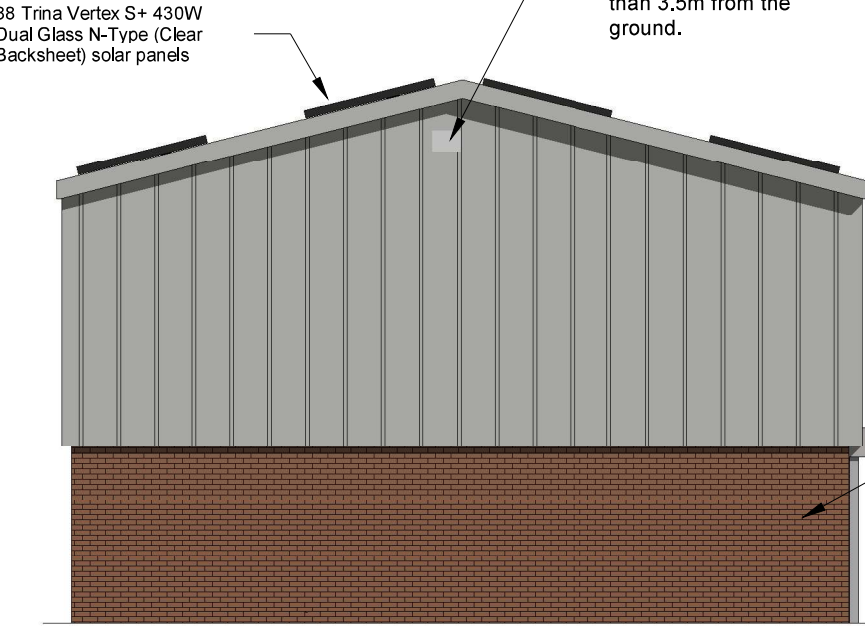

1 Proposed Side 1 Elevation
1 : 100

Two of the following
<https://www.nhbs.com/1wq-schwegler-summer-winter-bat-roost> (or equivalent) boxes or similar will be attached to the rear of the property. The bat boxes will be positioned at a height of no less than 3.5m from the ground.

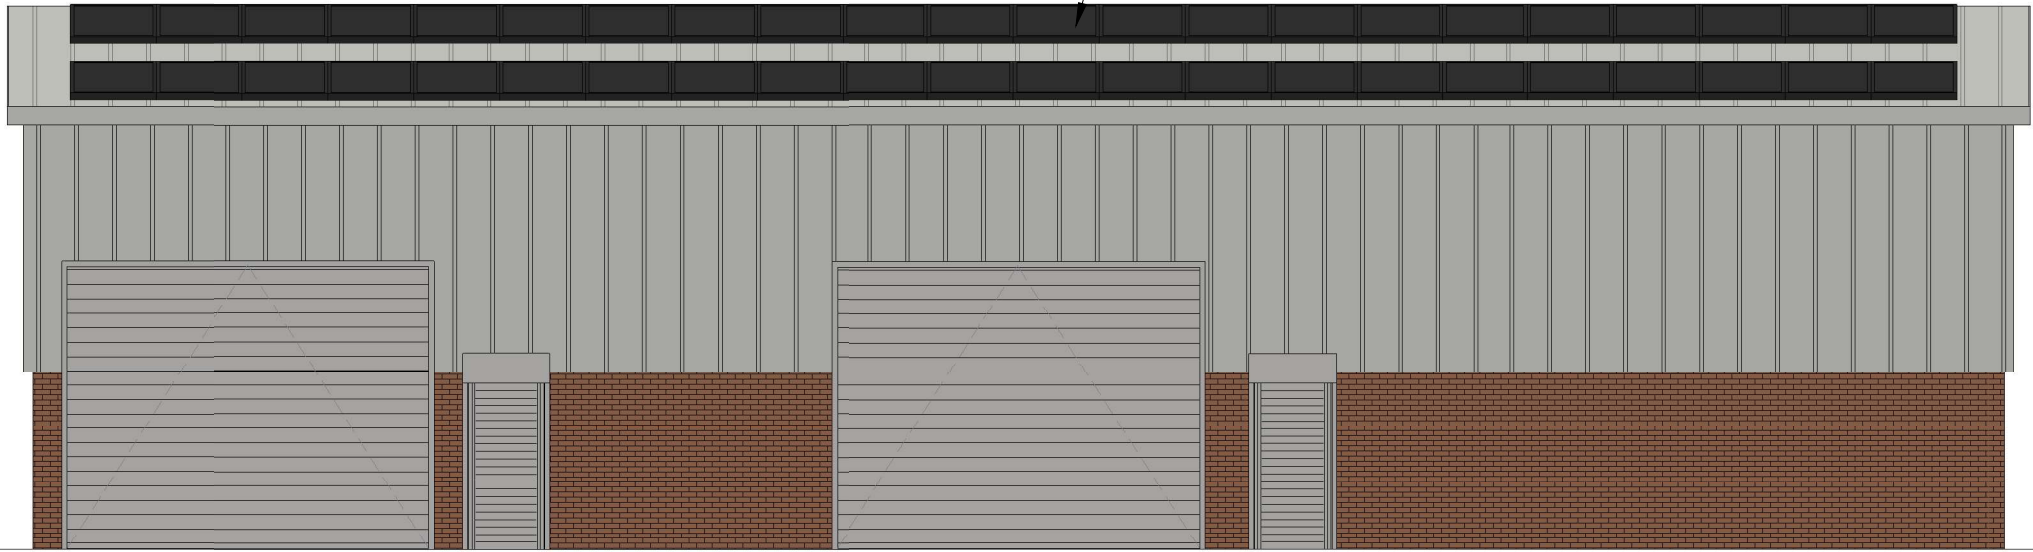

4 Proposed Front Elevation
1 : 100

PROJECT	SHEET
New solar Panel to roof	Proposed Elevations
INDIGO DESIGN (Part of 3dcadwales Ltd) 5 Ashlea Drive, Merthyr Tydfil, CF47 0NY Tele 01685 385746 Mob - 07940913216 Email: philip@3dcadwales.co.uk	Address Unit 1-3, Cyfarthfa Road, Merthyr Tydfil, CF48 1BS

This Drawing is Copyright, Dimensions to be checked on site and not scaled from this drawing		Checked by JH	Drawn by PH	Scale (@ A3) 1 : 100
		Rev No A	Description Issue	Date 30/05/2024
PURPOSE OF ISSUE Planning Approval	DRWAING NUMBER GTH-04			