


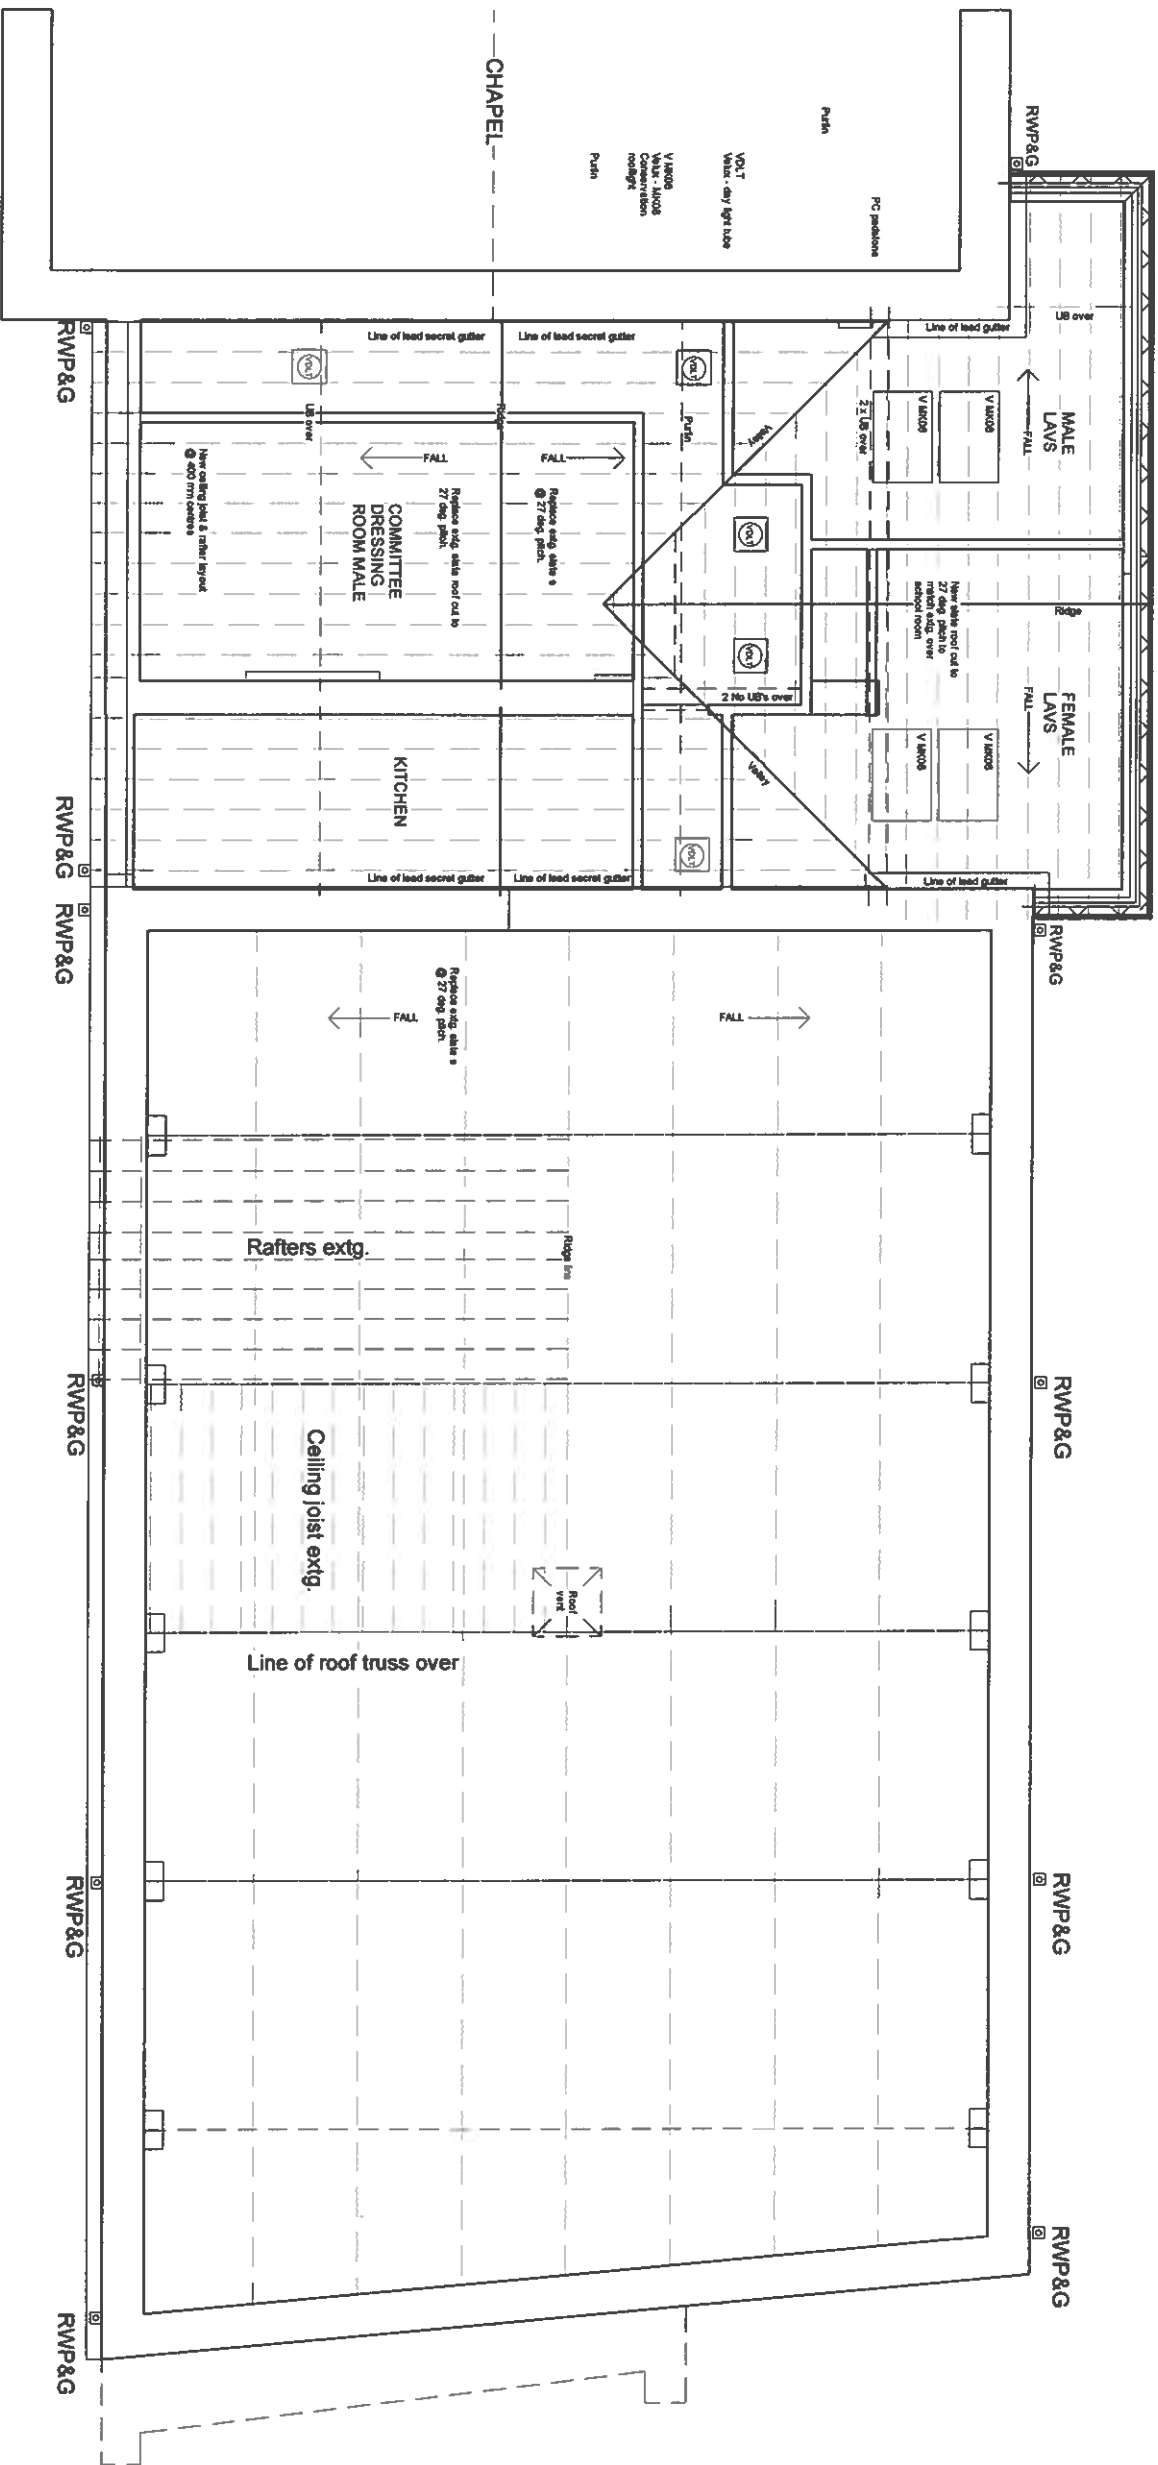

Original Chapel & School Room - 1841 Kitchen infill circa 1960's ? Hall - 1929.

ROOF PLAN : PROPOSED.

Revisions: Pitched roof over toilets. Reduced number of Velux sun tunnels. Rainwater downpipes increased & amended.

Philip Griffiths - Architect
3, St Johns Close, Cefn Coed,
Merthyr Tydfil, CF48 2PE.
Tel: 01685 370812
Email: Philip@philipgriffiths.co.uk

Client: High Street Baptist Chapel,
High Street, Merthyr Tydfil, CF47 8DN
Tel No: 07949 594850 or
Tel No: 07949 734556

Proposed Refurbishment of Chapel Hall @
High Street, Baptist Chapel, High Street,
Merthyr Tydfil, CF47 8DN
ROOF PLAN PITCHED ROOF TOILETS :
PROPOSED.

Date: Feb, 2021
Drawn by: PG.
Scale: 1:100 mm
Dwg. No. 13A