




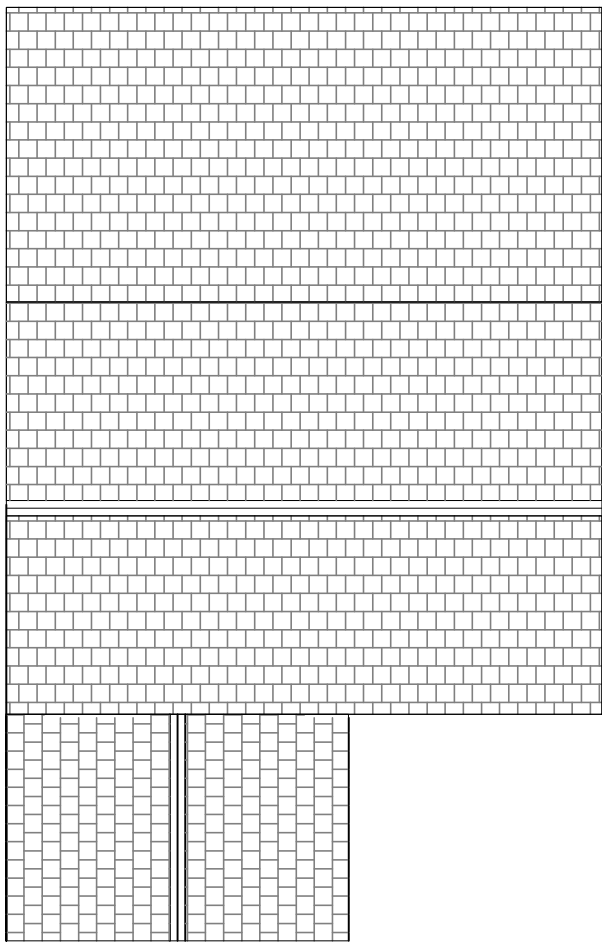


Existing Roof Plan
1:100

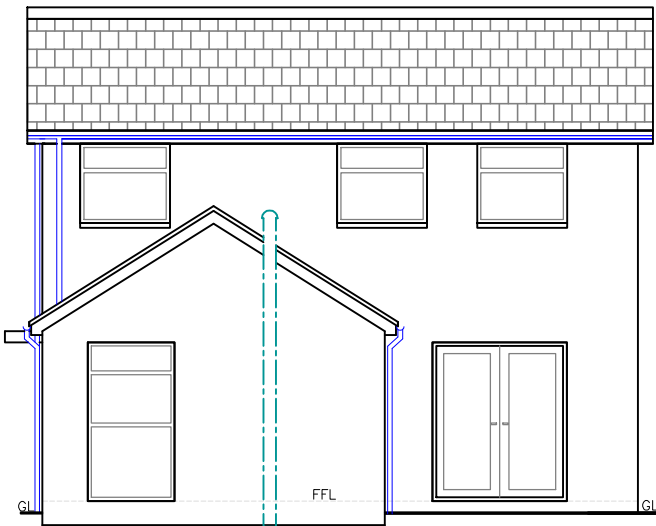


Existing Front Elevation
1:100

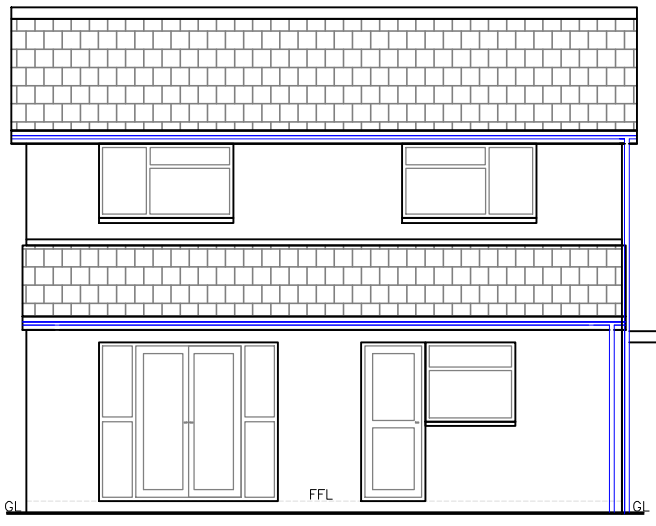



Existing Rear Elevation
1:100

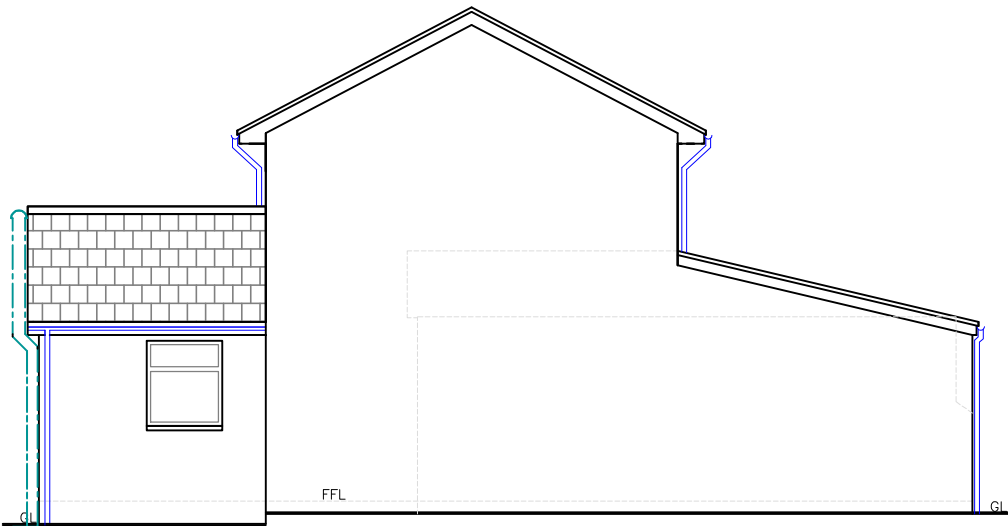


Existing Side Elevation
1:100

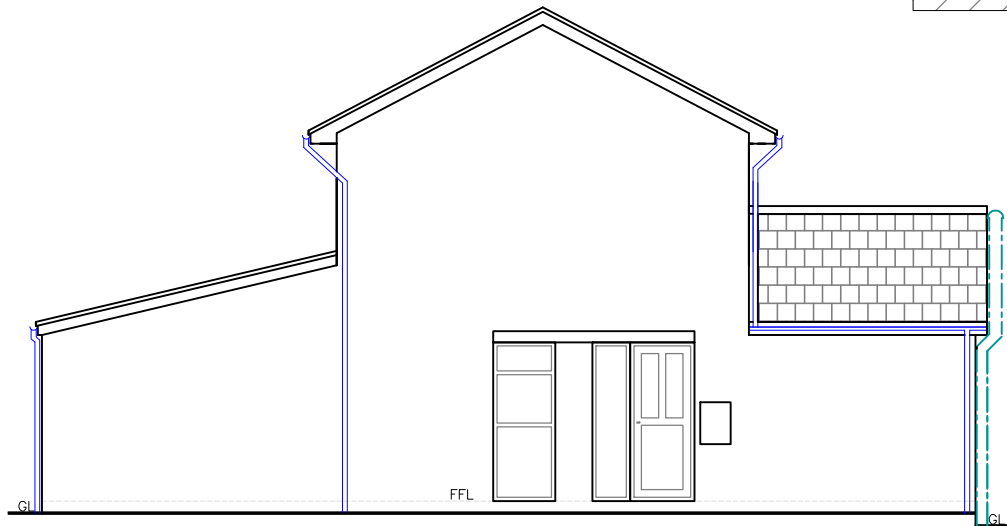


Existing Side Elevation
1:100

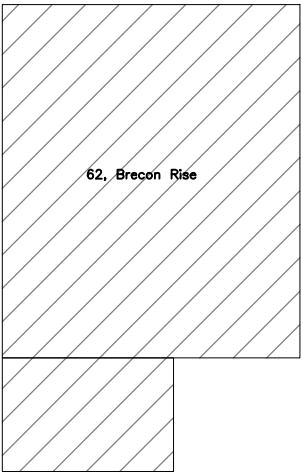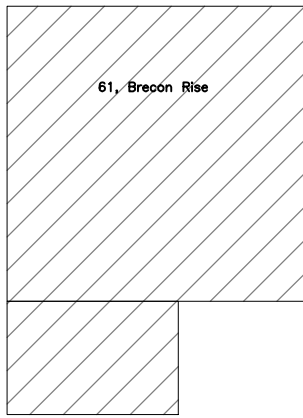

Existing Site Plan
1:100

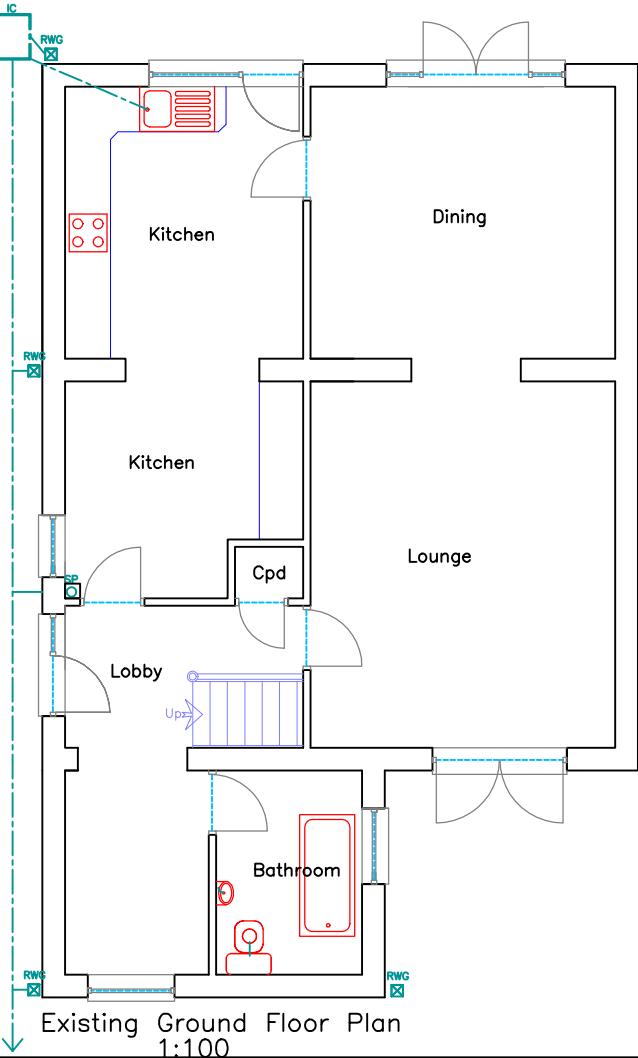

Existing Ground Floor Plan
1:100

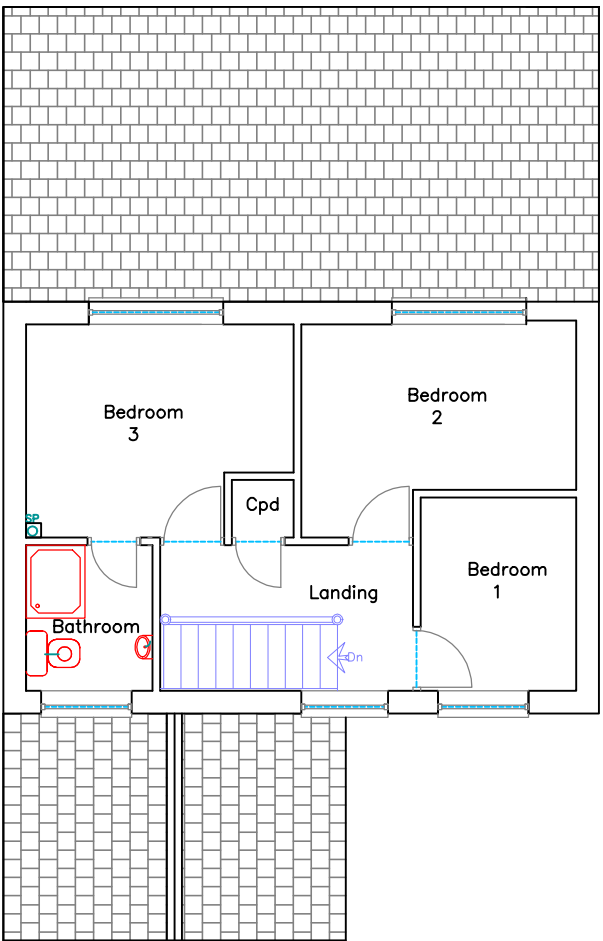

Existing First Floor Plan
1:100

			
Utopia Design Architectural Services			
Building Planning Application Support Paul Thomas: BSc (Hons) Tel: 01685 559230, Mob: 07908 725065			
Issued Only for Purpose Indicated			
Drawing Status: FOR PLANNING/BUILD CONTROL PURPOSES ONLY			
Address 62, Brecon Rise Pant, Dowlais Merthyr Tydfil CF48 2EE			
Project Proposed First Floor Rear Extension with Alterations			
Drawn by PT	Paper A2	Date JUNE 26	
Title Existing Plans, Elevations and Section Details	Scale 1:200 1:100	Drwg No Brec Rise 62 EXTG 01A	