



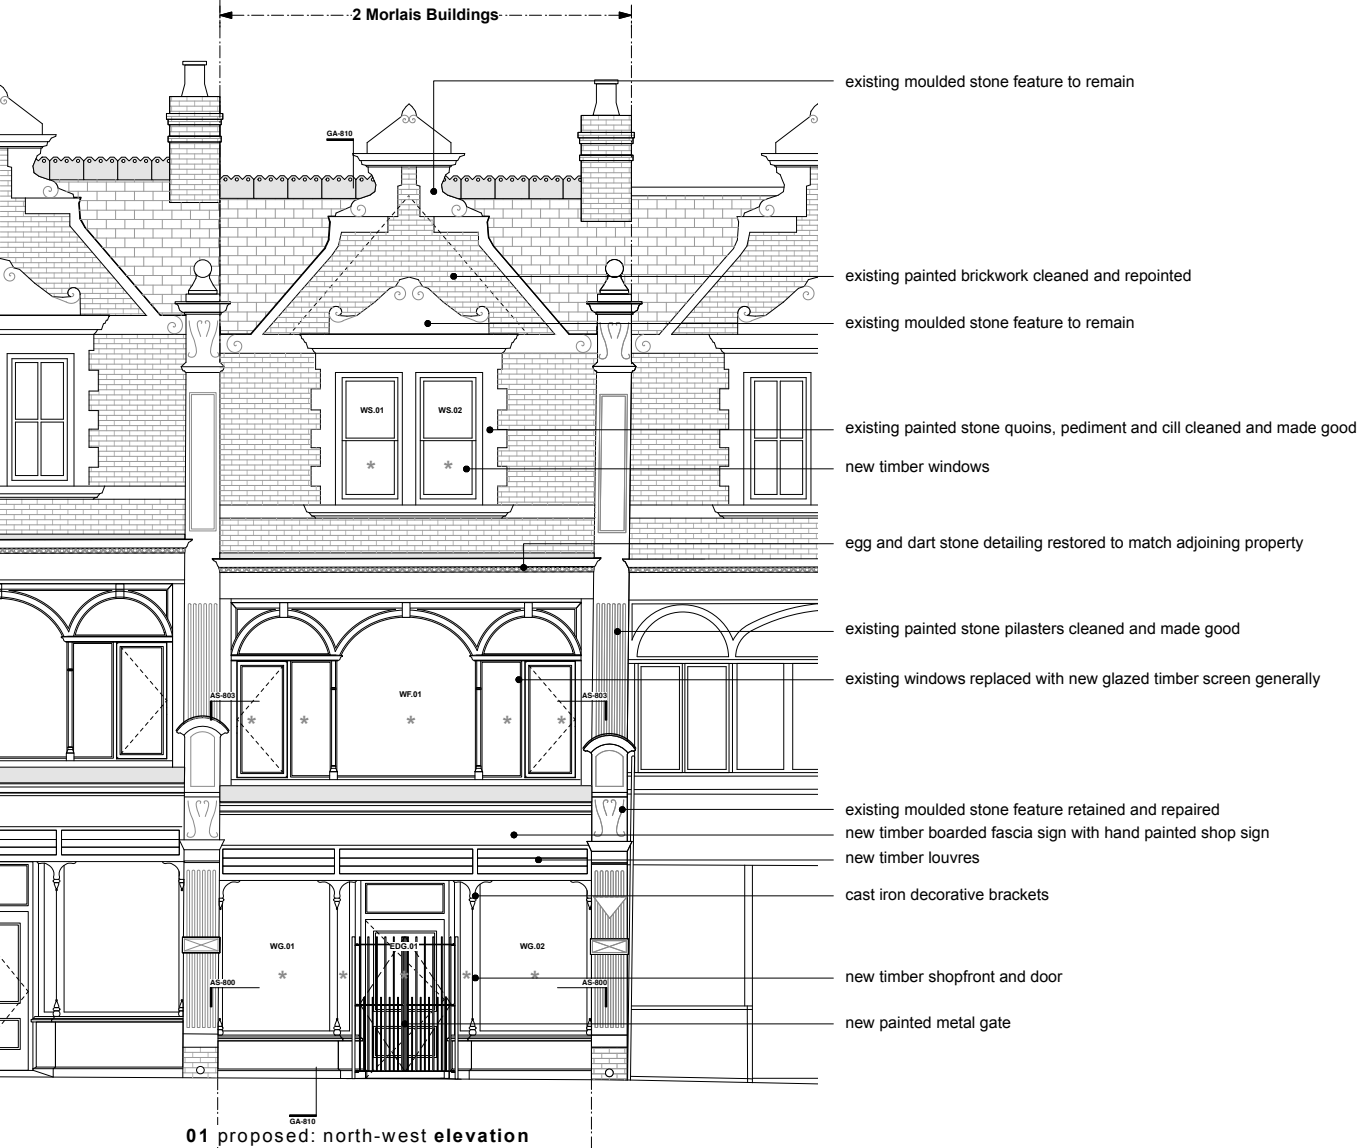

01 proposed: north-west elevation

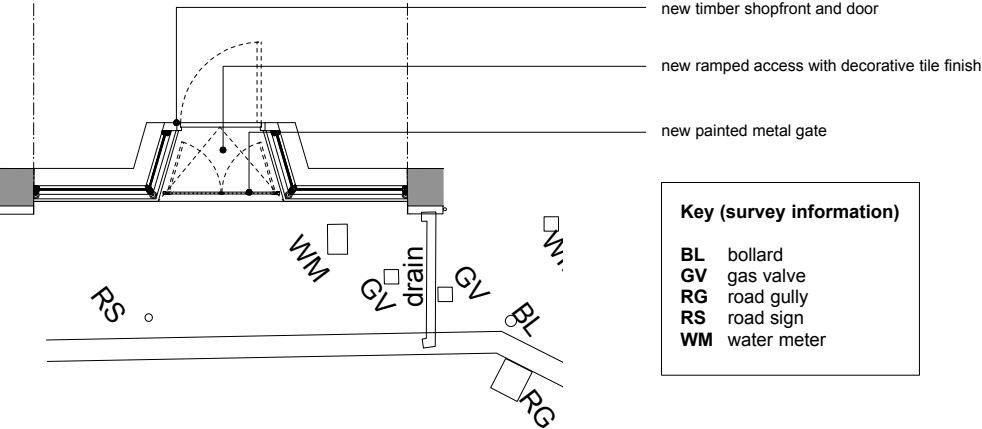

02 proposed: shopfront ground floor part plan

PLANNING

Rev	Date	Drawn	Checked	Description

6 King Street Bristol BS1 4EQ
T 0117 929 9293 E info@fm-architects.co.uk
F 0117 929 9295 W fm-architects.co.uk

• All drawings are copyright.
• Report all discrepancies to project administrator
• Do not scale drawing for construction purposes
• All dimensions to be checked on site

0 2.5m

North

ferguson mann architects					
Job Title Merthyr Tydfil THI			Drawing Title 2 Morlais Buildings		
Client Merthyr Tydfil County Borough Council			Proposed: Front Elevation & Plan		
Scale 1:50 @ A1 1:100 @ A3	Date 10.09.20	Drawn FS	Checked CF	Job No 10647-08	Drawing No PL-810