



Revision			
No	Description	Date	Chkd

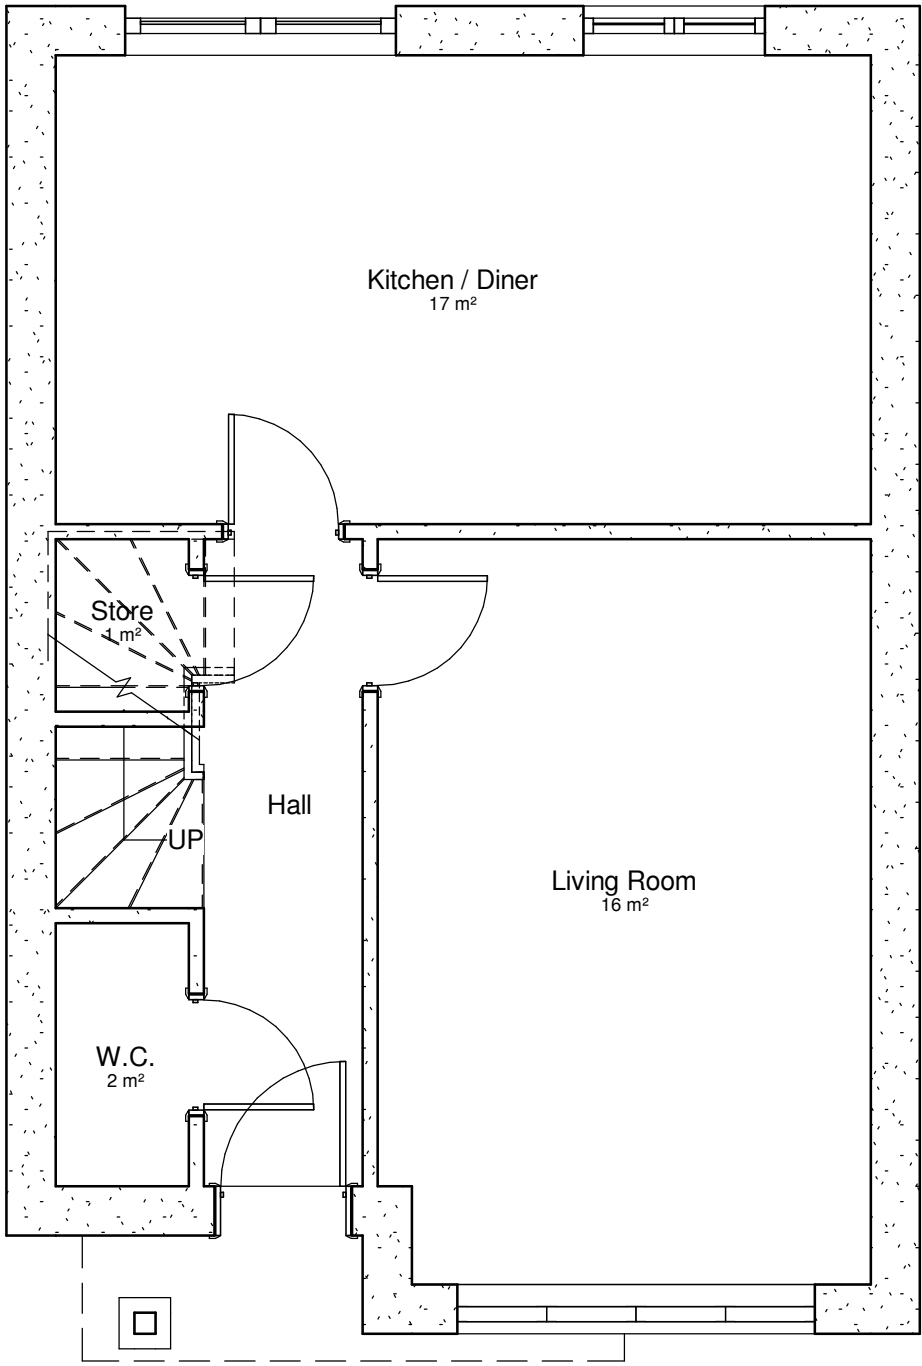


EXISTING GROUND FLOOR
1 : 50

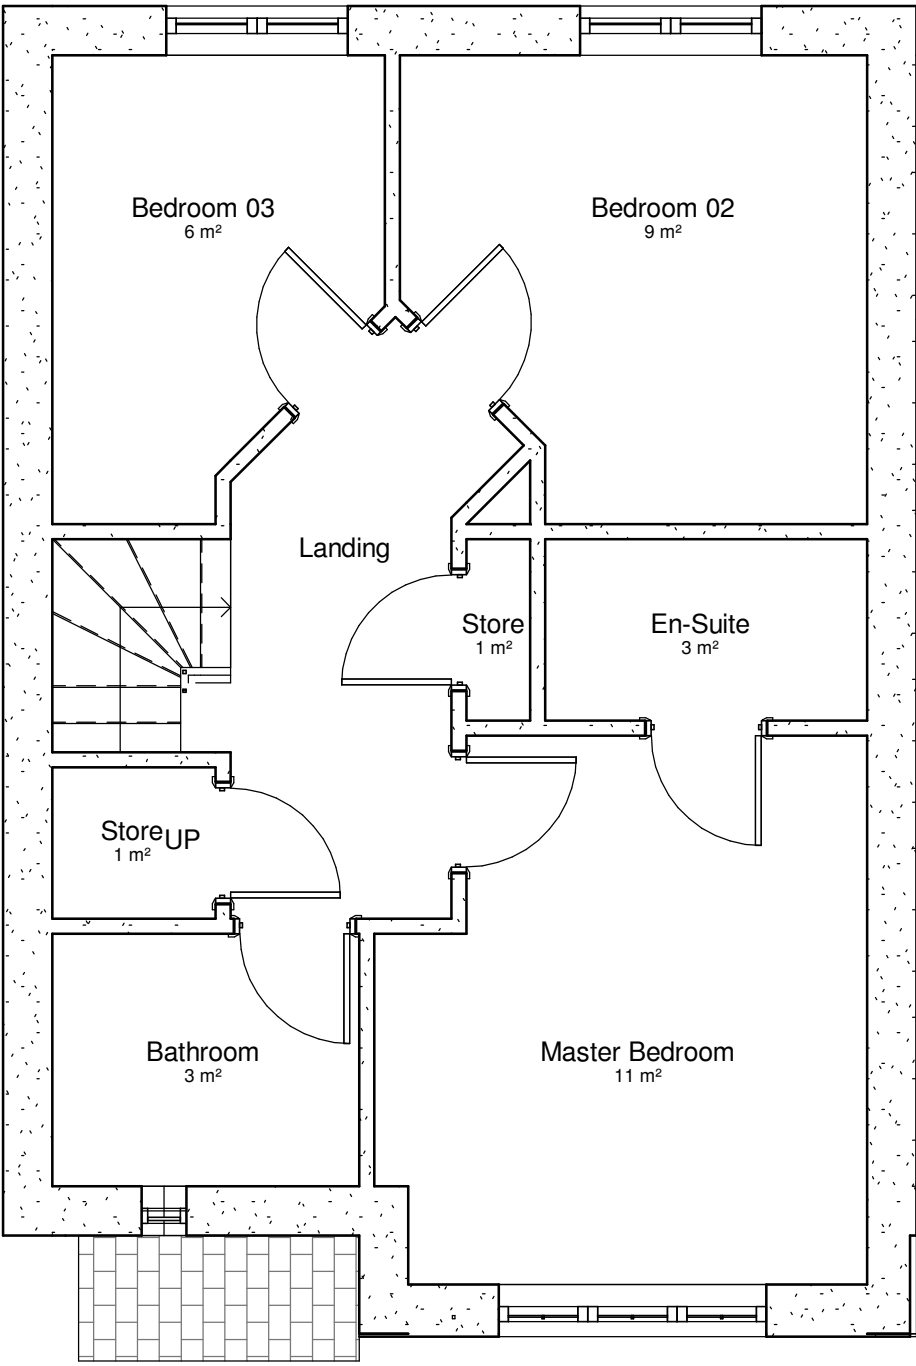


EXISTING FIRST FLOOR PLAN
1 : 50




EXISTING EAST ELEVATION
1 : 50

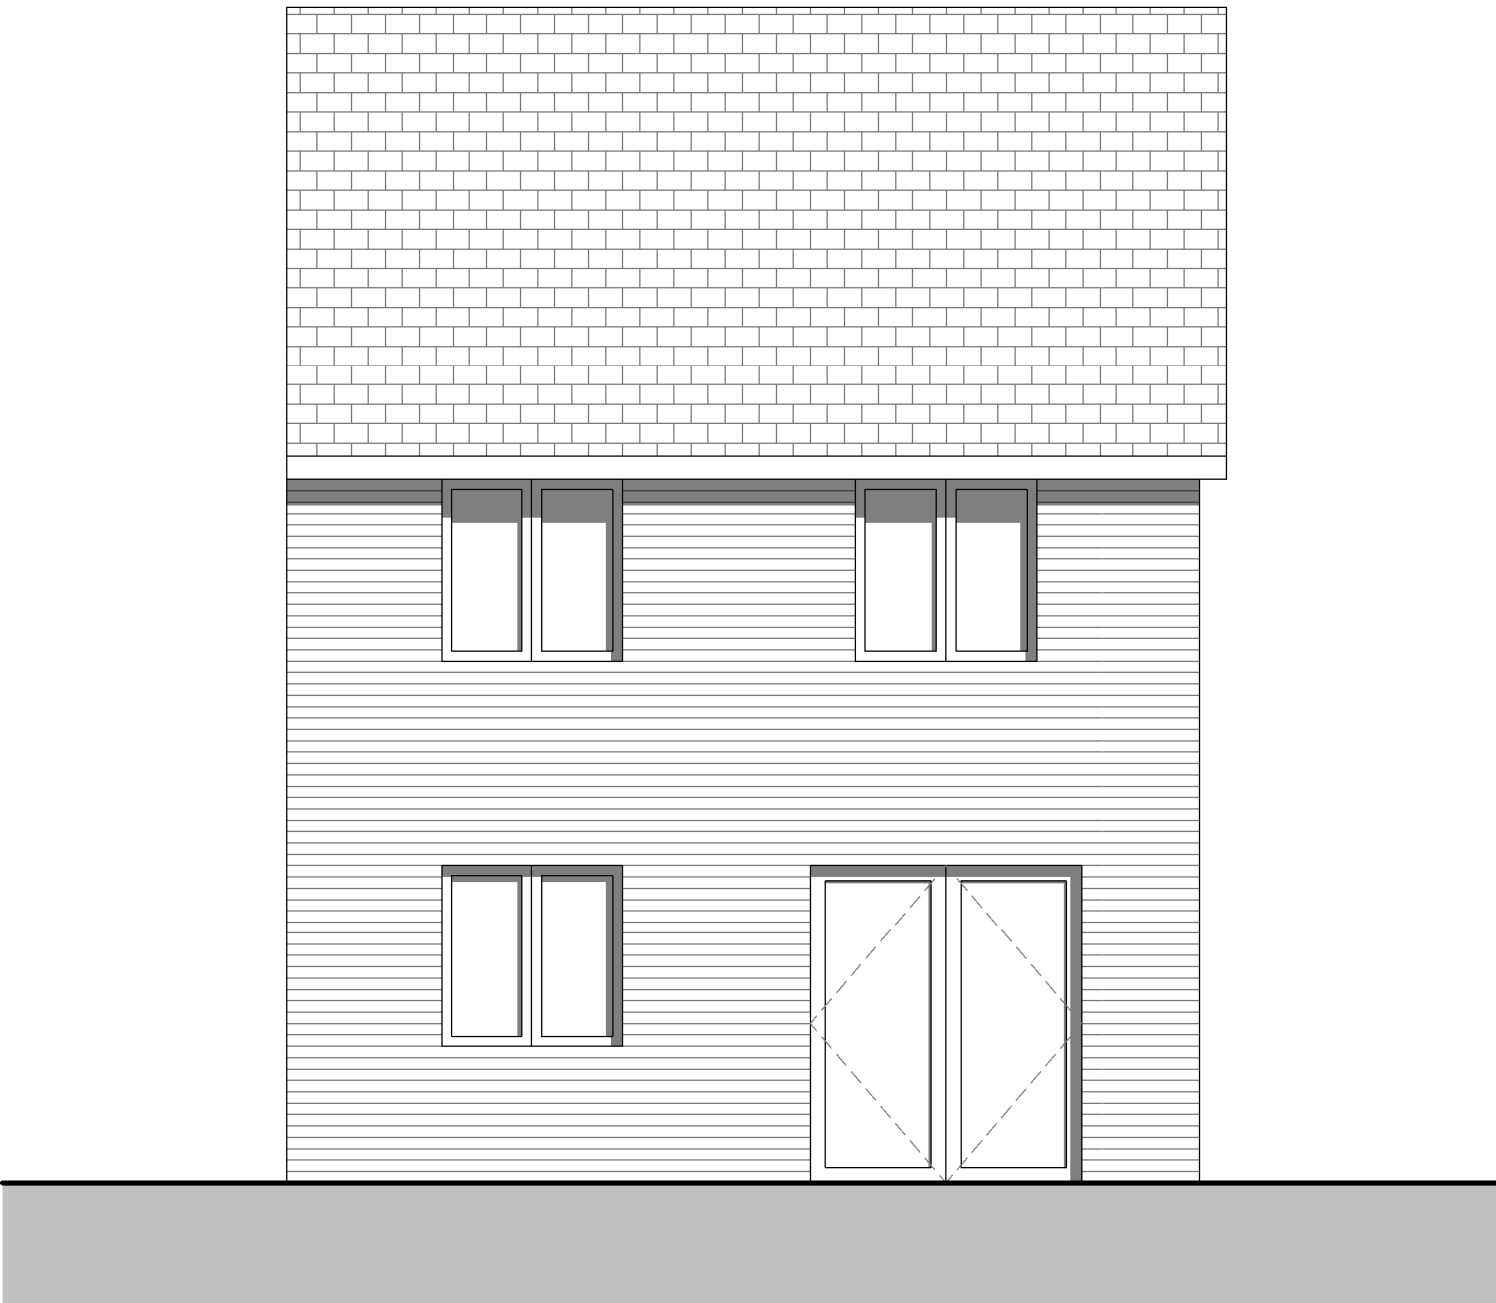

EXISTING WEST ELEVATION
1 : 50

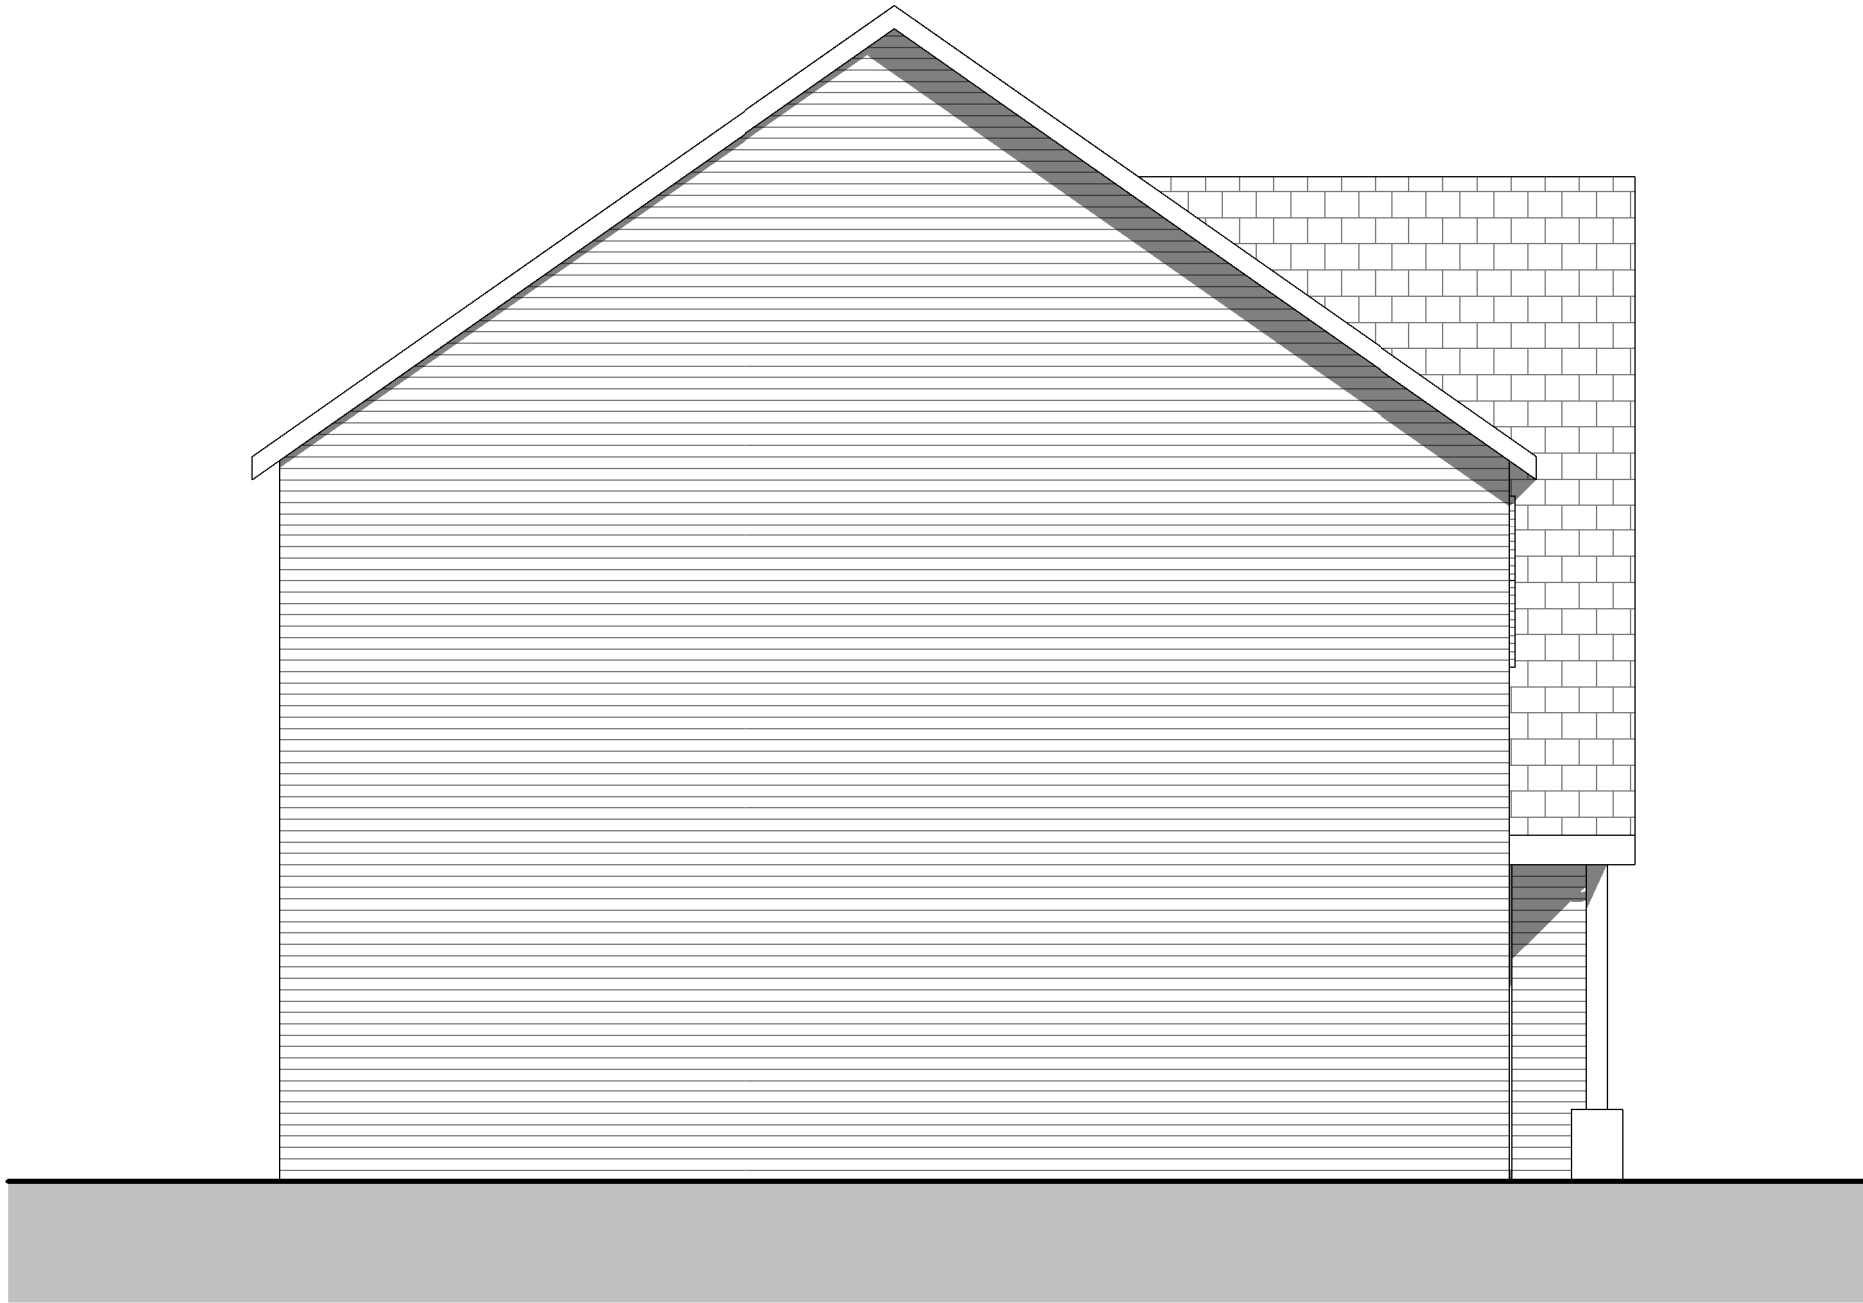

EXISTING SOUTH ELEVATION
1 : 50

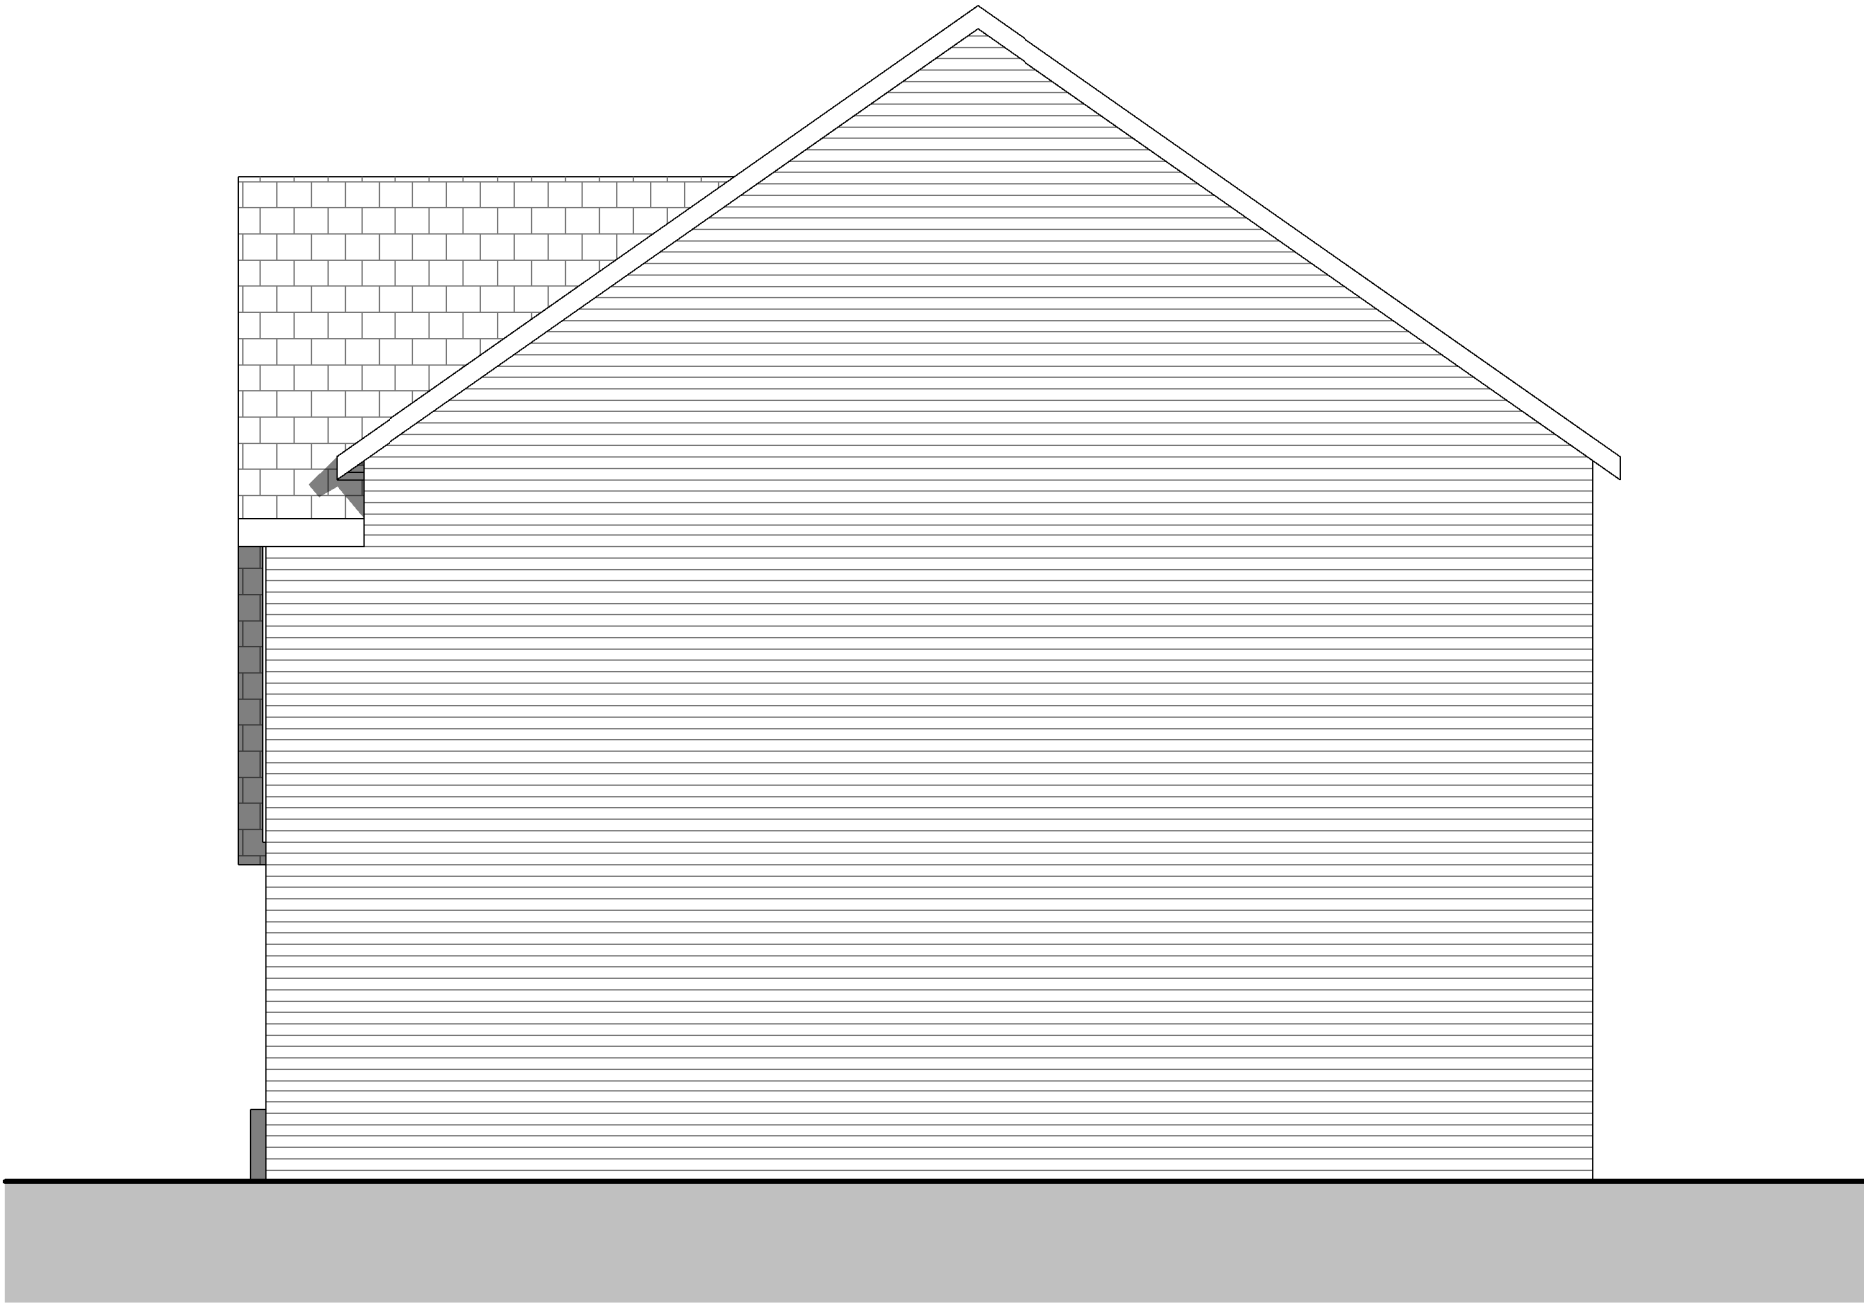

EXISTING NORTH ELEVATION
1 : 50

C.S.A			
CLEAR - SPACE - ARCHITECTURE			
Project	22, River Avenue, Trelewis, CF46 6EF		
	EXISTING PLANS & ELEVATIONS		
Date	21.02.2022	Scale	1 : 50
Job No	220201	Draw No	A103
Revision		Checked By: Drawn By:	
		AW TC	