
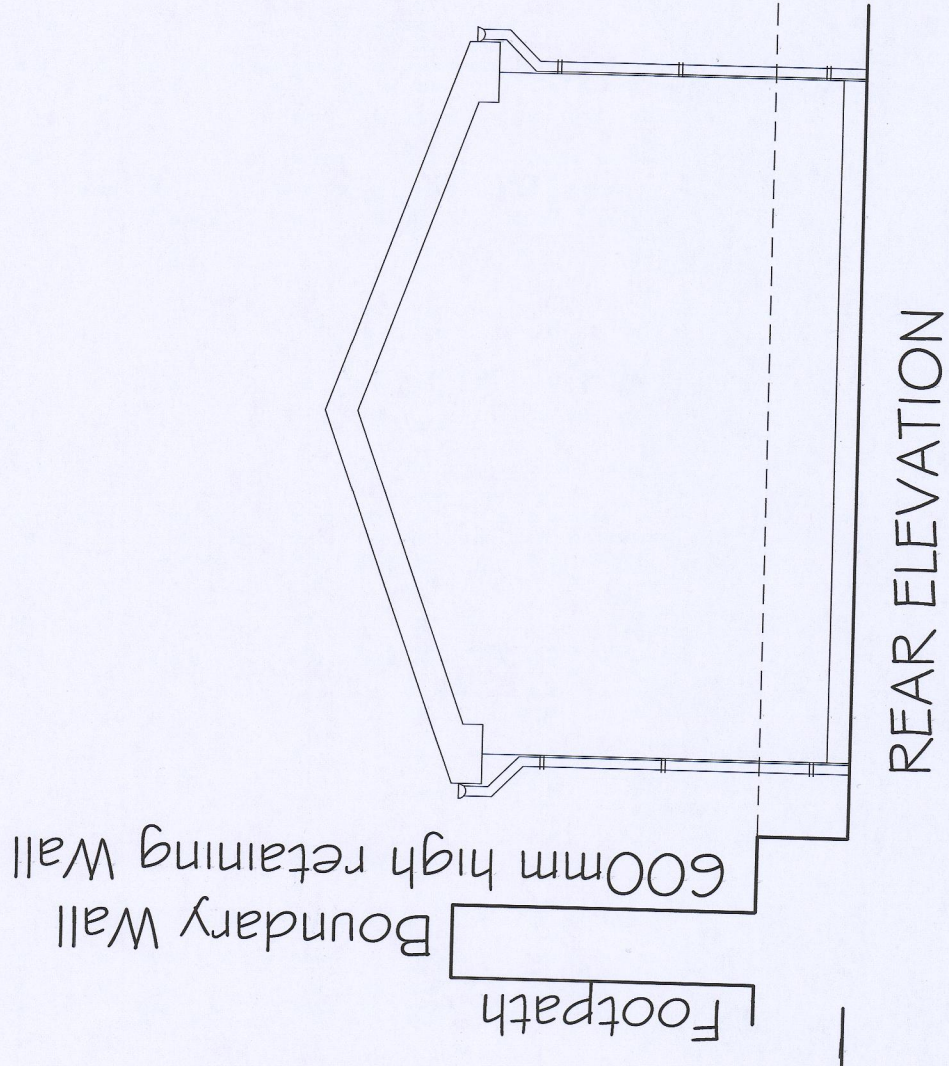
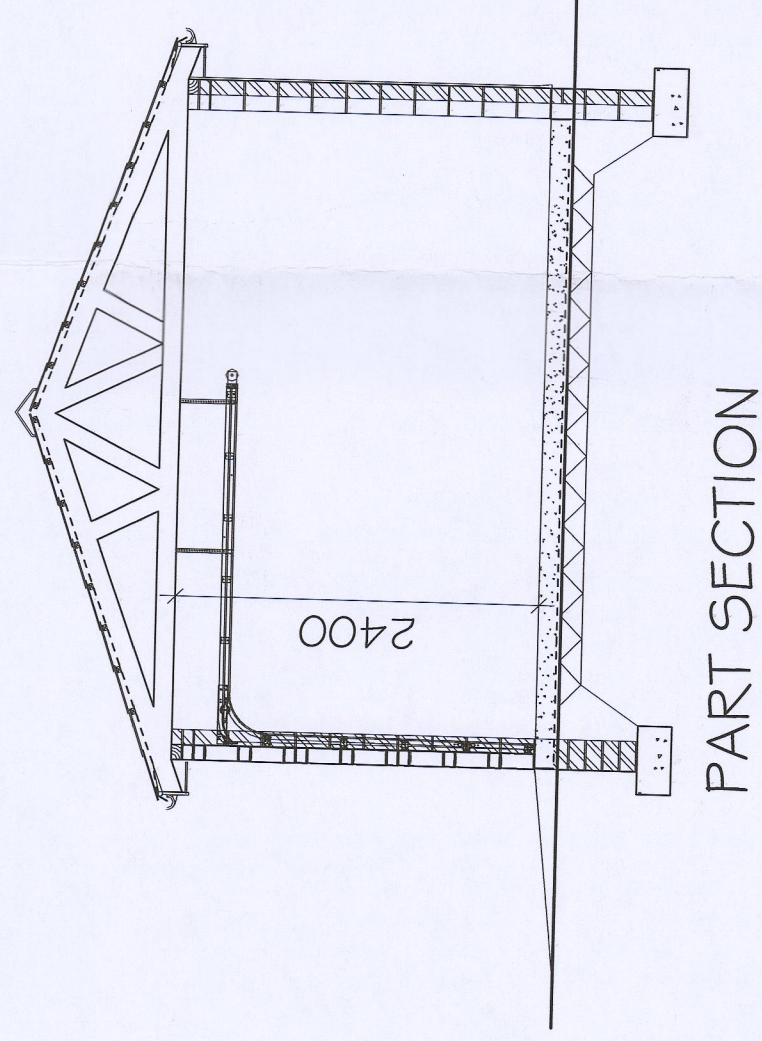
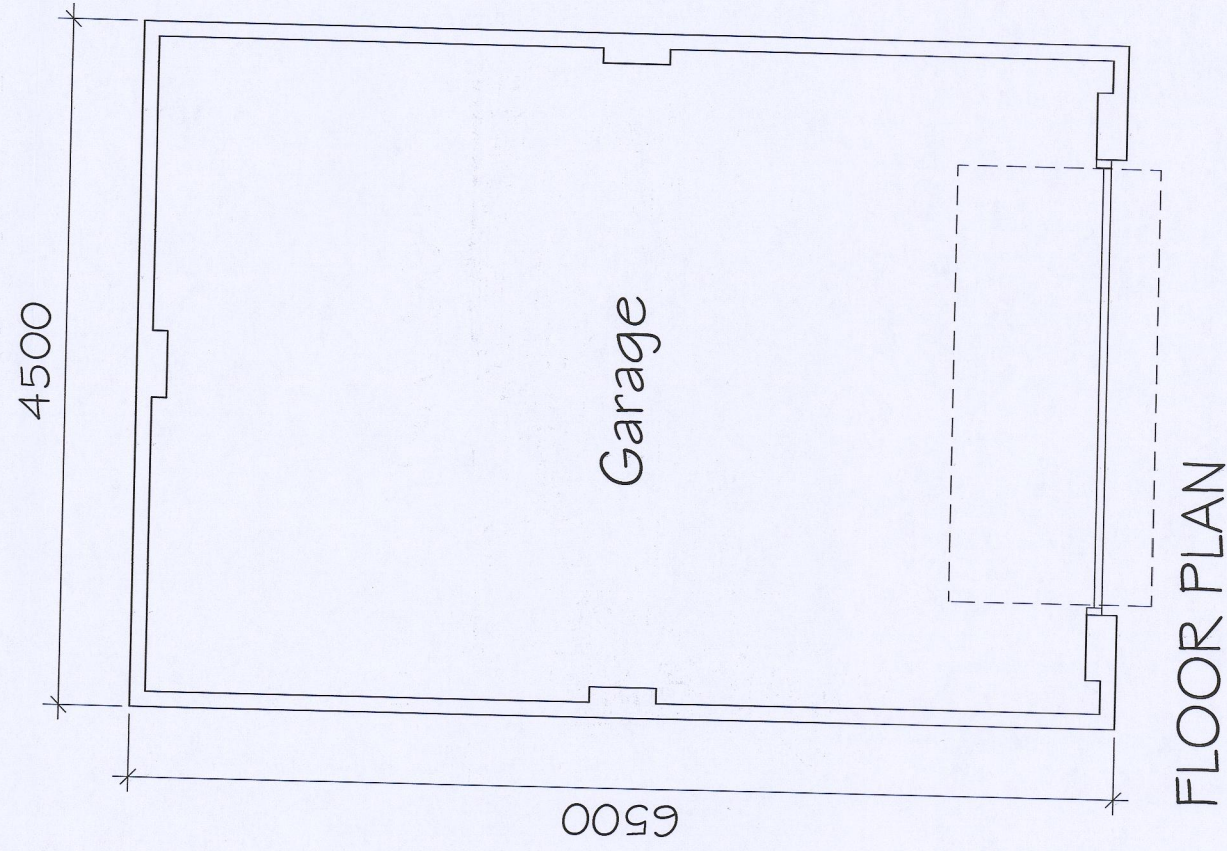
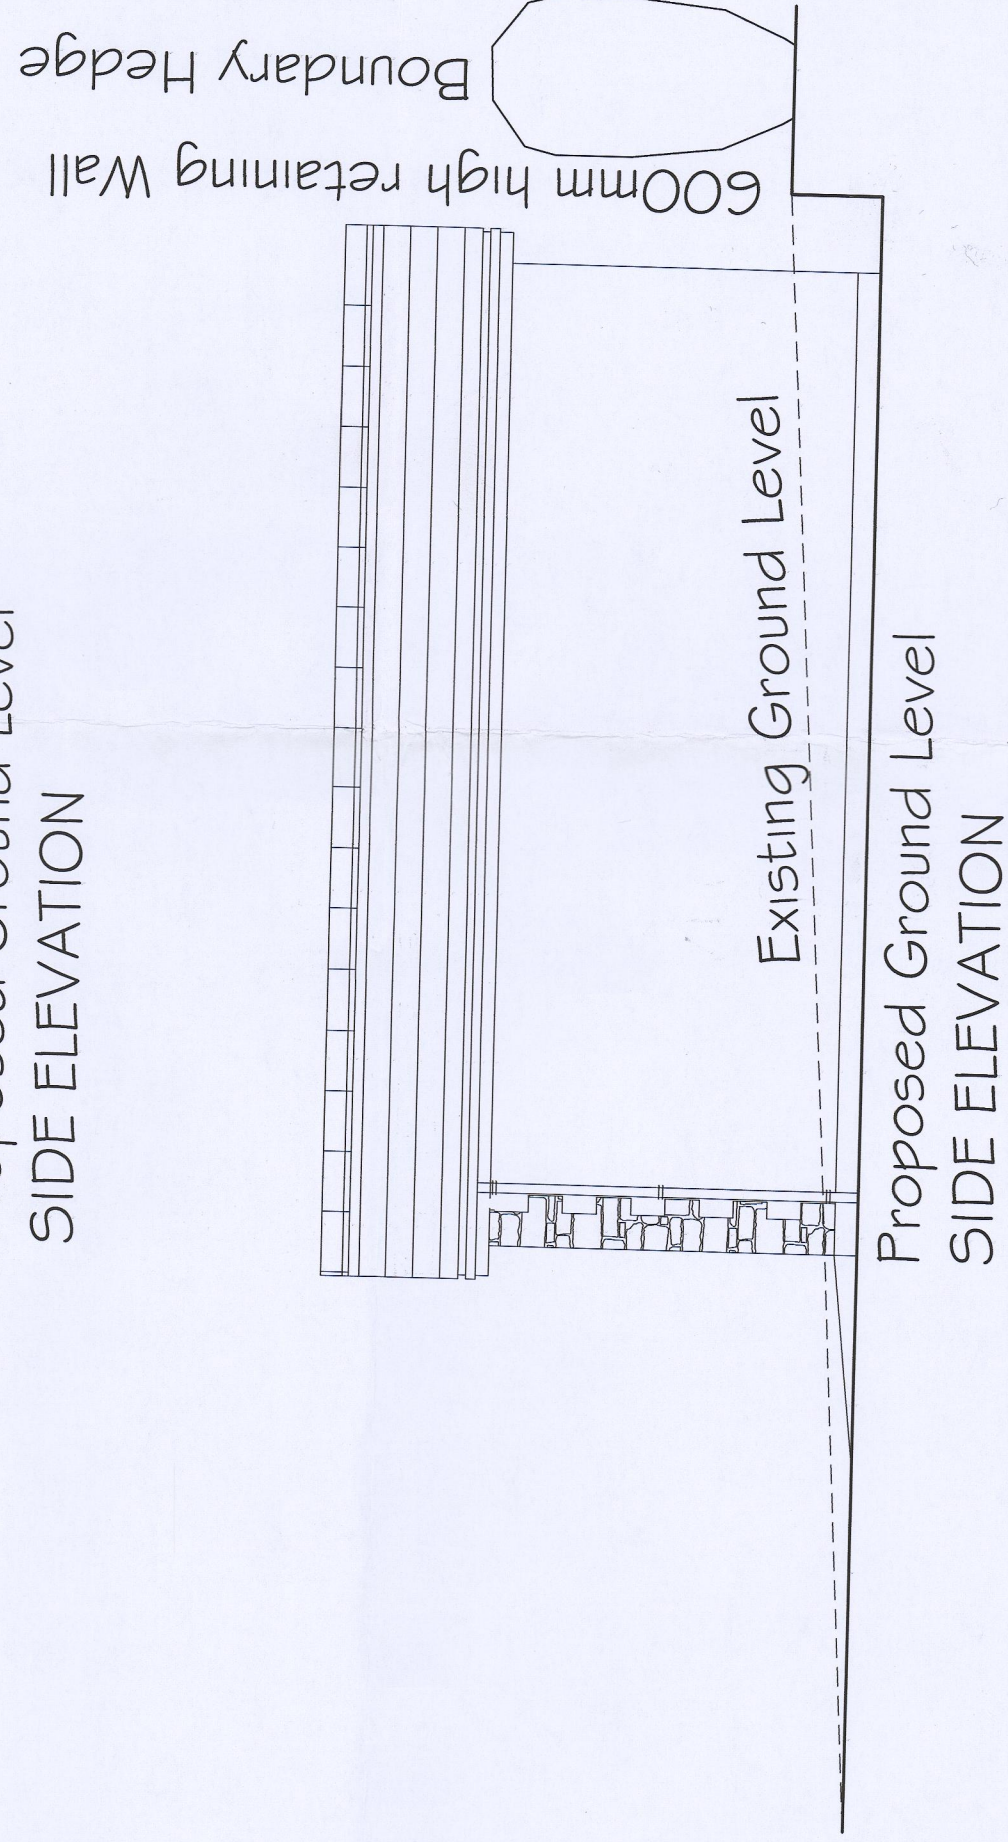
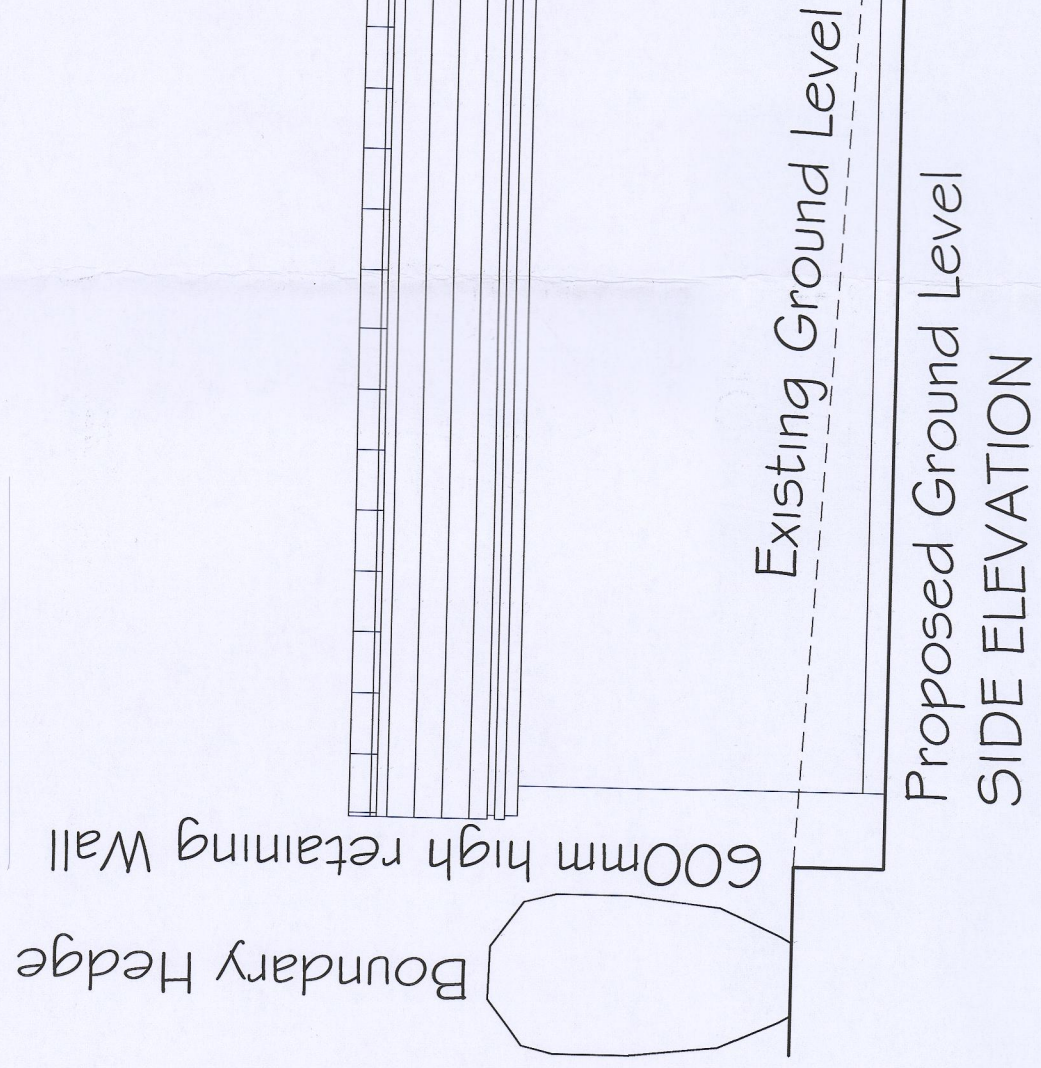


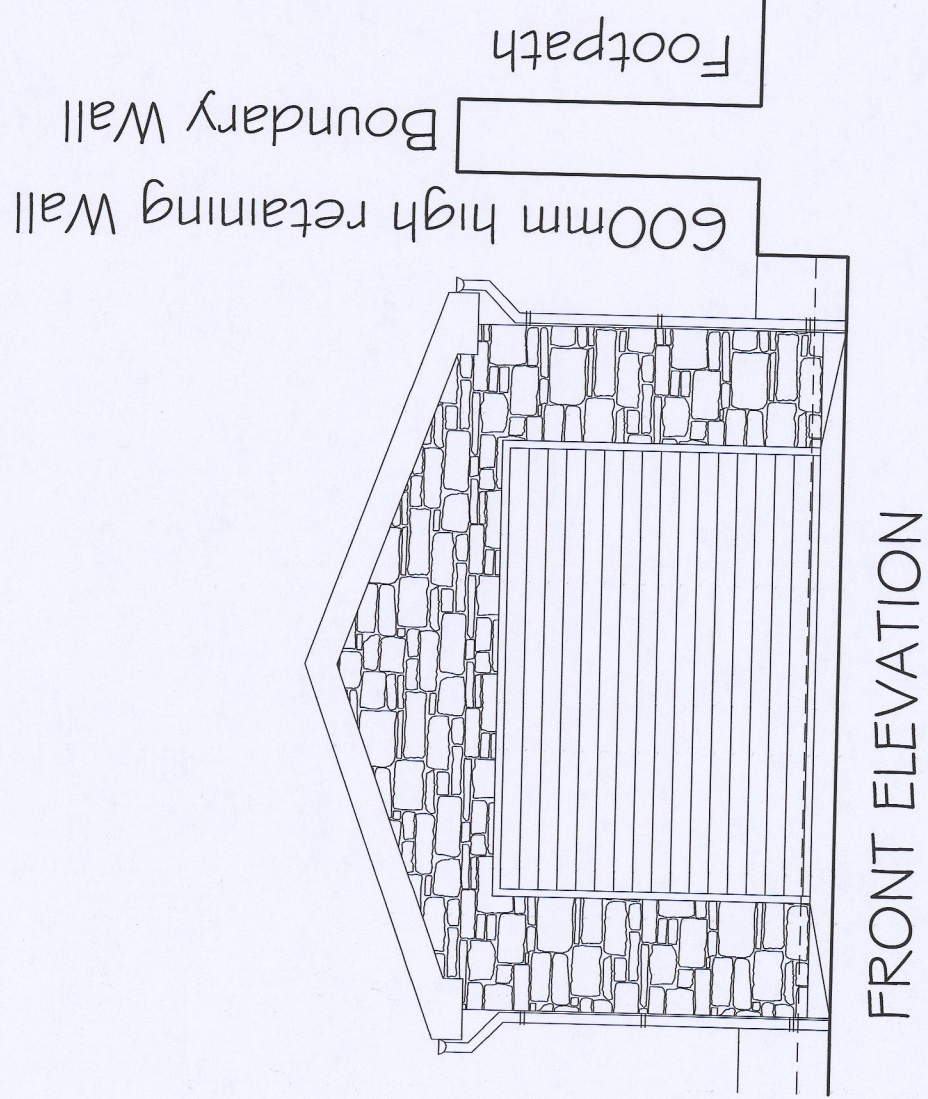

FINISHES

Walls: Bradstone Square dressed (Front Elevation) and K Rend - Render system Colour: White
 Roof Covering: Fibre Cement Slates to match Existing House
 Rollershutter Door: Powder coated - Colour: White
 Fascia & Guttering: Upvc - Colour: White to match existing
 Timber Gate: - Max. 2m High
 Driveway: - Tarmac to Match existing

210227

23 JUN 2021

RECEIVED

Note: This drawing is copyright ©

Monarch

Architectural Services Ltd

REVISIONS

Project

Proposed Detached Garage

at

The Coach House

Pentwyn Road

CF46 5BS

Client

Mr J. Stanfield

Title

Proposed Plans and Elevations

Date: June 2018

Scale: 1:50 @ A2

Drawn: W. S.

Drawing No.

Rev.

18/96/01