



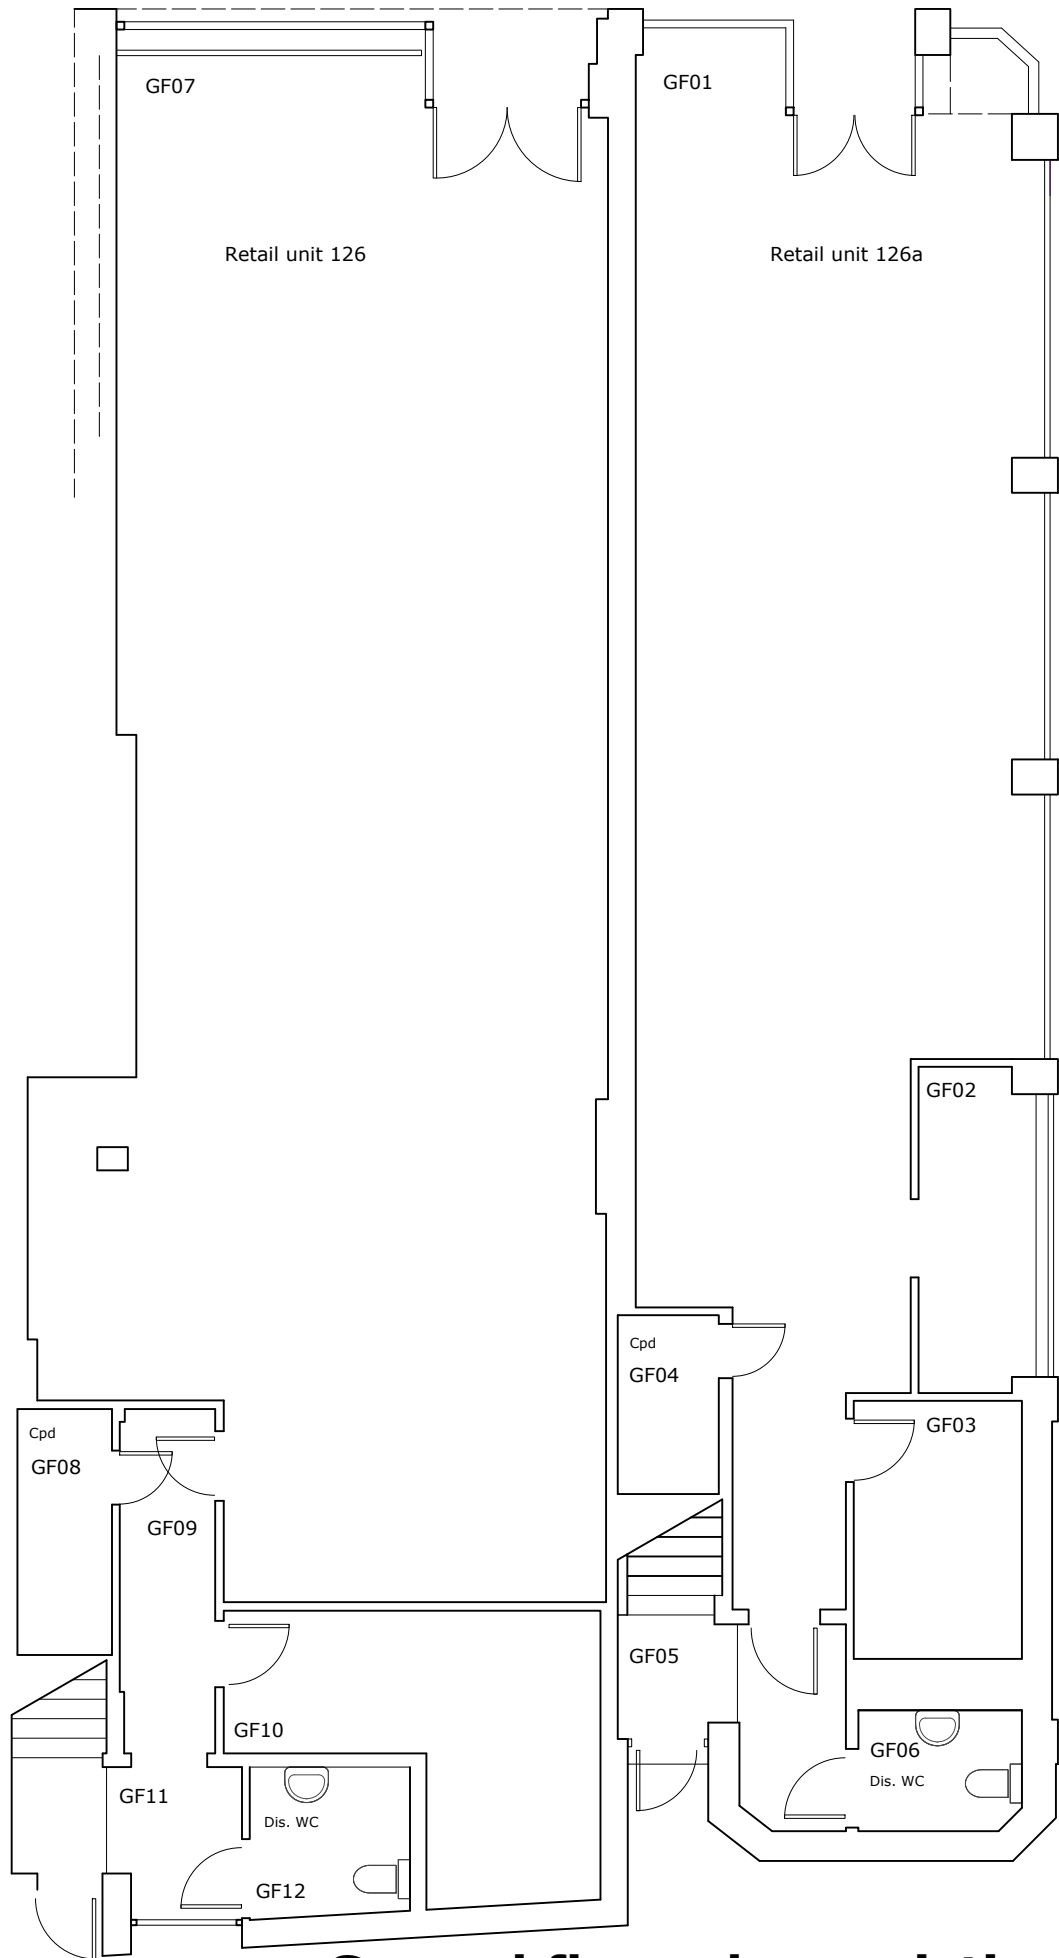

Ground floor plan: existing

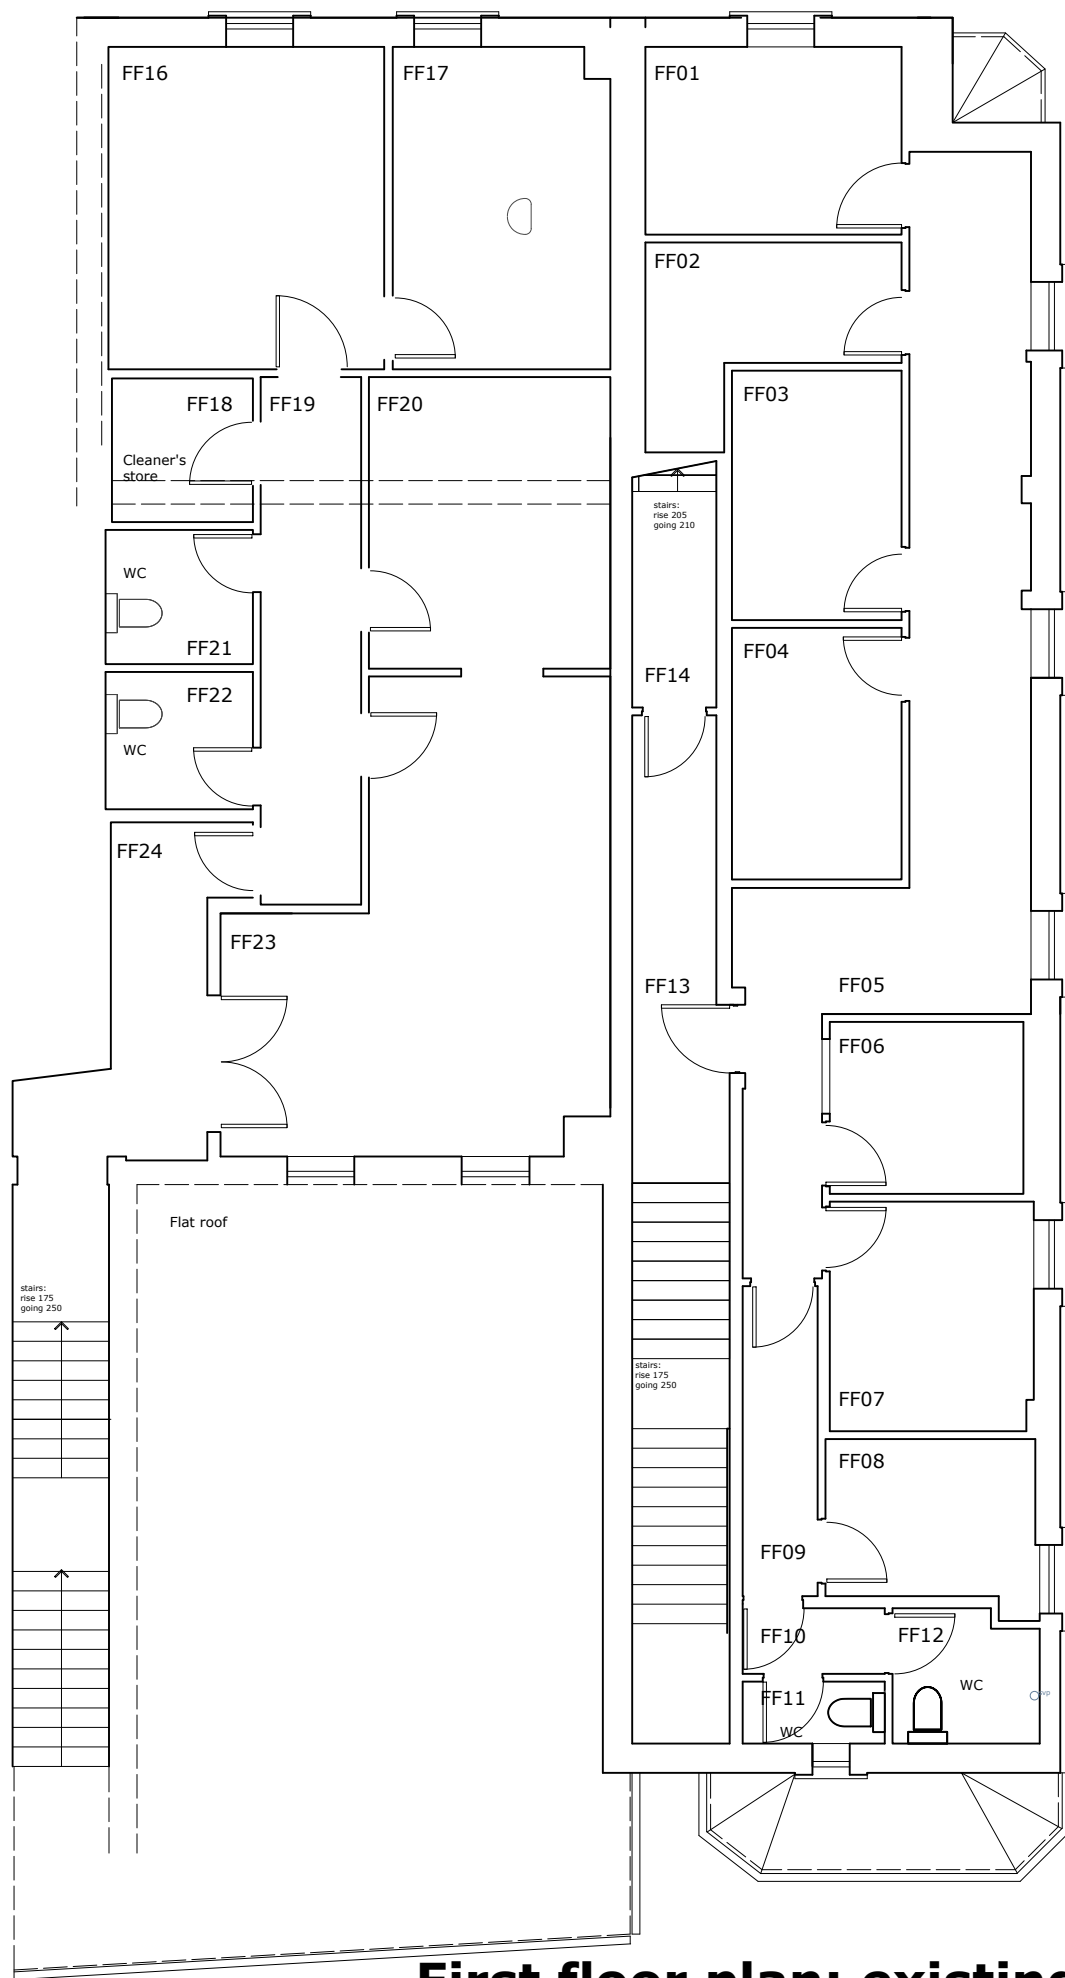

First floor plan: existing

Stanwell Architects

Project
126 & 126a High St Merthyr Tydfil

Date 02.23	Drawing No. 1001	Drawn by SS	Scale (@ A3) 1 : 100
Client Lilyalex Properties	Drawing Name Existing Ground & First Floor Plans		REV

steve@stanwellarchitects.co.uk M: 07710 735555

Company No.:13506844 Reg address:7 Herbert Terrace, Penarth, CF64 2AH

Purpose of Drawing:	Planning
---------------------	----------