



IN CASE OF DOUBT OR DISCREPANCIES PLEASE REFER TO ARCHITECT FOR INSTRUCTIONS.
USE GIVEN DIMENSIONS ONLY. DO NOT SCALE
THIS DRAWING IS COPYRIGHT.

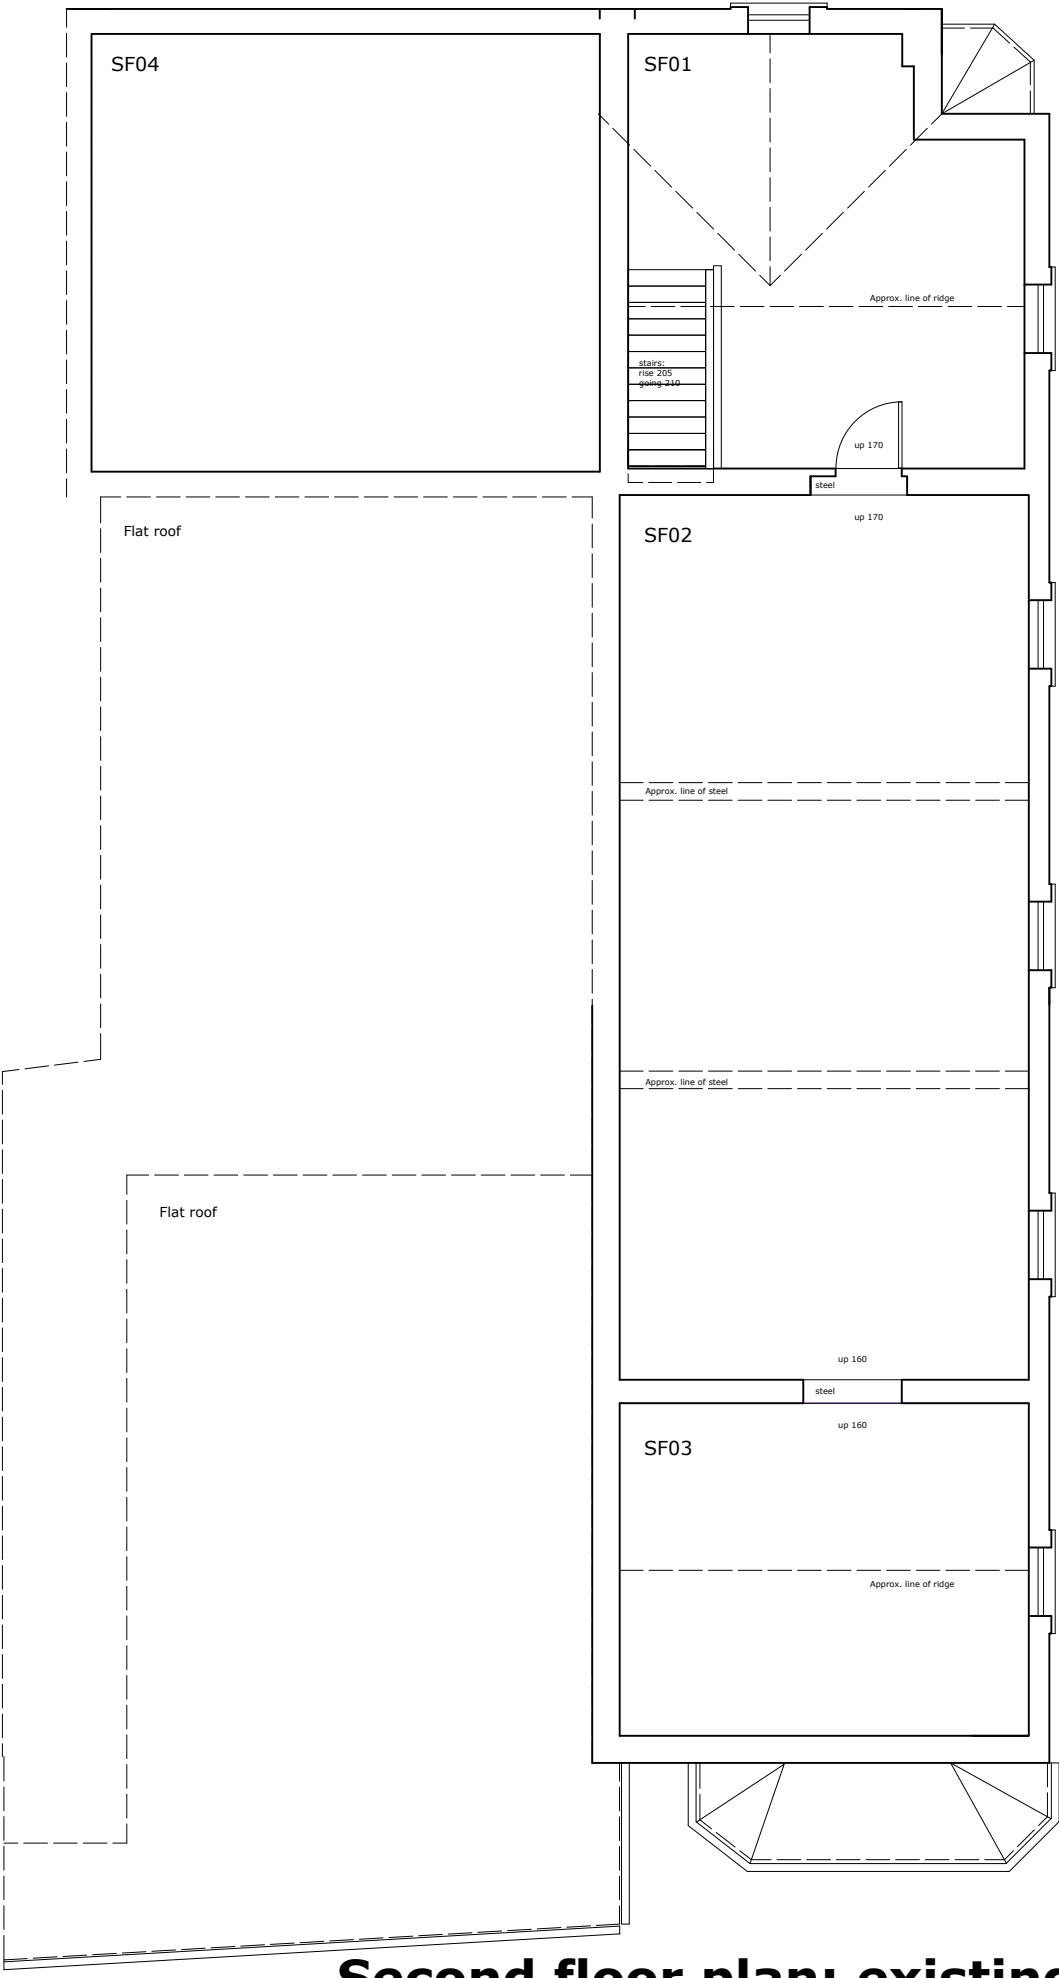

Second floor plan: existing

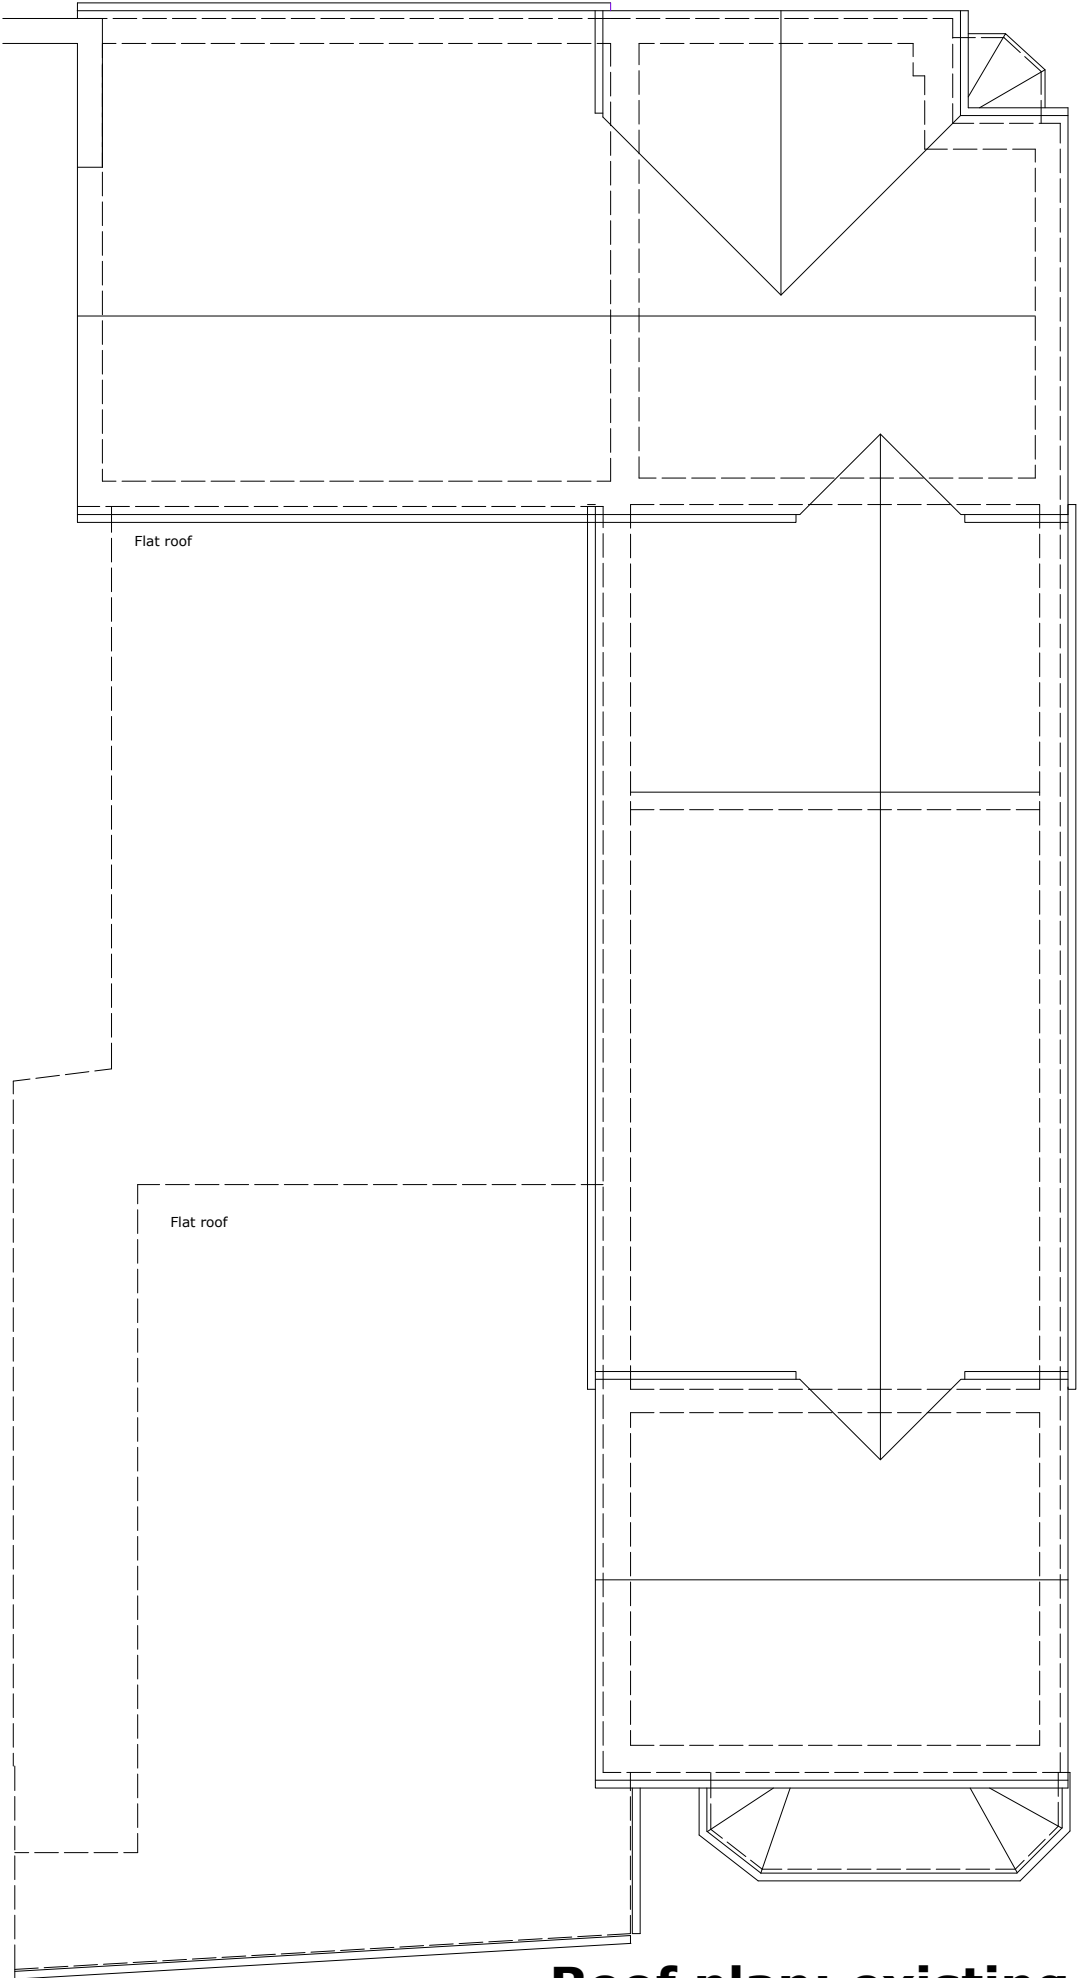

Roof plan: existing

Stanwell Architects

Project
126 &126a High St Merthyr Tydfil

Date 02.23	Drawing No. 1002	Drawn by SS	Scale (@ A3) 1 : 100	
Client Lilyalex Properties	Drawing Name Existing Second Floor & Roof Plan			REV

steve@stanwellarchitects.co.uk M: 07710 735555

Company No.:13506844 Reg address:7 Herbert Terrace, Penarth, CF64 2AH

Purpose of Drawing:	Planning
---------------------	----------