


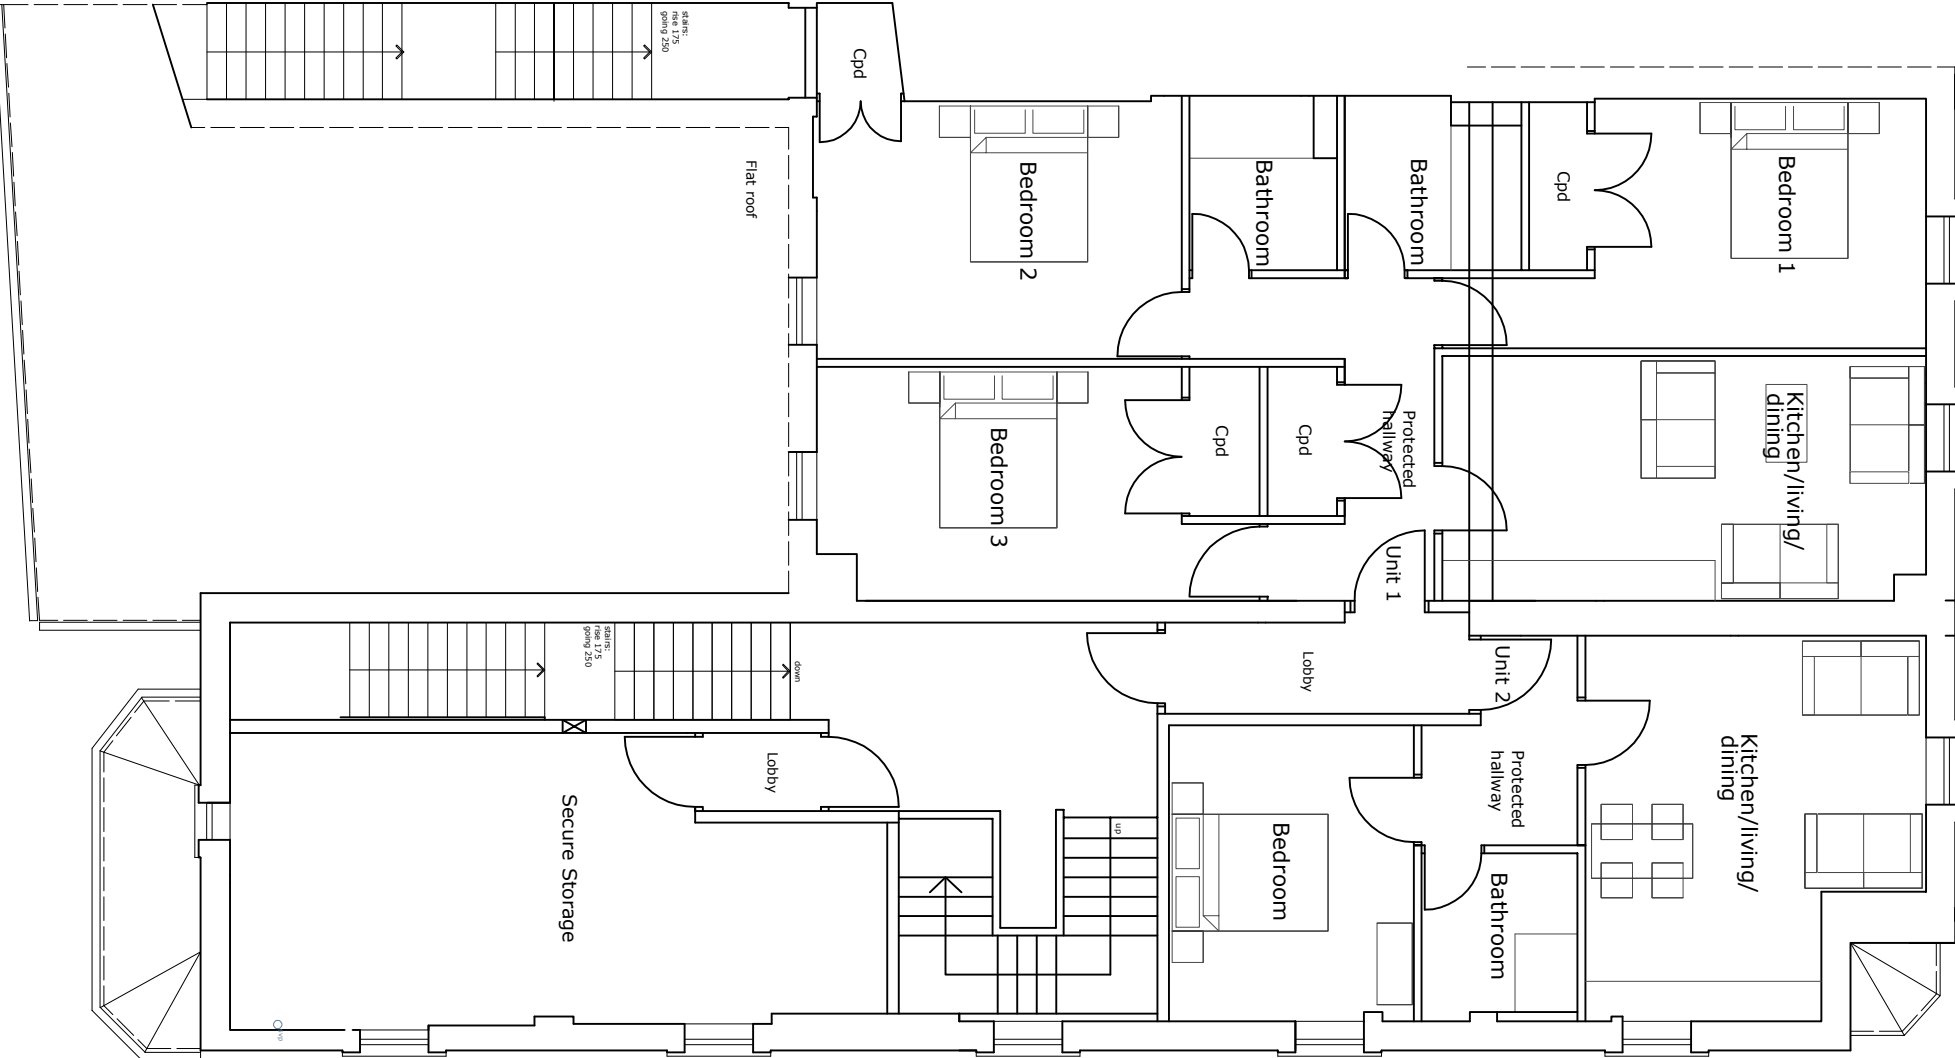

Ground floor plan: proposed



First floor plan: proposed

Stannwell Architects				
Project				
126 & 126a High St Merthyr Tydfil				
Date	Drawing No.	Drawn by	Scale (@ A3)	
02.23	1004	SS	1 : 100	
Client	Drawing Name		REV	
Lllyalex Properties	Proposed Ground & First Floor Plans			
steve@stannwellarchitects.co.uk M: 07710 735555				
Company No.:13506844 Reg address:7 Herbert Terrace, Penarth, CF64 2AH				